

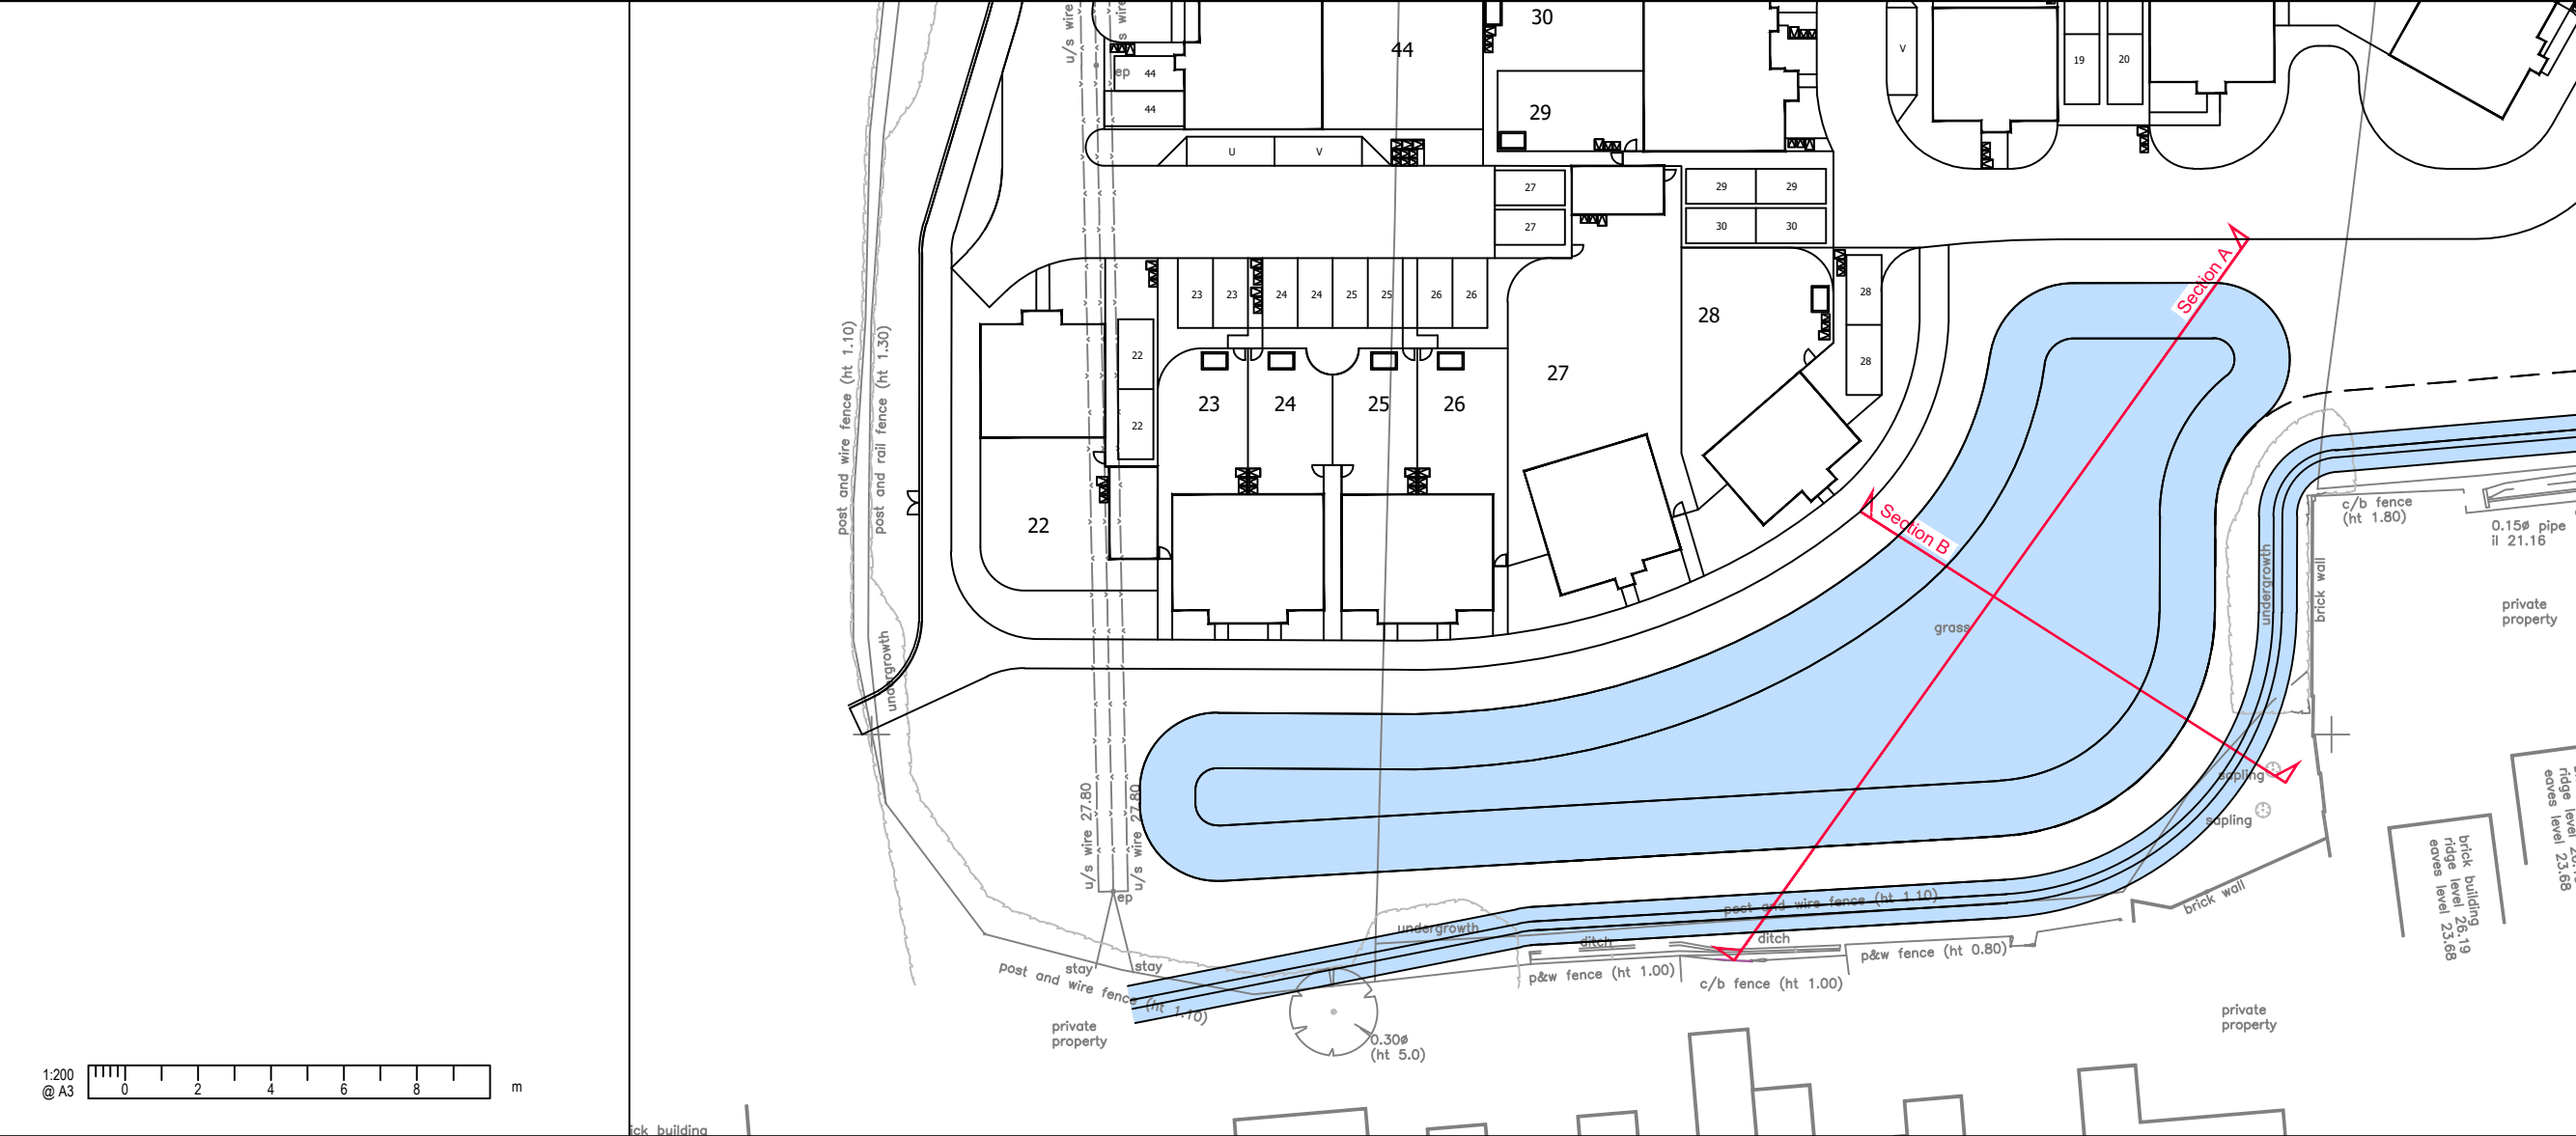


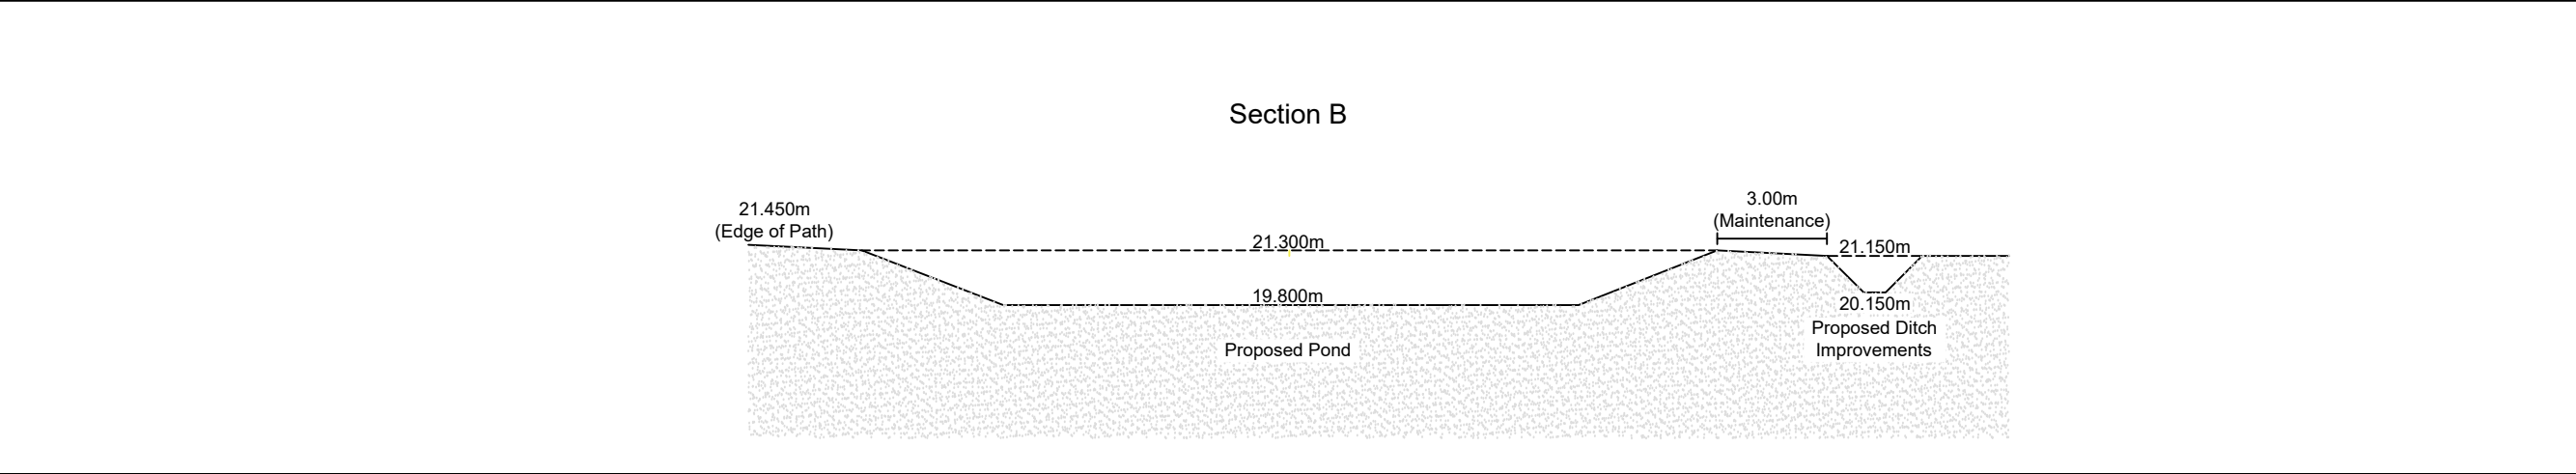

NOTES

A3

1. This drawing is to be read in conjunction with all other RGP Design drawings, and with all relevant Architect's and Engineer's drawings and specification. Any discrepancies found are to be reported immediately to the Engineer.
2. RGP Design accepts no responsibility for inaccuracies in data provided by third parties such as topographic surveys or Ordnance Survey mapping.
3. Do not scale, work to figured dimensions only. All dimensions are in millimeters unless noted otherwise and all levels are in metres from the topographic survey datum.
4. Any information given regarding existing underground services is given in good faith after consultation with the relevant authority, however accuracy is not certain.

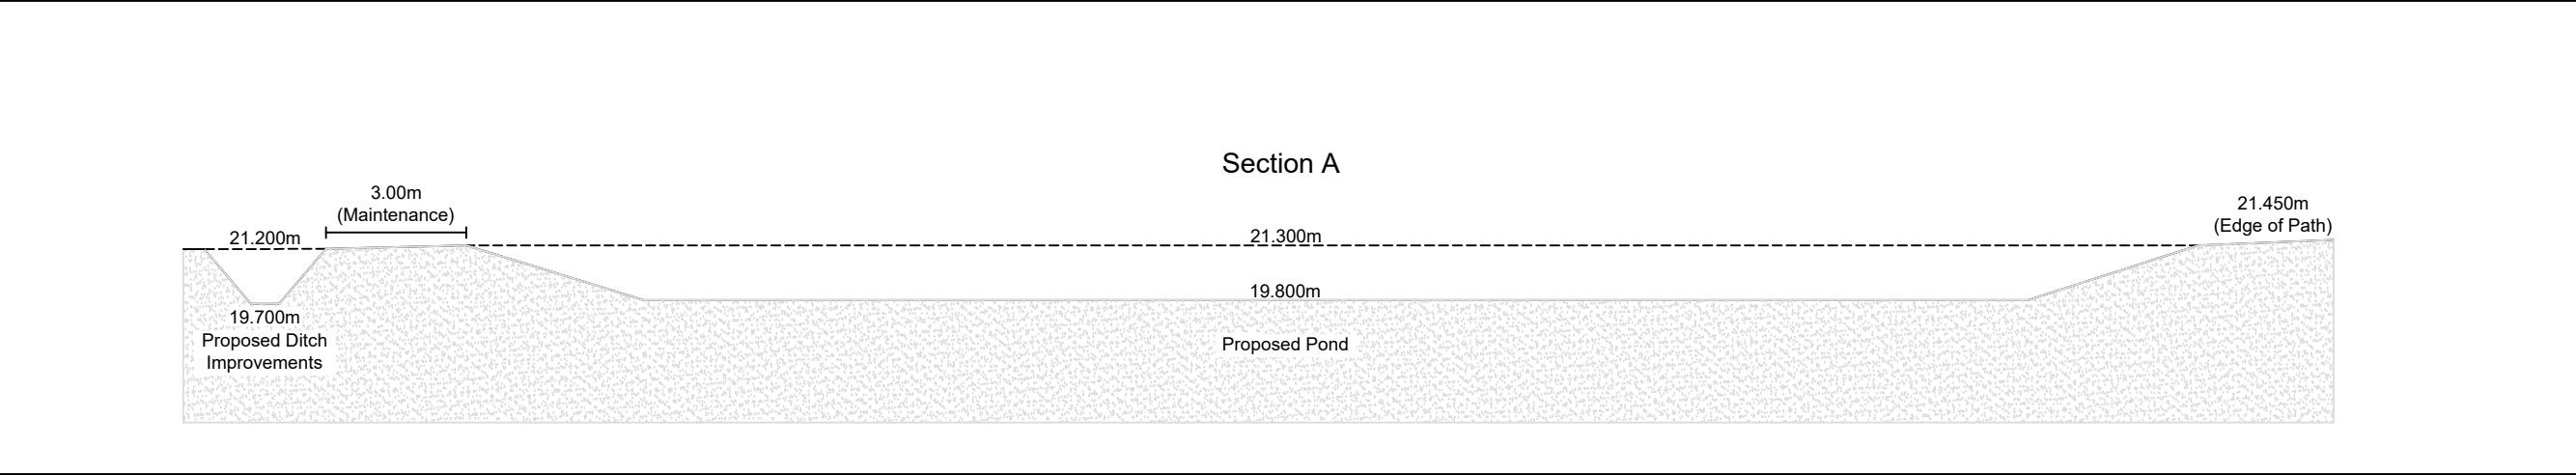

PLANNING

This map is based on or reproduced from Ordnance Survey material with the permission of Ordnance Survey on behalf of the controller of Her Majesty's Stationary Office (c) Crown Copyright. Licence Number: 100022432

This drawing is based upon Ordnance Survey mapping. RGP Design accept no liability for any inaccuracies with the data.

Rev.	Date	Amendments
A	04/09/2020	New sections (revised layout and pond design)
-	07/07/2020	Original issue



Transport Planning and Infrastructure Design Consultants
2 West Barn, Norton Lane, Chichester, West Sussex PO20 3AF
Tel: 01243 210418 www.rgpdesign.co.uk

Client

Persimmon Homes

Project

Land at Dappers Lane, Angemering, West Sussex BN16 4EW

Drawing Title

Indicative Pond Sections

Scale	1:200	Drawn By	SPB	Checked By	MJA	Approved	MJA
Date	July '20	Drawing No.	DI260-PL500		Rev.	A	