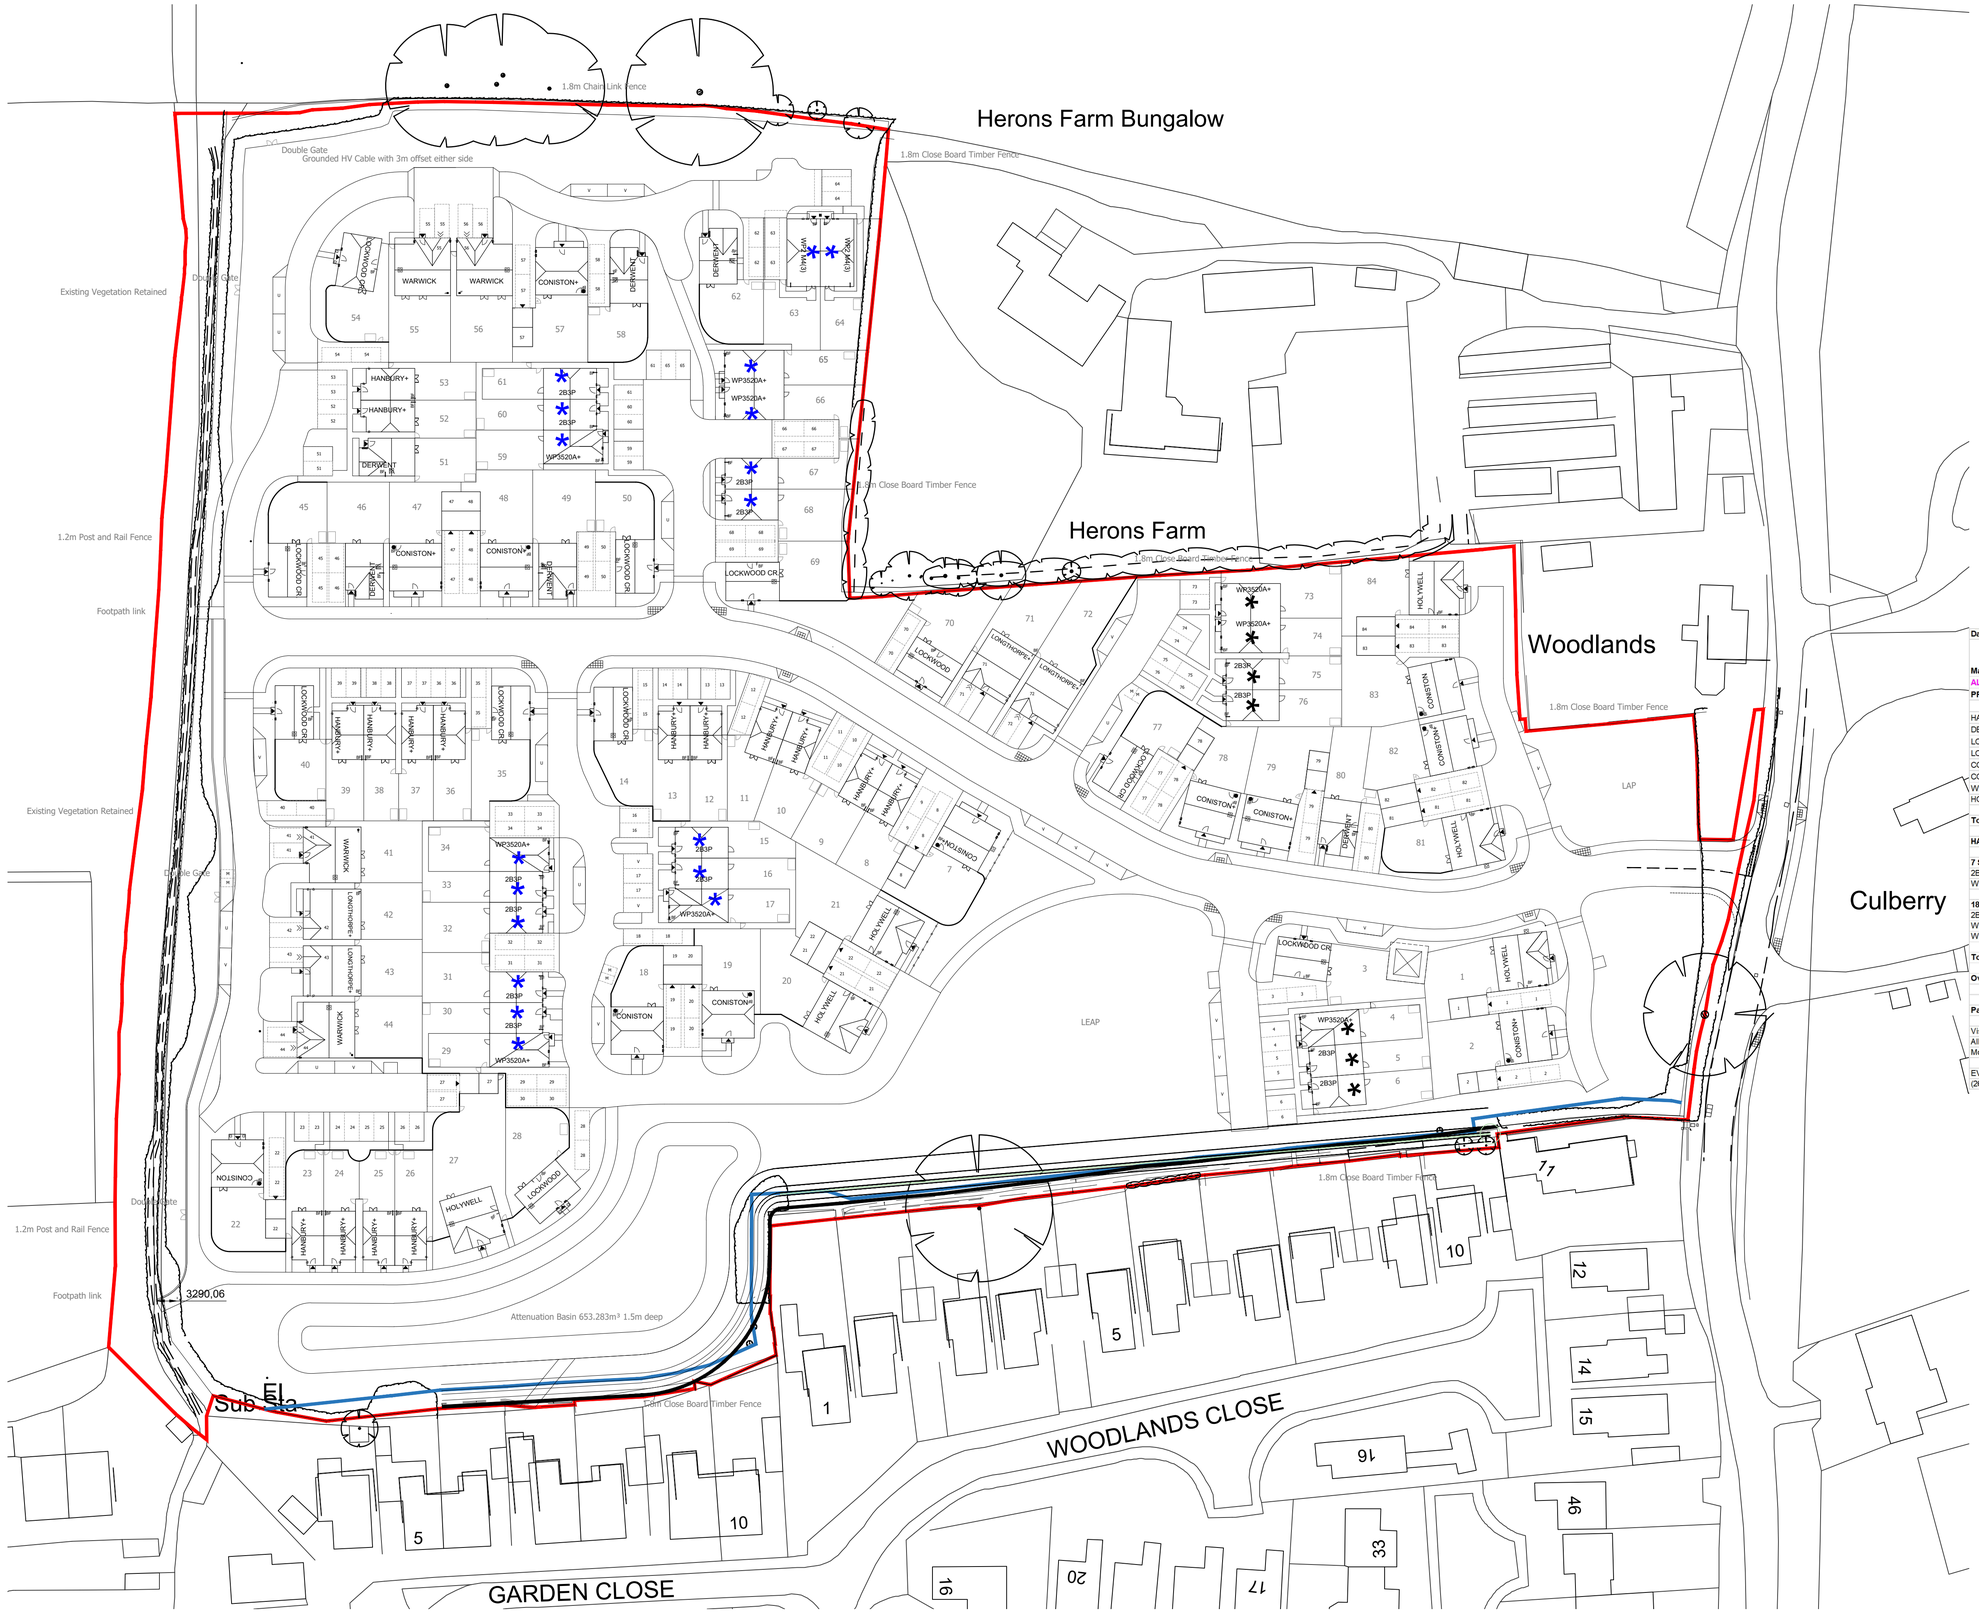

Dapper's Lane, Angmering

Market	Compliancy	Units sqft (Gross)	Total units	Total sqft	Beds	Storey	Type	Habitable Rooms
ALL NSS								
PRIVATE								
HANBURY+		768	16	12288	2	2	2B3P	5
DERWENT		969	6	5814	2	2	2B3P	5
LOCKWOOD		999	11	10989	2	2	2B3P	5
LONGTHORPE+		1171	4	4684	3	2	3B4P	6
CONISTON		1222	4	4888	3	2	3B4P	7
CONISTON+	M4(2)	1234	8	9872	3	2	3B4P	7
WARWICK		1333	4	5332	4	2	4B6P	7
HOLYWELL		1414	6	8484	4	2	4B5P	8
Total:			59	62351				
HA								
7 SO								
2B3P		803	4	3212	2	2	2B3P	4
WP3520A+		1001	3	3003	3	2	3B5P	5
18 R								
2B3P		803	10	8030	2	2	2B3P	4
WP3520A+		1001	6	6006	3	2	3B5P	5
WP2.M4(3)	M4(3)	1120	2	2240	2	2	2B3P	4
Total:			25	22491				
Overall Site Total:			**84**	**84842**				
Parking								
Visitor/Unallocated		17v 8un						
Allocated (inc 6x3 garages)		190						
Motorcycle		6						
EV Charging points (26 Garages + 23)		49						

-	-	-
B	Plots 1-6, 22-28 revised in accordance with ADC comments. Attenuation Basin repositioned in accordance with ADC comments. Plots 65-72 shifted in accordance with ADC comments.	24.07.20
A	HA housing mix adjusted in accordance with Arun District Council comments.	04.06.20
Rev		Date

PERSIMMON
Together, we make a home

Persimmon Homes Thames Valley
Persimmon House, Knoll Road,
Camberley, Surrey GU15 3TQ
Tel: 01276 808080

Site: Dapper's Lane Angmering Littlehampton

Date: Nov 2019

Scale: 1:500 @A1

Drg No: A77-PL-01

Drawing Title: Planning Layout - 84 Units

Drawing Status: SUBMITTED

Drawn by: VW

Checked by: ME

Rev: B

ARUN DISTRICT COUNCIL A/70/20PL