
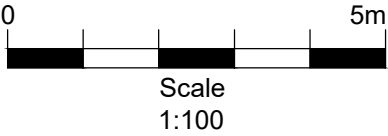


The Avenue - Hanbury+
NSS 2B3P
2.0m² storage

Plots 8-9
10-11
12-13
36-37
38-39

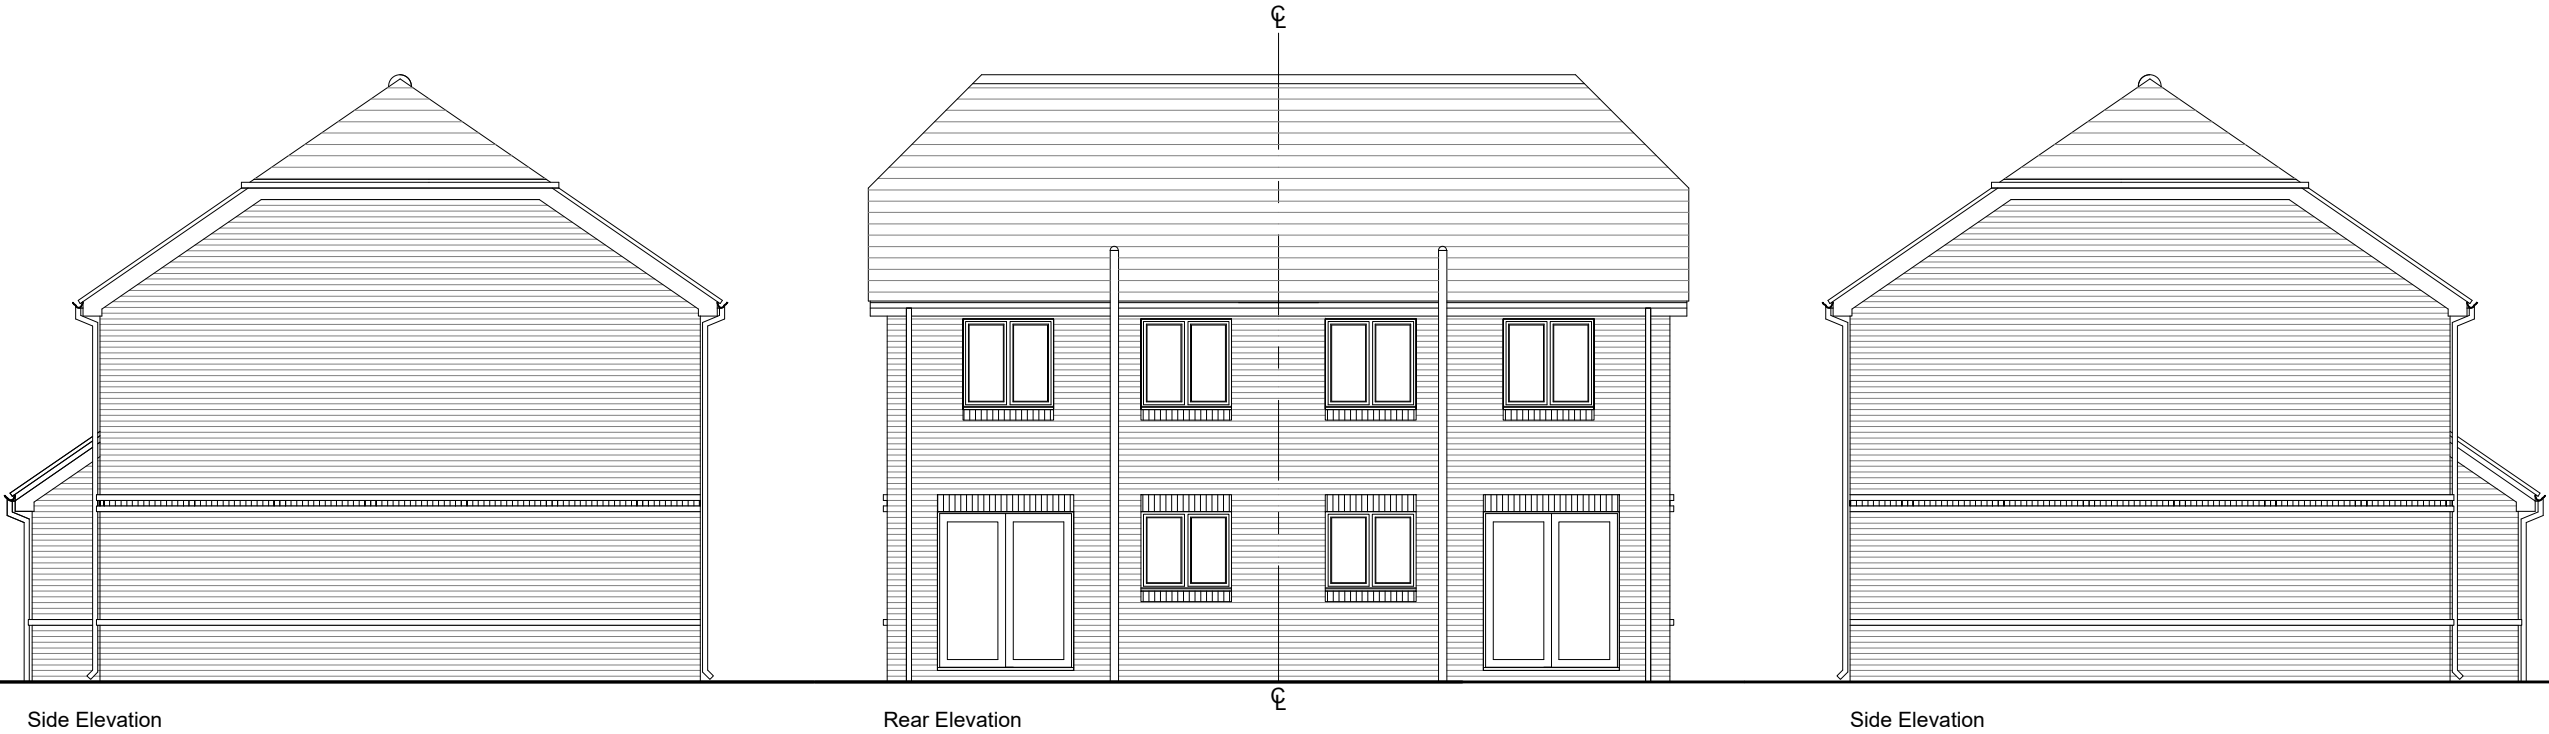

-	-	-
-	-	-
A	Plots numbers amended and lower roof widened.	04.08.20
Rev		Date

 **PERSIMMON**
Together, we make a home

Persimmon Homes Thames Valley
Persimmon House, Knoll Road,
Camberley, Surrey GU15 3TQ
Tel: 01276 808080

Site:	Date:
Dapper's Lane Angmering	Nov. 2019
Scale:	1:100 @ A3
Dwg No:	A77_PL_HANP_E1

Drawing Title:
The Avenue - Hanbury+ Elevations

Drawing Status:	Drawn by:	Checked by:
SUBMITTED	VW	ME
	Rev:	A