



Key

-  Site boundary
-  Existing tree
-  Dormice mitigation planting
-  Mown path
-  Grass and wildflower meadow
-  Hazel coppice
-  Native shrub planting
-  Low earth mound/bund
-  Bench

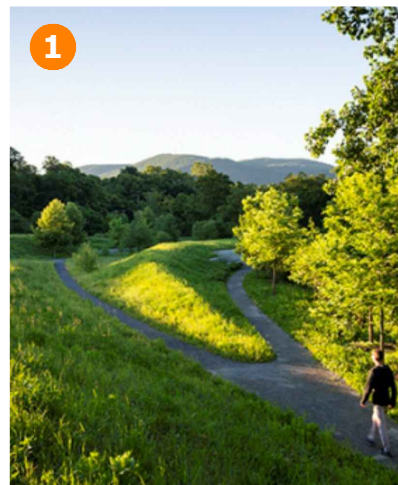

Low bunds along roadside to provide separation between POS and road

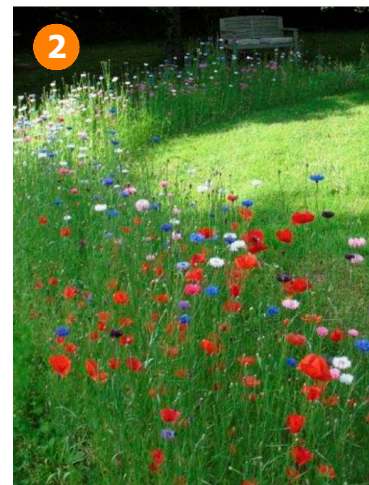


Bunds highlighted by wildflower planting




Hazel coppice



Native shrub planting areas

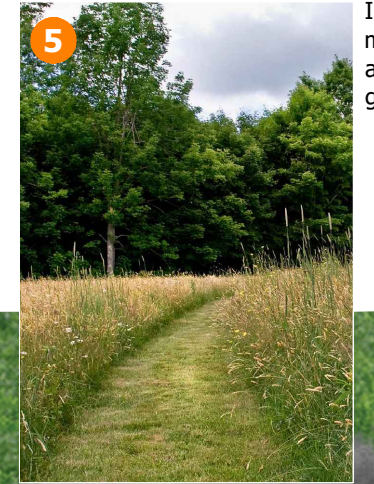

Informal paths mown through areas of meadow grass

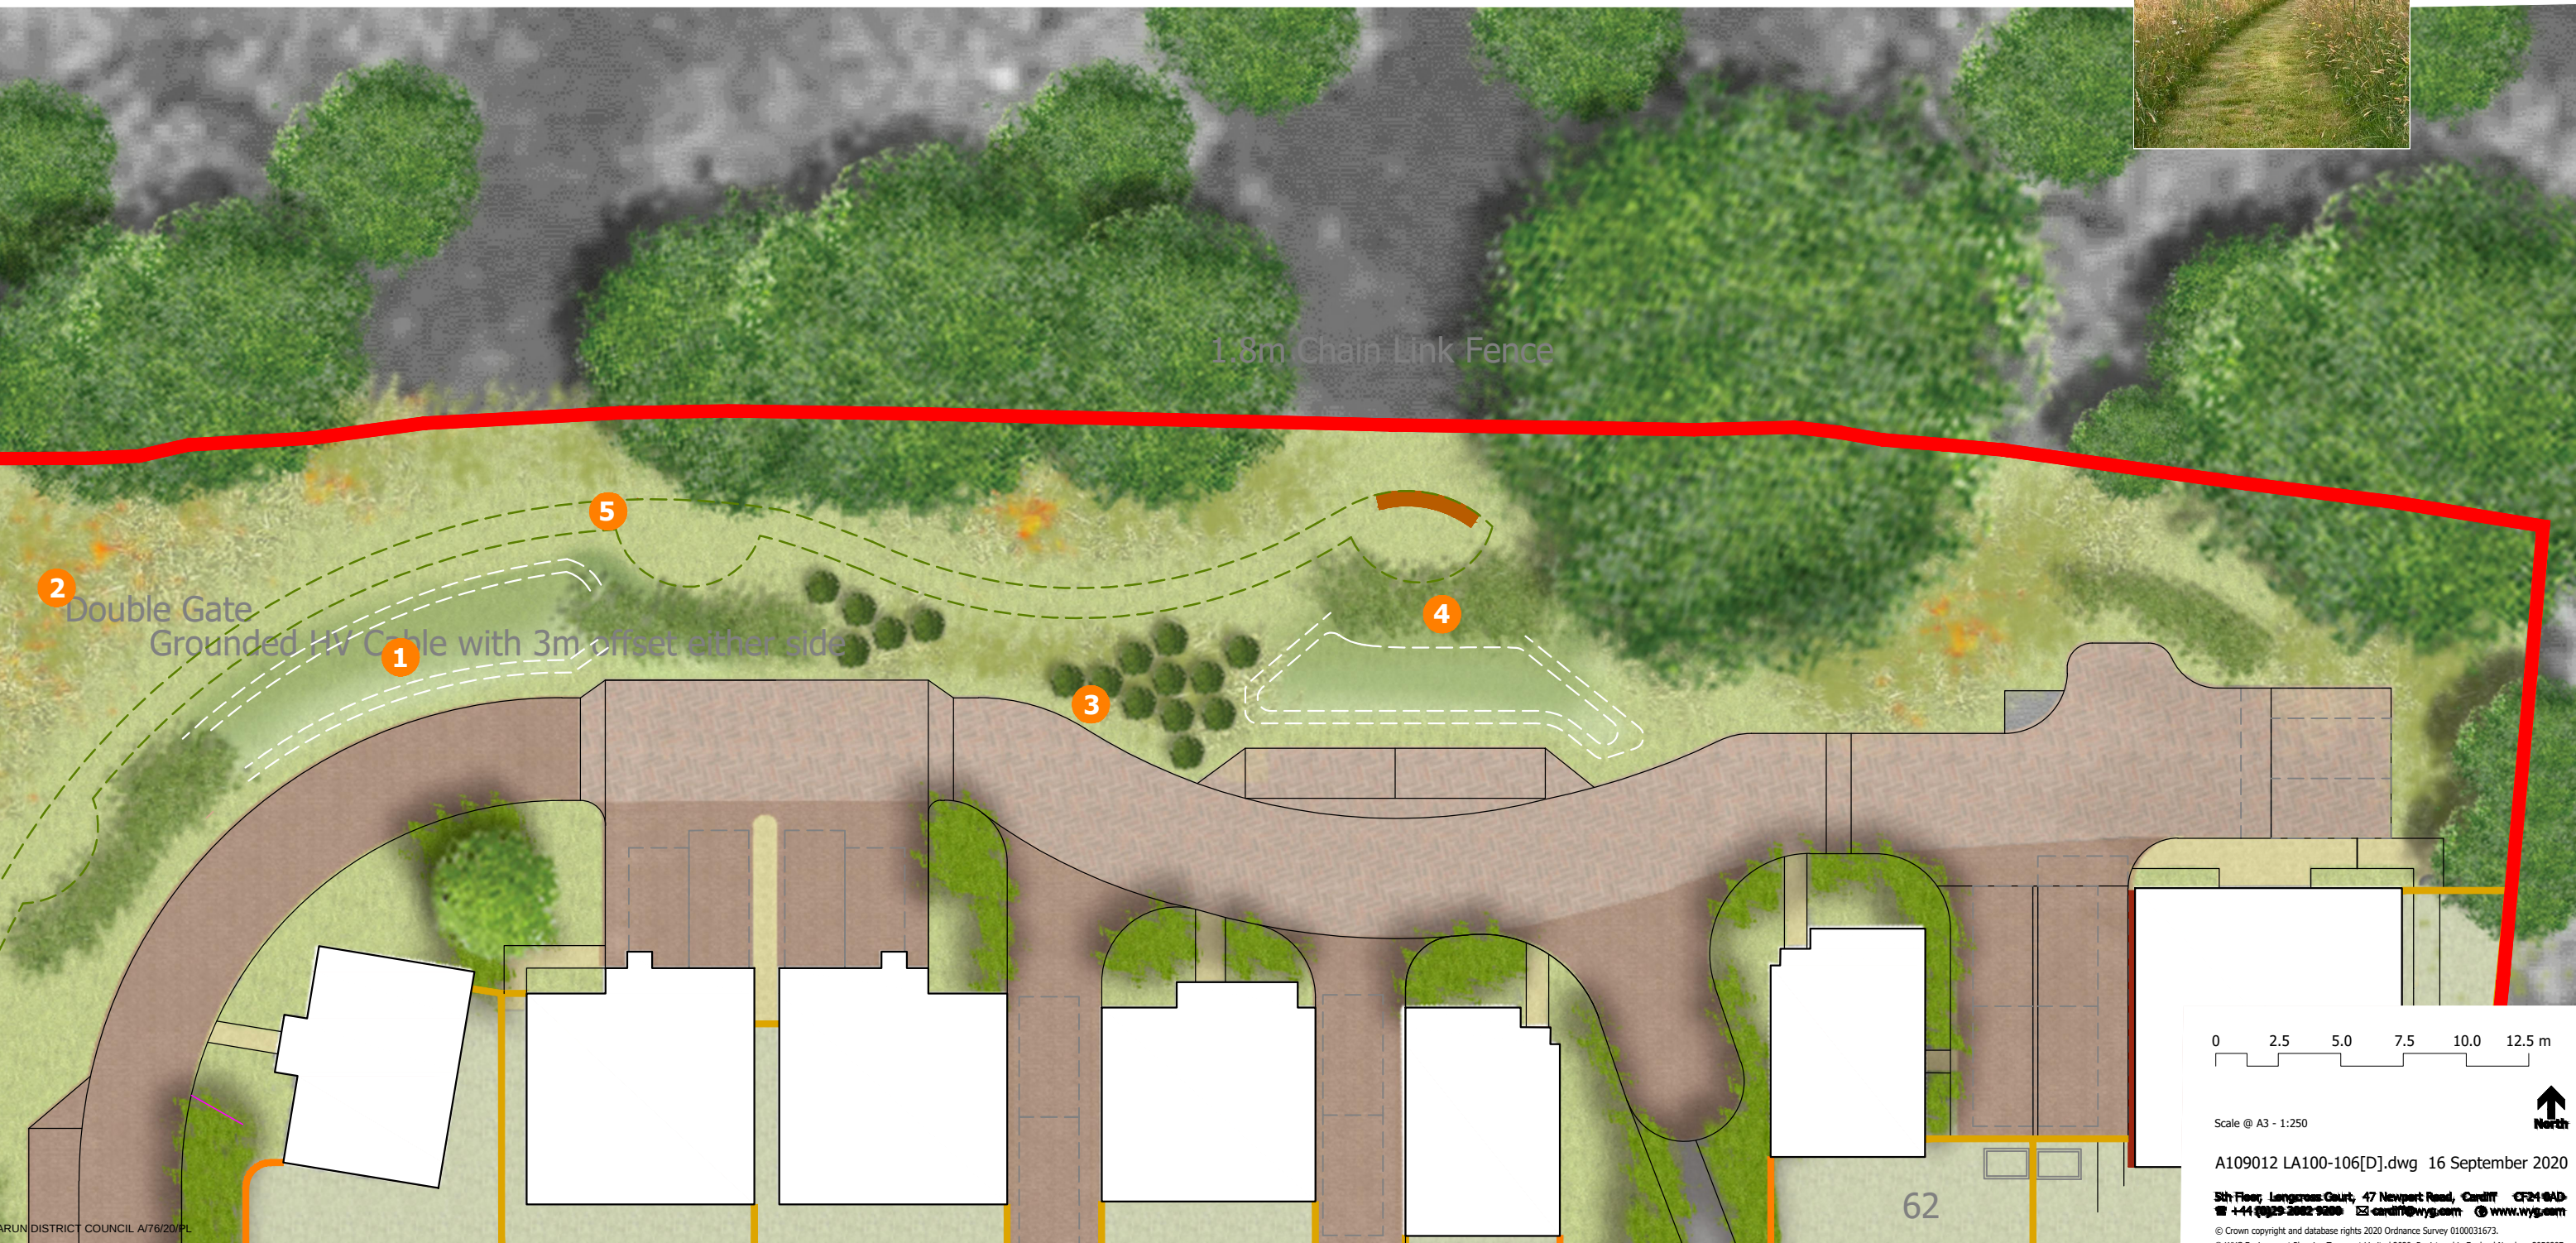

0 2.5 5.0 7.5 10.0 12.5 m

Scale @ A3 - 1:250



A109012 LA100-106[D].dwg 16 September 2020

5th Floor, Longcross Court, 47 Newport Road, Cardiff CF24 0AD
 ☎ +44 (0)29 2082 9200 ✉ cardiff@wyg.com © www.wyg.com
 © Crown copyright and database rights 2020 Ordnance Survey 0100031673.
 © WYG Environment Planning Transport Limited 2020. Registered in England Number: 3050297