
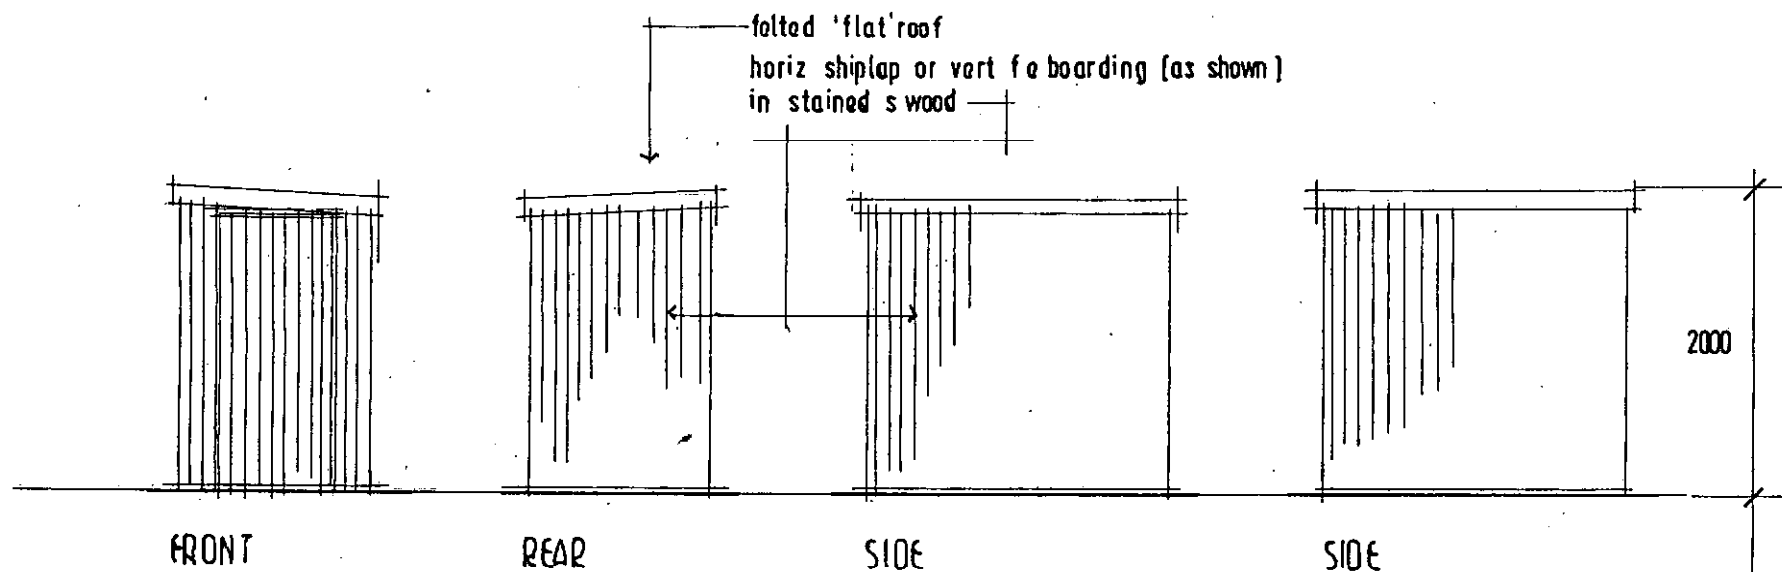


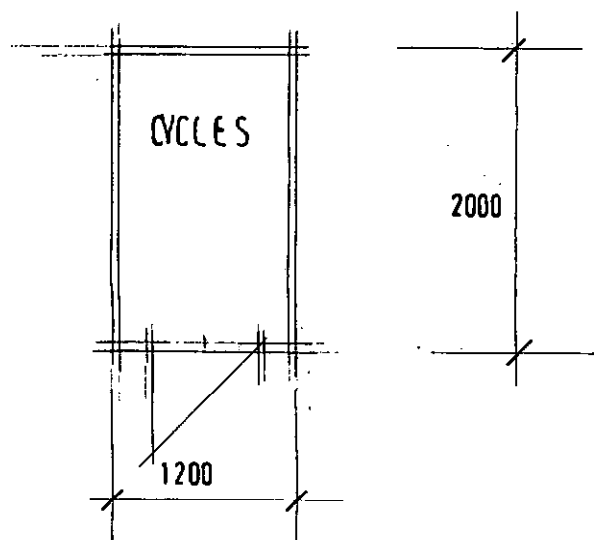

PLAN

STANDARD BACK GARDEN SITED CYCLE STORE
TO ACCOMMODATE 2 N° CYCLES
SCALE 1/50

ARUN DISTRICT COUNCIL			
No.	A	78	09
Received	27-7-9		

Trevor Unsted LTD
R.B.S. House
59 - 61 Sea Lane
Rustington
West Sussex BN16 2RQ
Tel: 01903 859090