
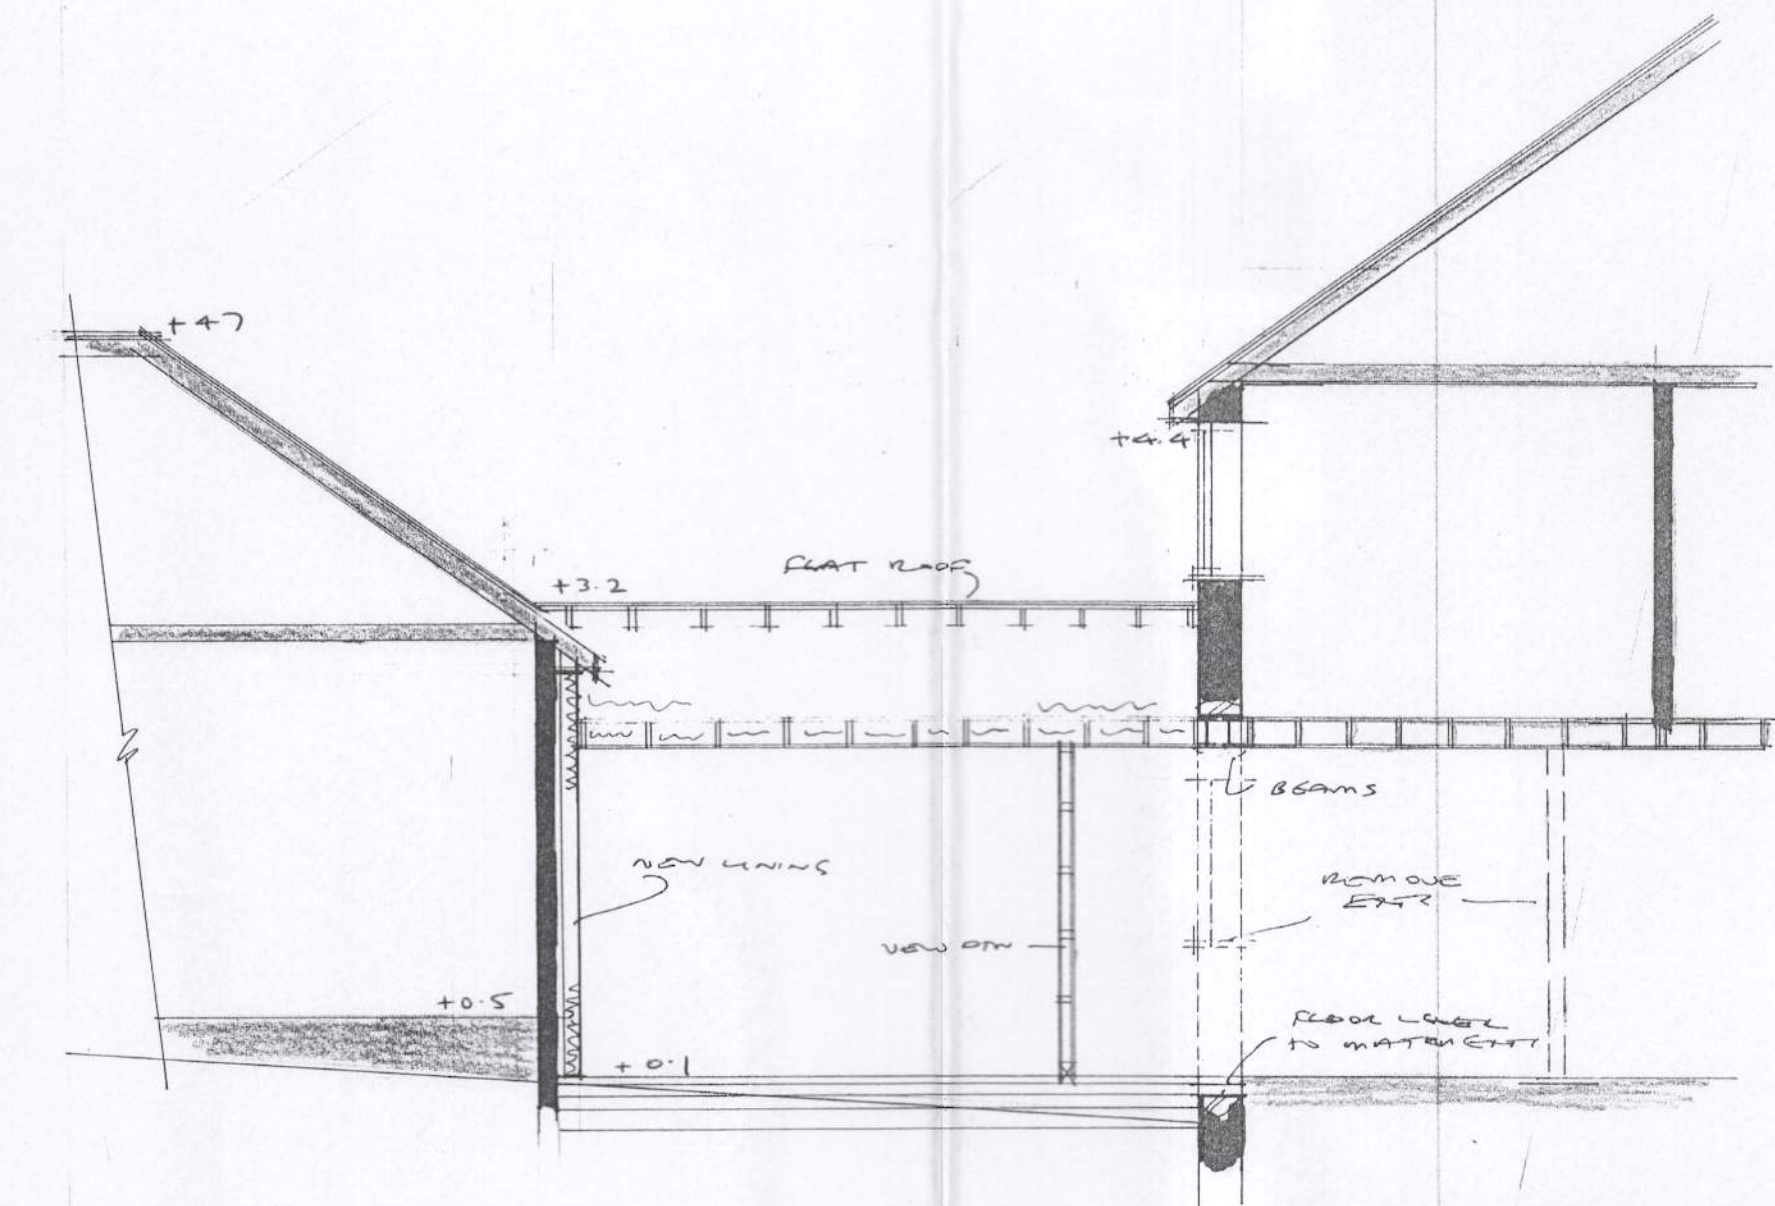
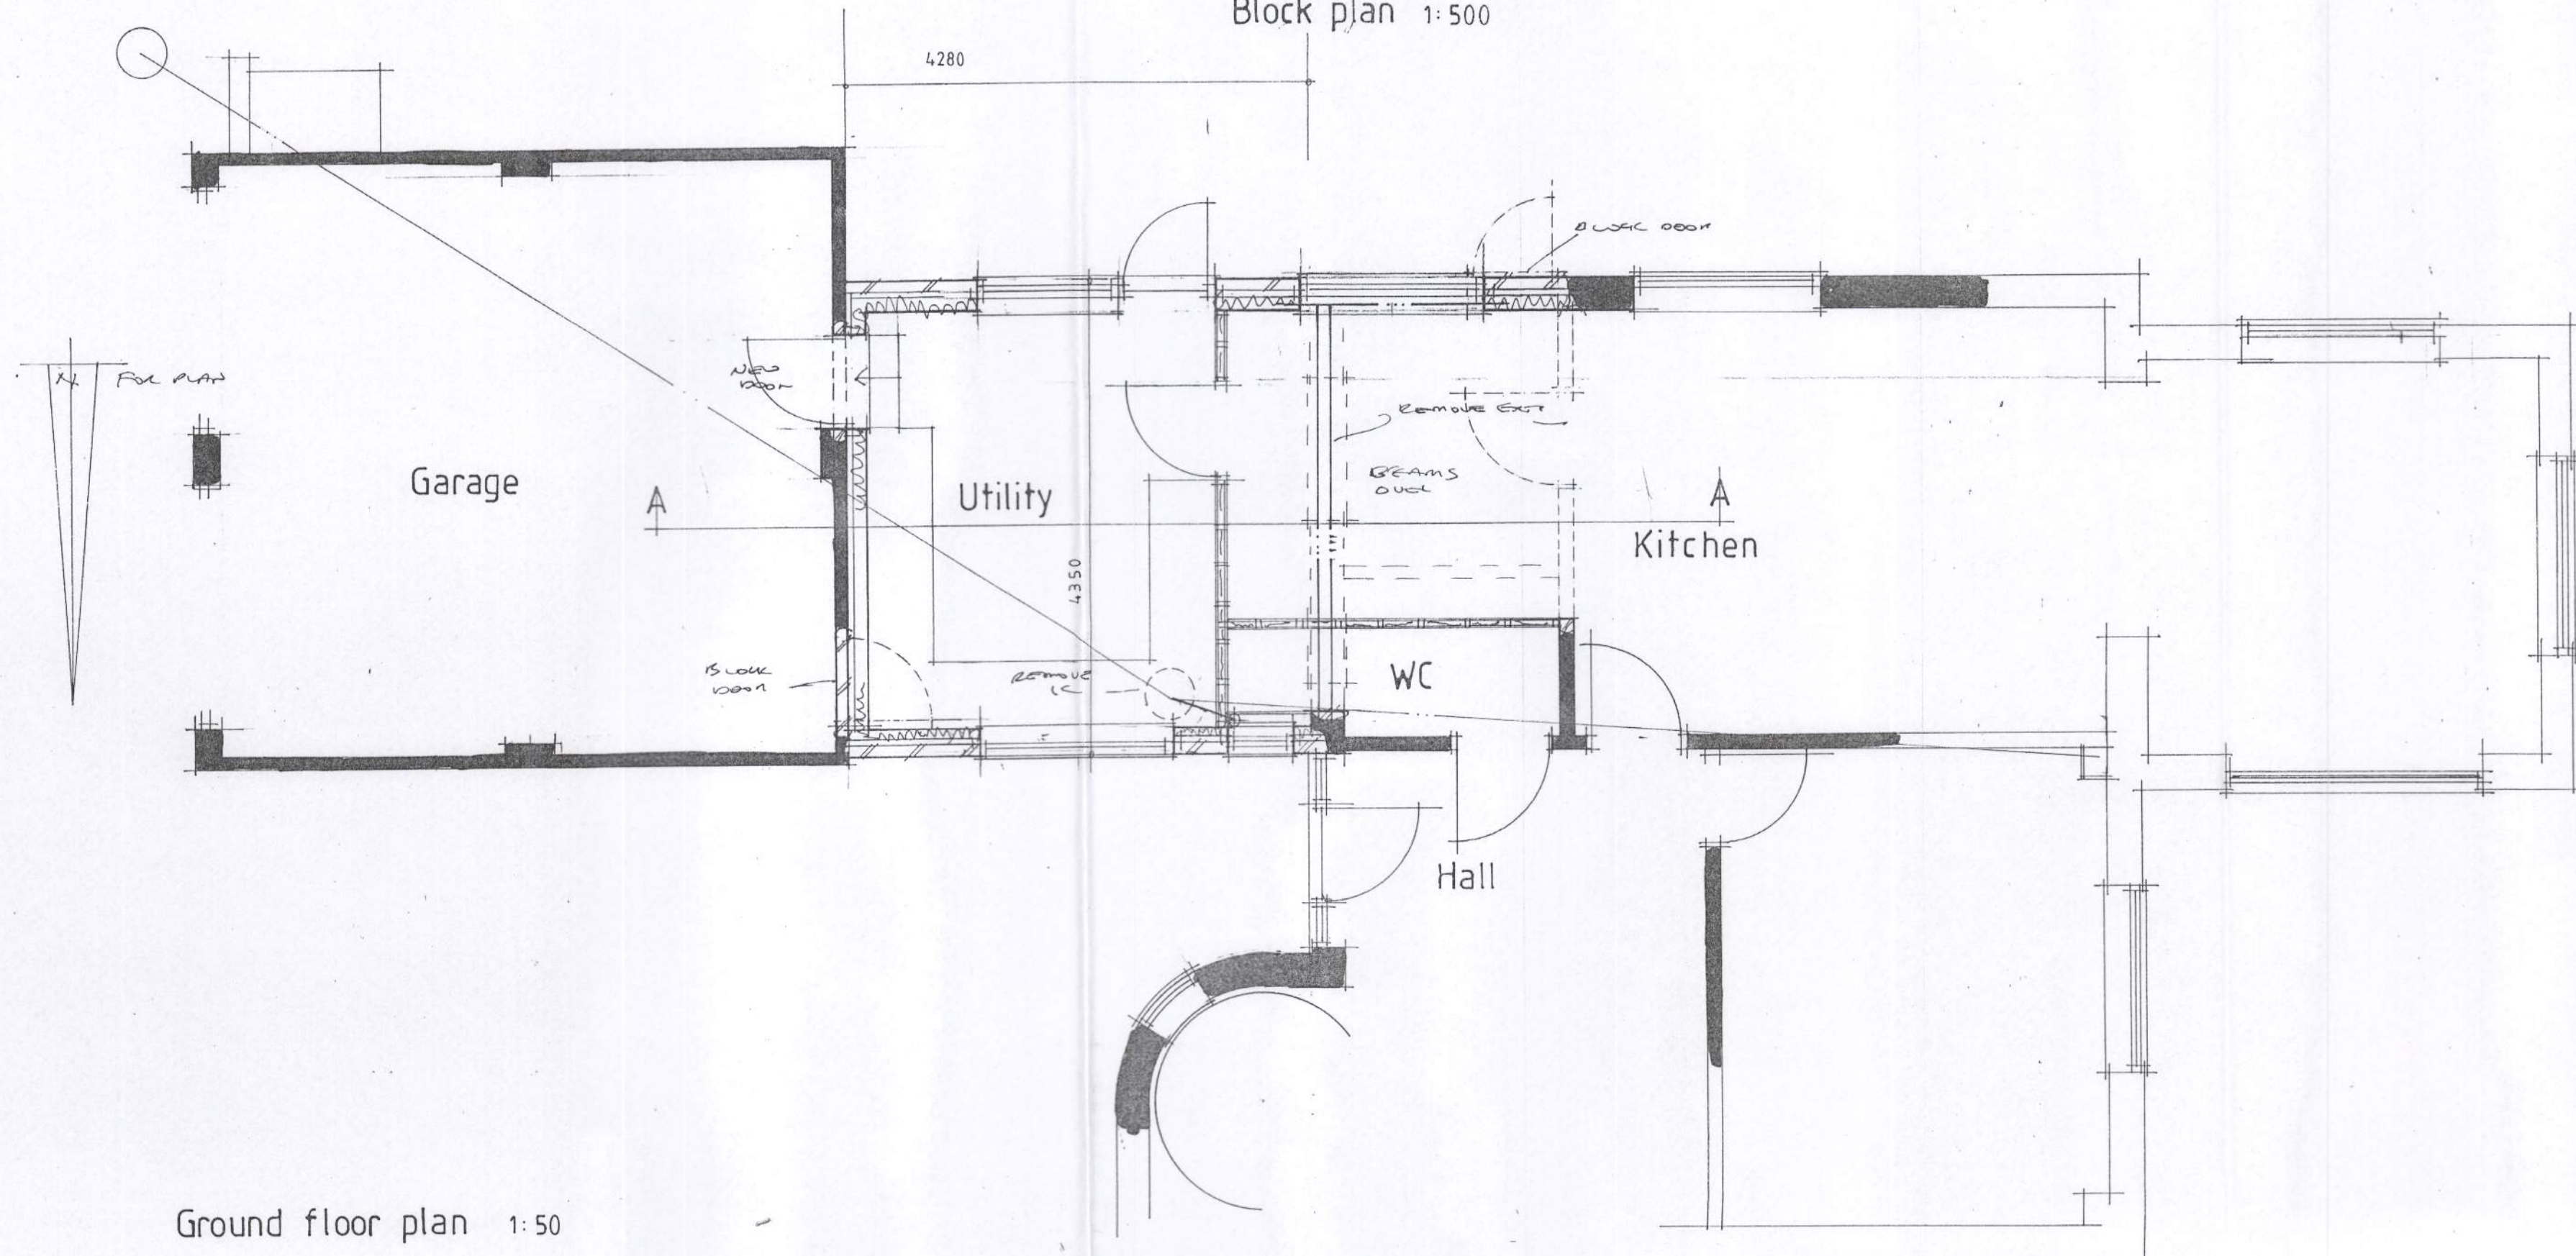
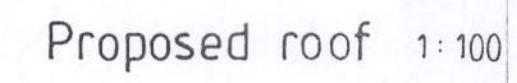
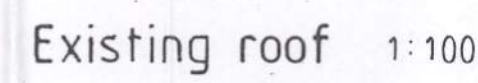
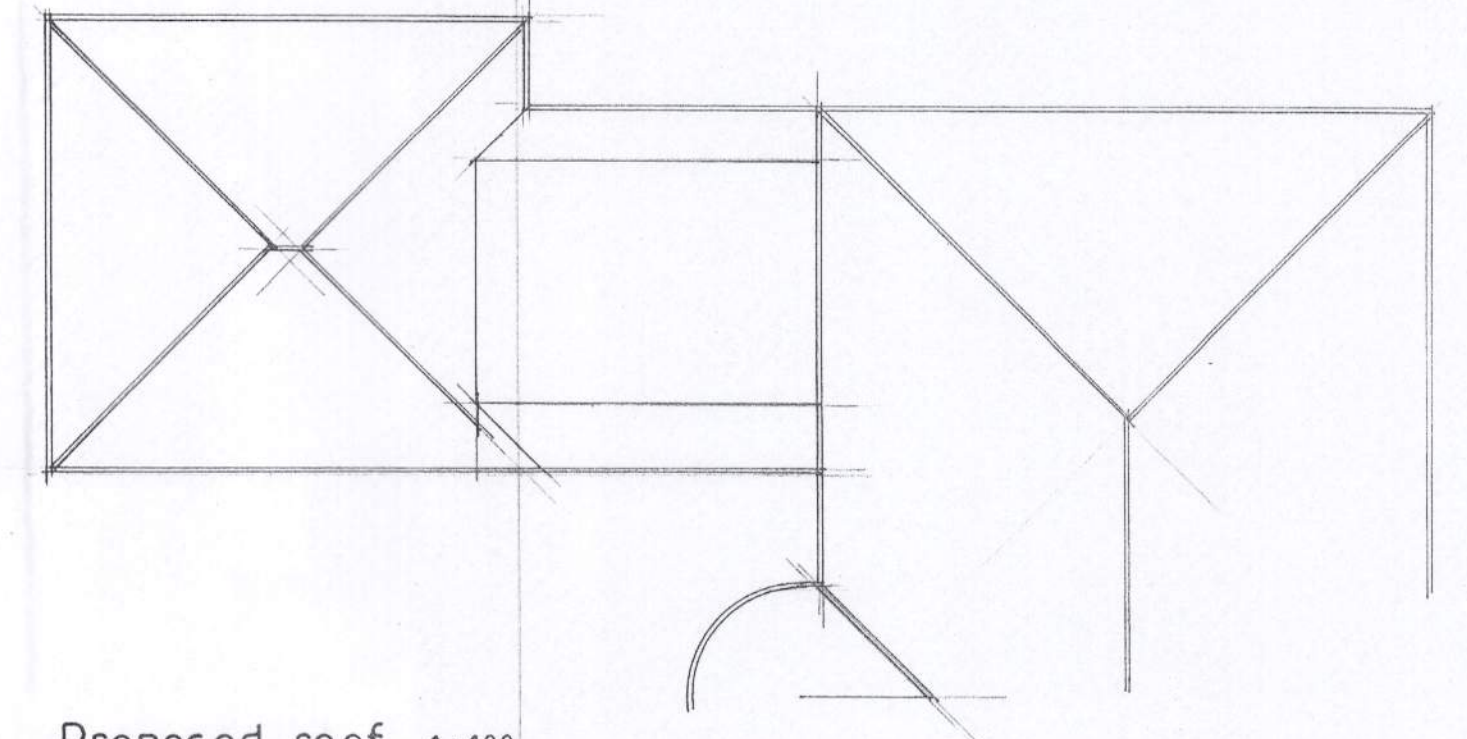
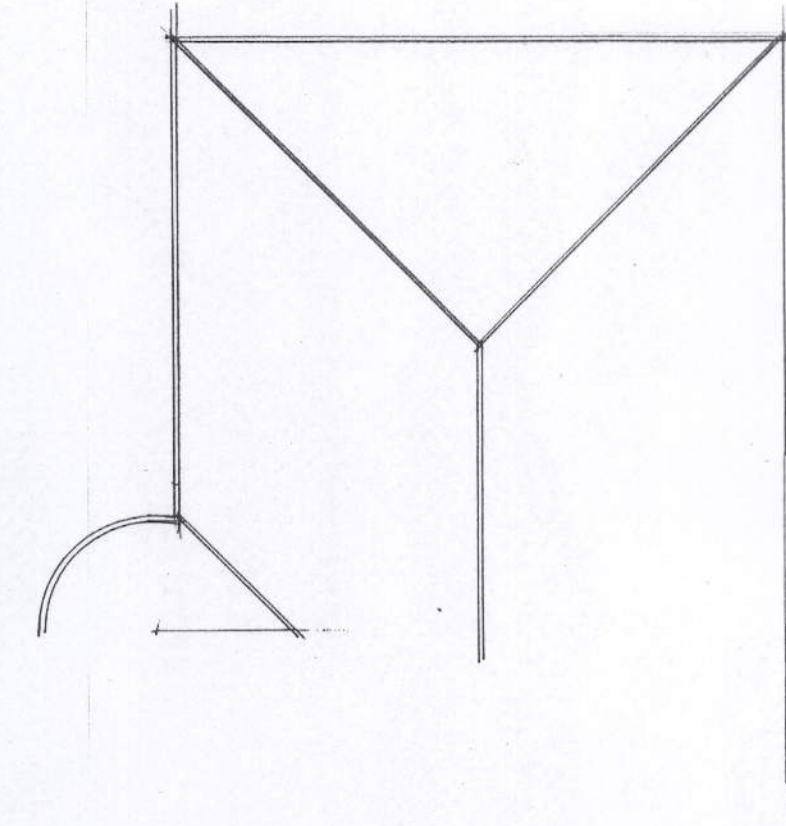
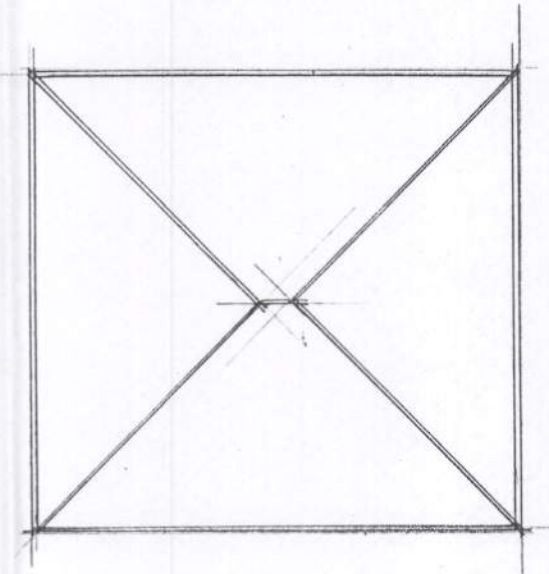
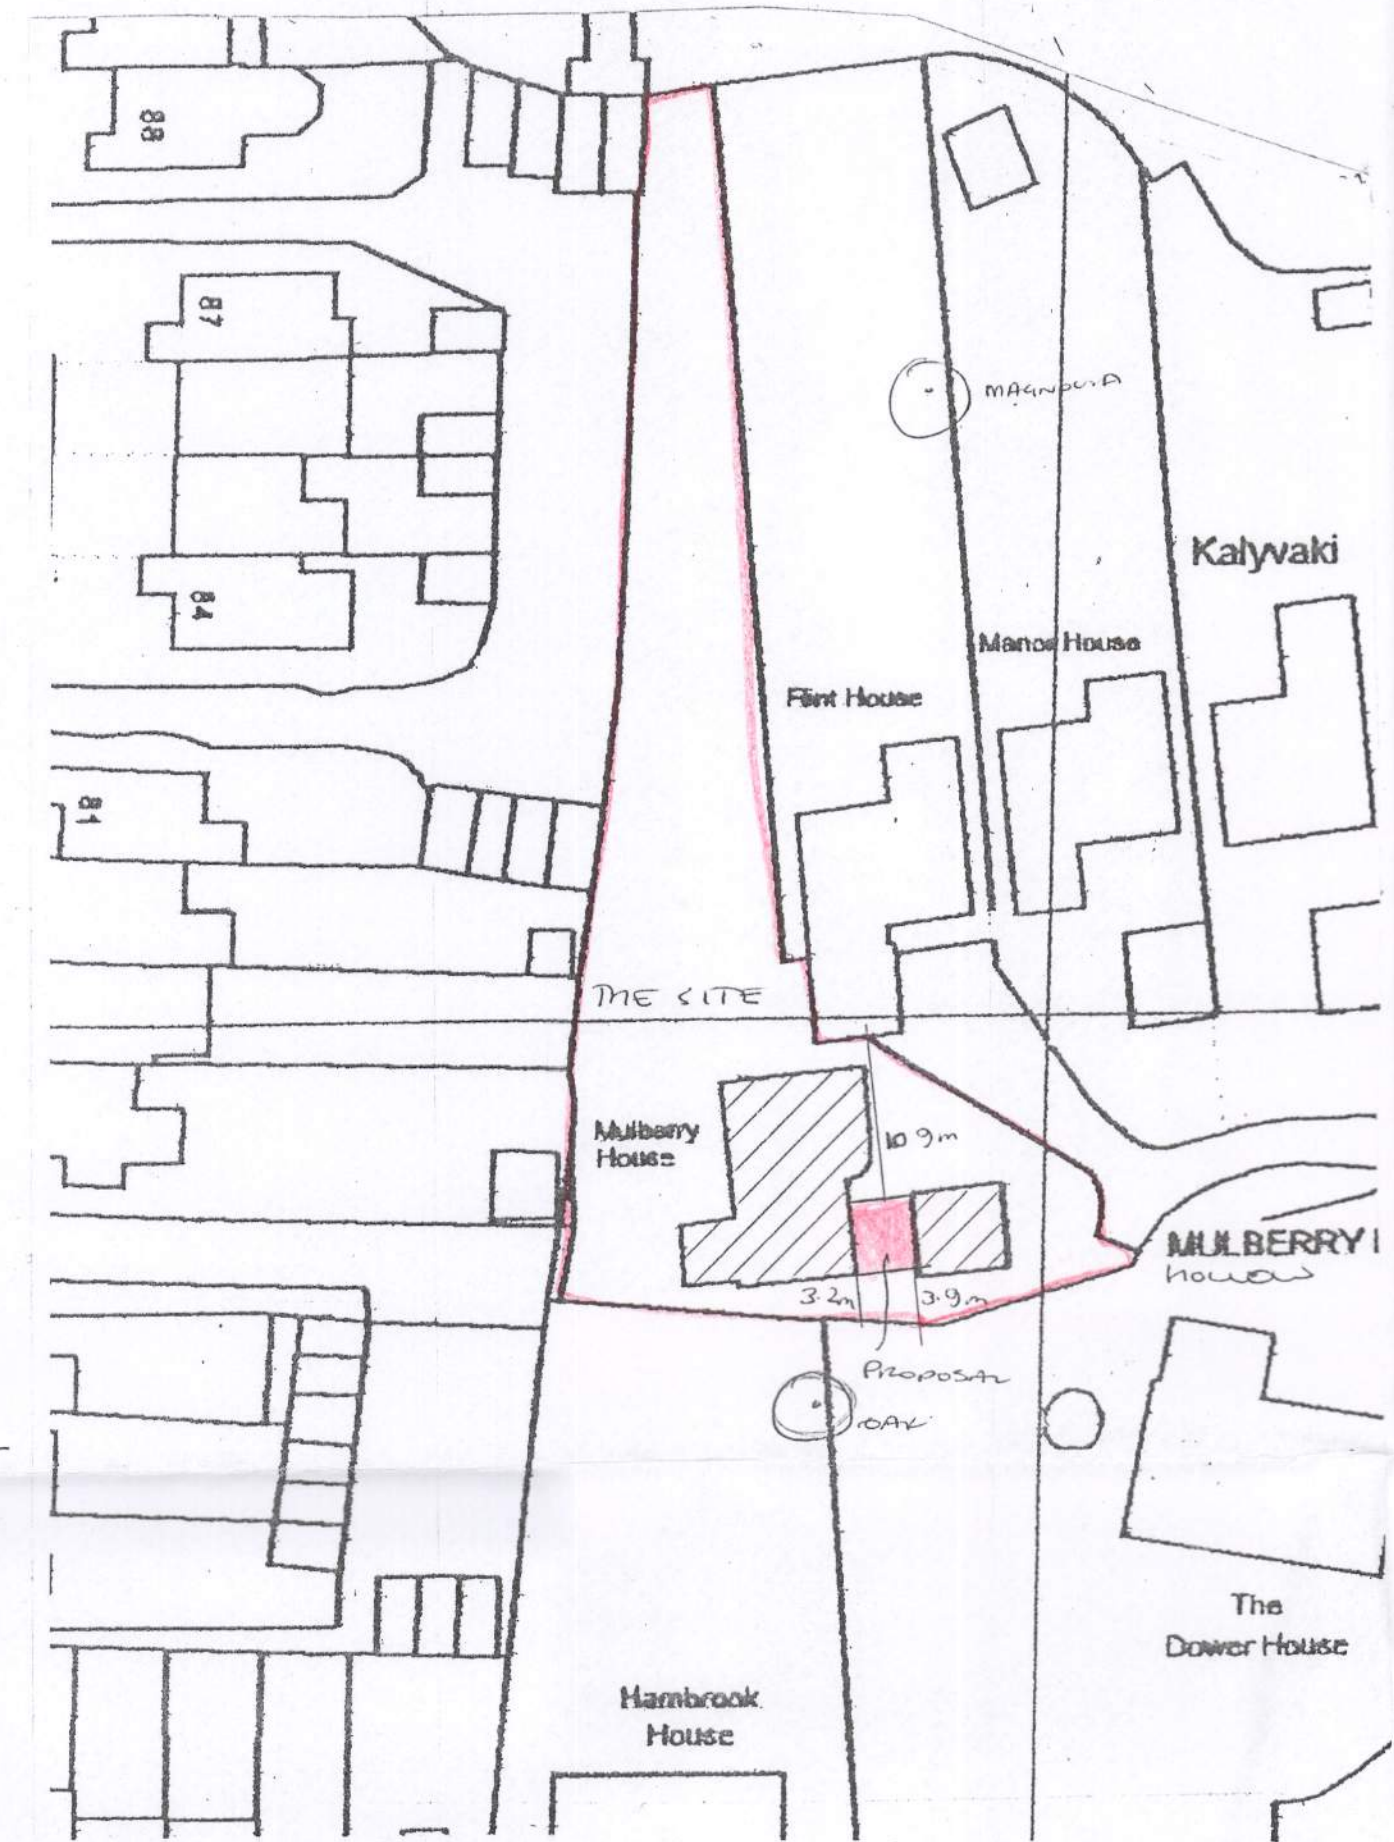


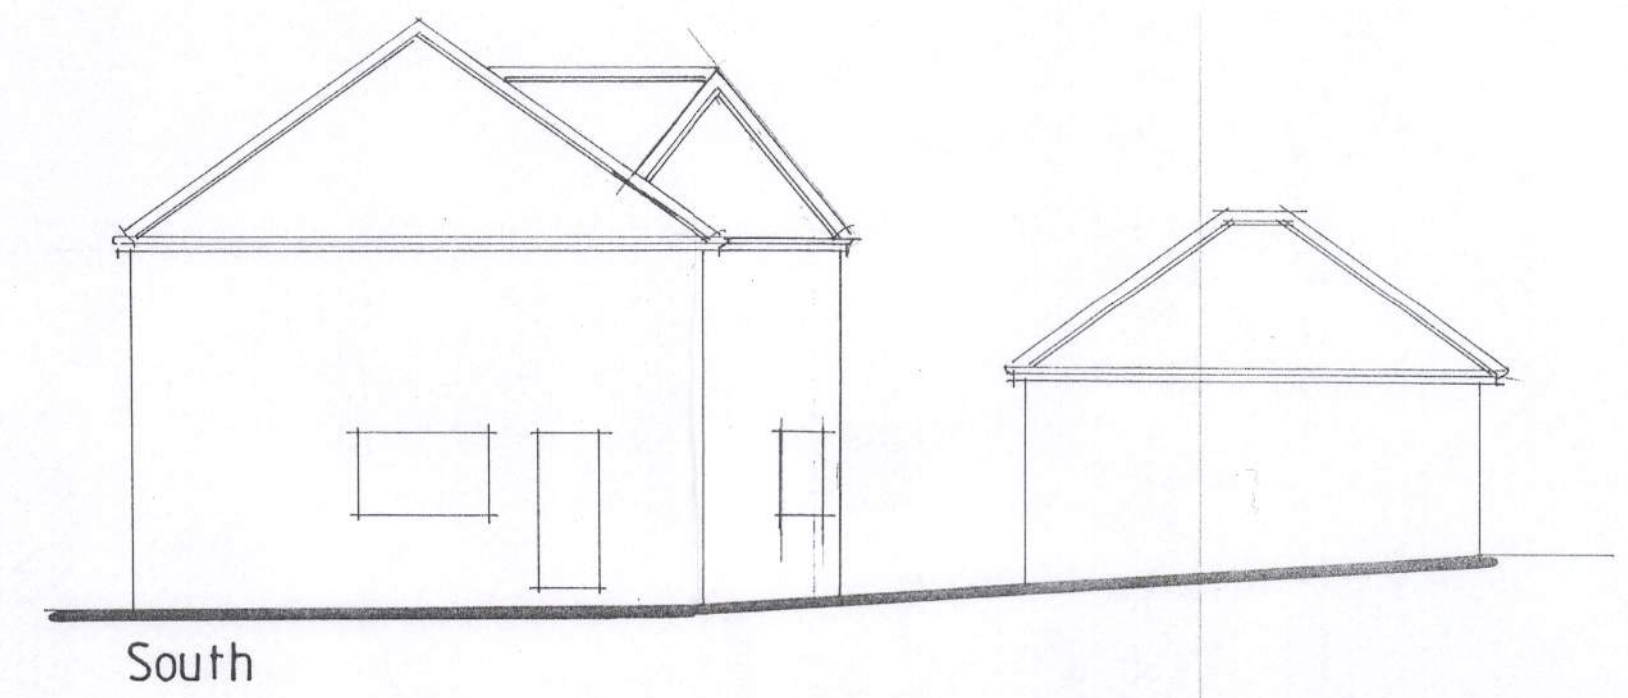

Section AA 1:50

C			
B			
A			
Client	Mr & Mrs Hilton		
Address	Mulberry House: Mulberry Hollow: Angg		
Drawing	EXTENSION AND ALTERATIONS		No. 6418:1
Scale	1:50 1:100 1:500	Drawn	Date JUN 19

AJ SALTER & SON
Architectural Technicians
and Surveyors
50 WINDSOR ROAD, WORTHING,
WEST SUSSEX, BN11 2LY
Tel/Fax: (01903 209496)
E-mail: ajsallerandson@hotmail.com