


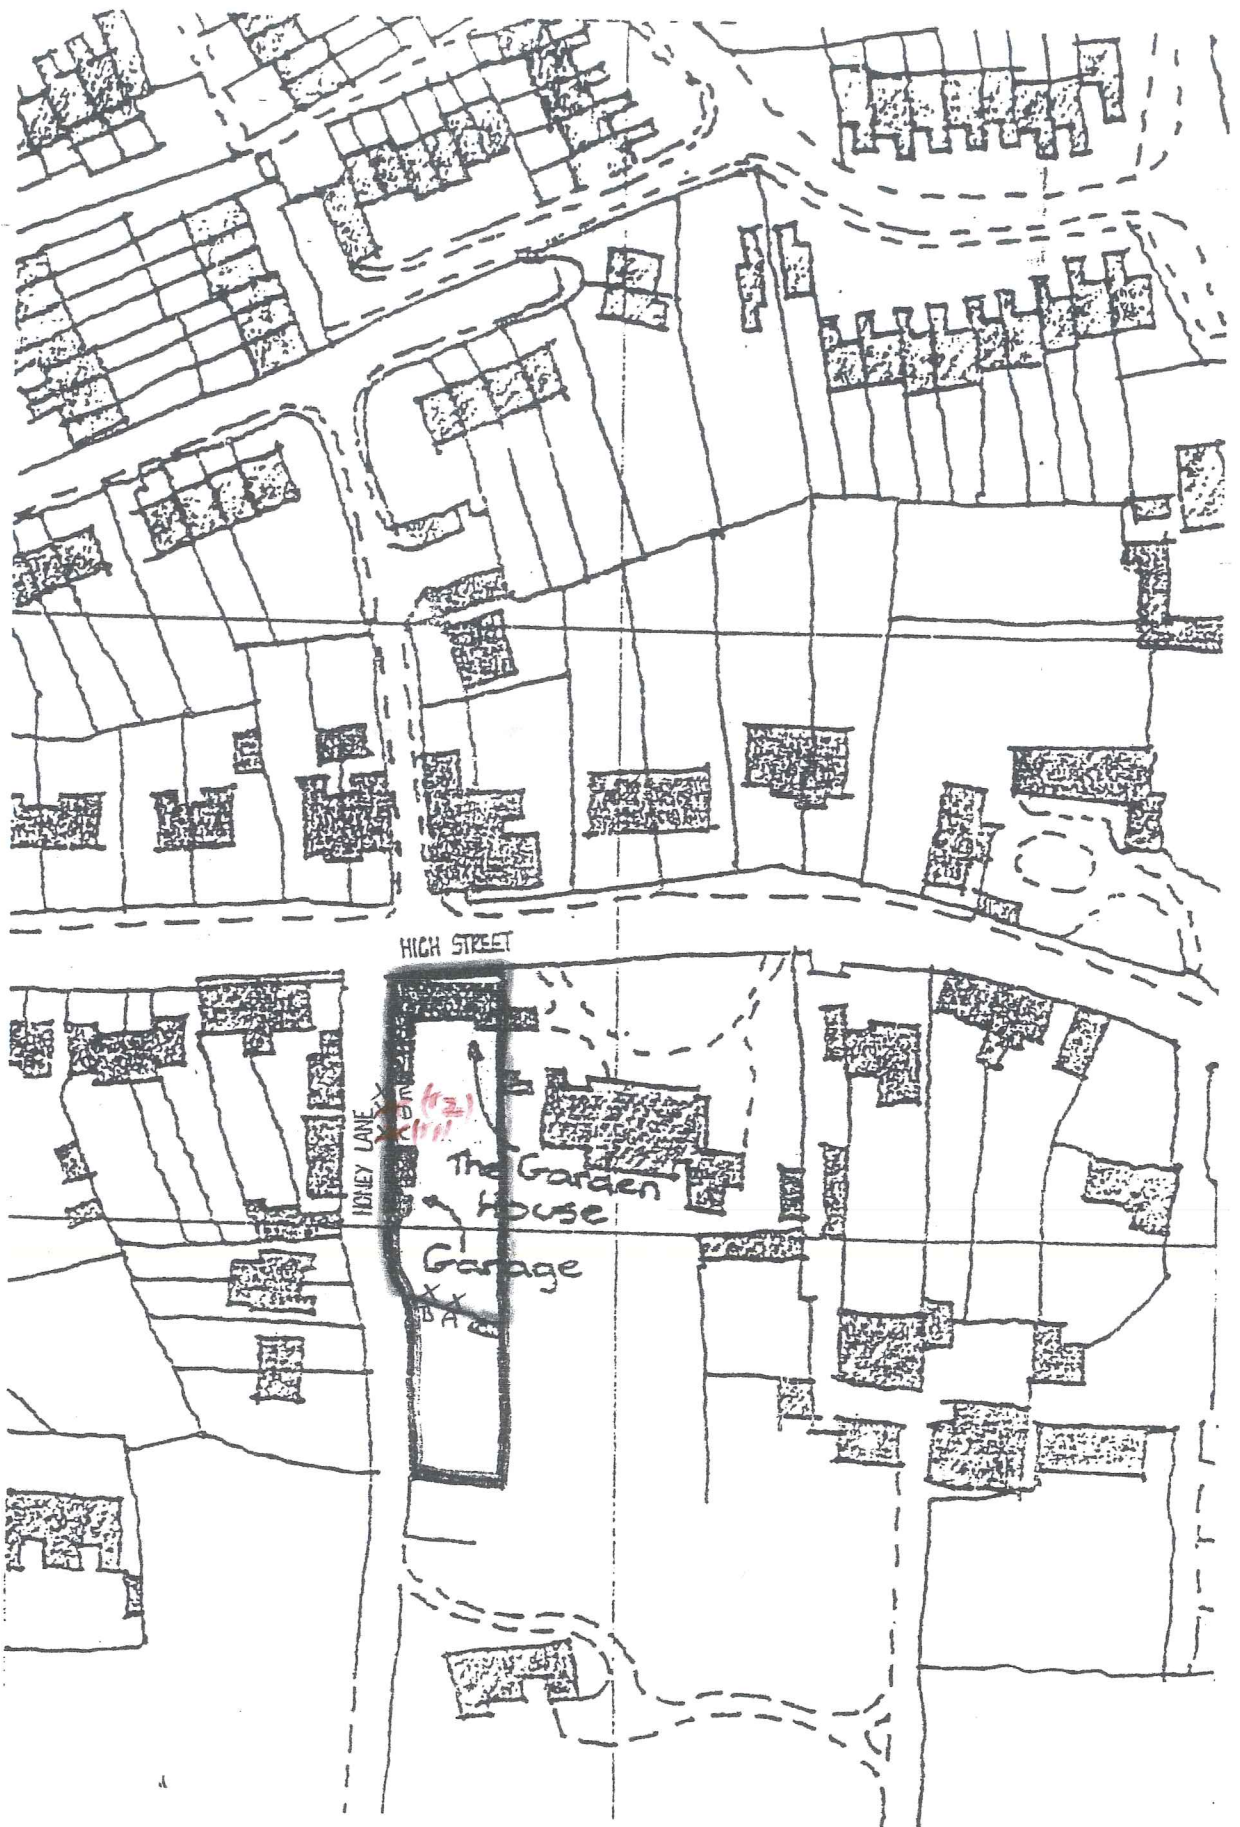

LOCATION PLAN 1:1250

Admet P/5/566

THE GARDEN HOUSE, HIGH STREET, ANCMERING

