


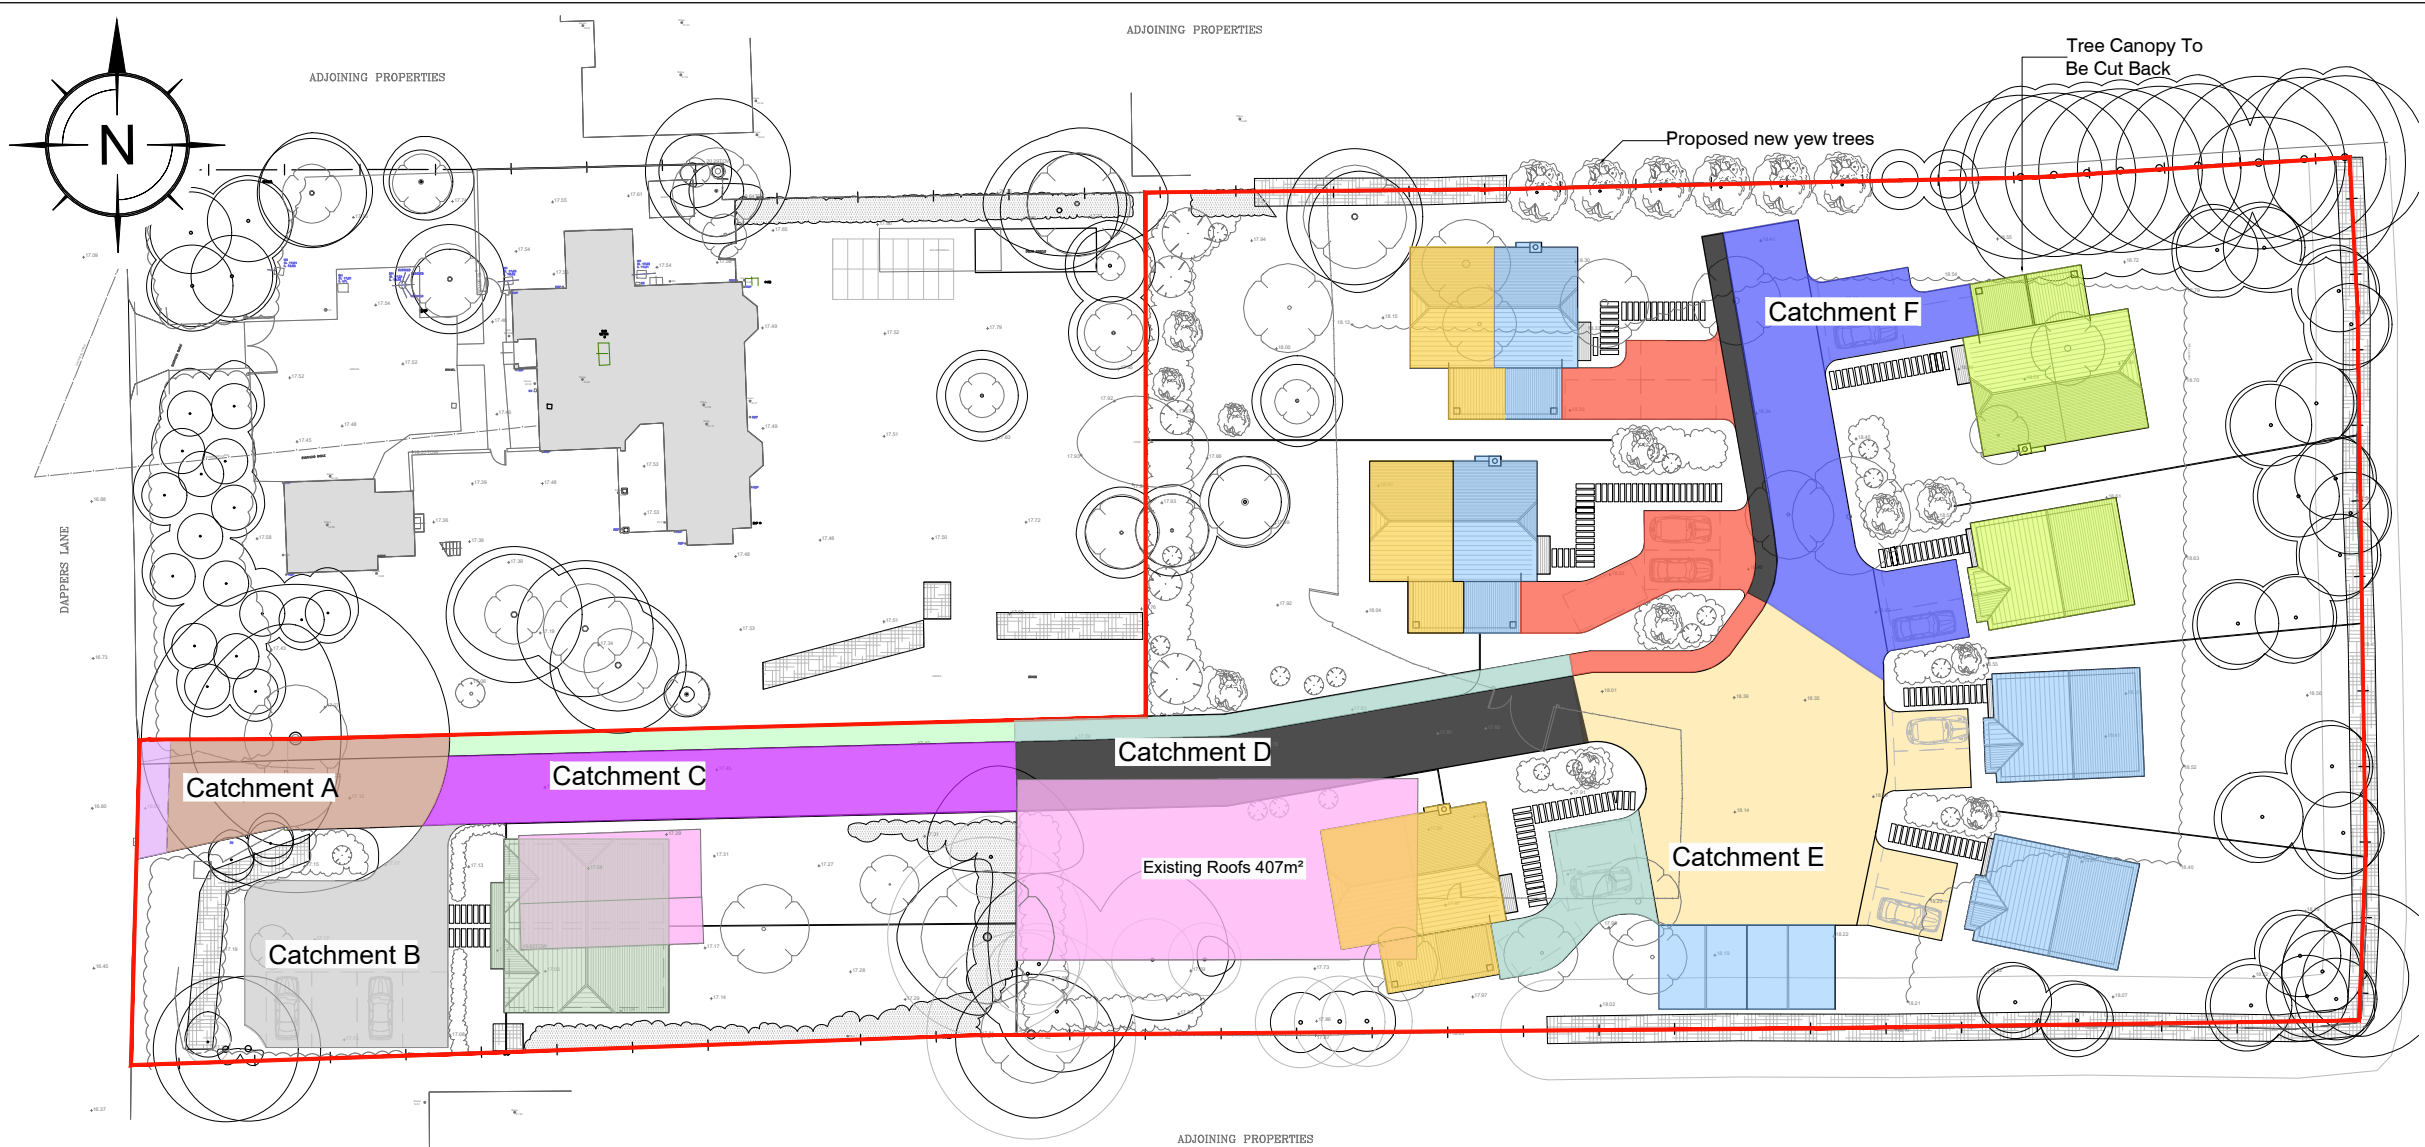

Catchment A Area of No-Dig Construction 86m² Roof 0m² Hardpaved 86m²	Catchment D Area of Voiced Subbase 171m² Roof 228m² Hardpaved 284m²
Catchment B Area of Voiced Subbase 159m² Roof 130m² Hardpaved 159m²	Catchment E Area of Voiced Subbase 360m² Roof 325m² Hardpaved 496m²
Catchment C Area of Voiced Subbase 175m² Roof 0m² Hardpaved 227m²	Catchment F Area of Voiced Subbase 229m² Roof 187m² Hardpaved 263m²

- GENERAL NOTES:
1. All dimensions to be checked on site. All details and dimensions relating to sub-Contractors work must be checked and agreed between the sub-Contractor or supplier and the general Contractor.
 2. This drawing is to be read in conjunction with all relevant Architect's and Engineer's drawings and specification.
 3. The main Contractor is responsible for ensuring the stability of the structure whilst the works are in progress.
 4. Any information given regarding existing underground services is given in good faith after consultation with the relevant authority. No liability is accepted by the Consultant and the main Contractor is responsible for obtaining and checking all information and taking due care and attention whilst undertaking the works.

C	22.05.2020	MJP	Areas updated	MK
B	18.05.2020	MJP	No-dig and Section 278 highway areas added	MK
A	24.03.2020	MJP	Areas updated	MK
REV	DATE	INT	DESCRIPTION	CHK

Issue Status **FOR PLANNING**



The Civil Engineering Practice
11 Tungsten Building
George Street
Fishergate
Sussex
BN41 1RA
01273 424424
reception@civil.co.uk
www.civil.co.uk

CLIENT	Oceanview Developments					COUNCIL AT 79/20/DOC DISTRICT
PROJECT	The Laurels Dappers Lane Angmering					
TITLE	Proposed Impermeable Areas Plan					
DRAWN	M Pacifico	DATE	Nov 2019	PROJECT NO.	2326	
ENGINEER	M Kempshall	CHECKED	SRM	DRG. No.	103	
SCALE	1:500 @ A3			REV	C	

ARUN DISTRICT COUNCIL A7920DOC