



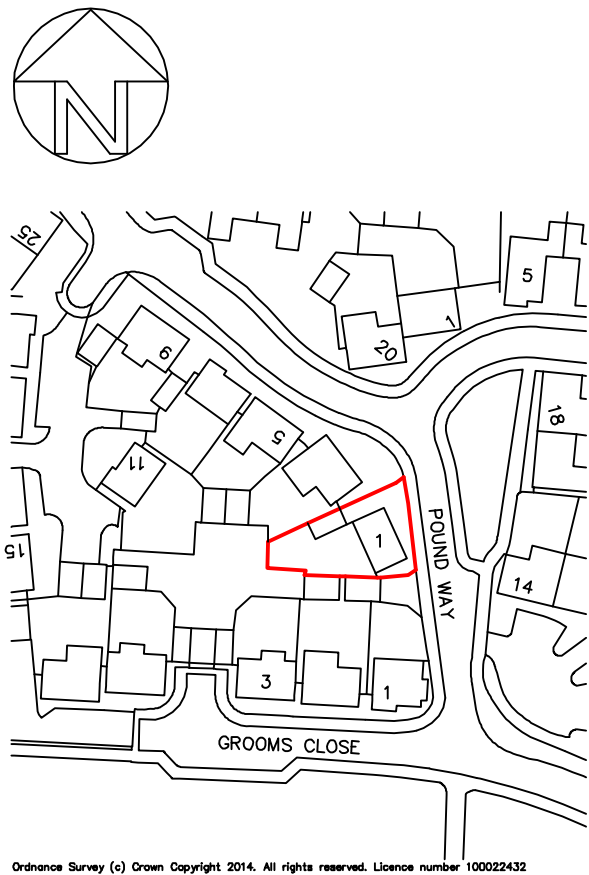

Location Plan 1:1250

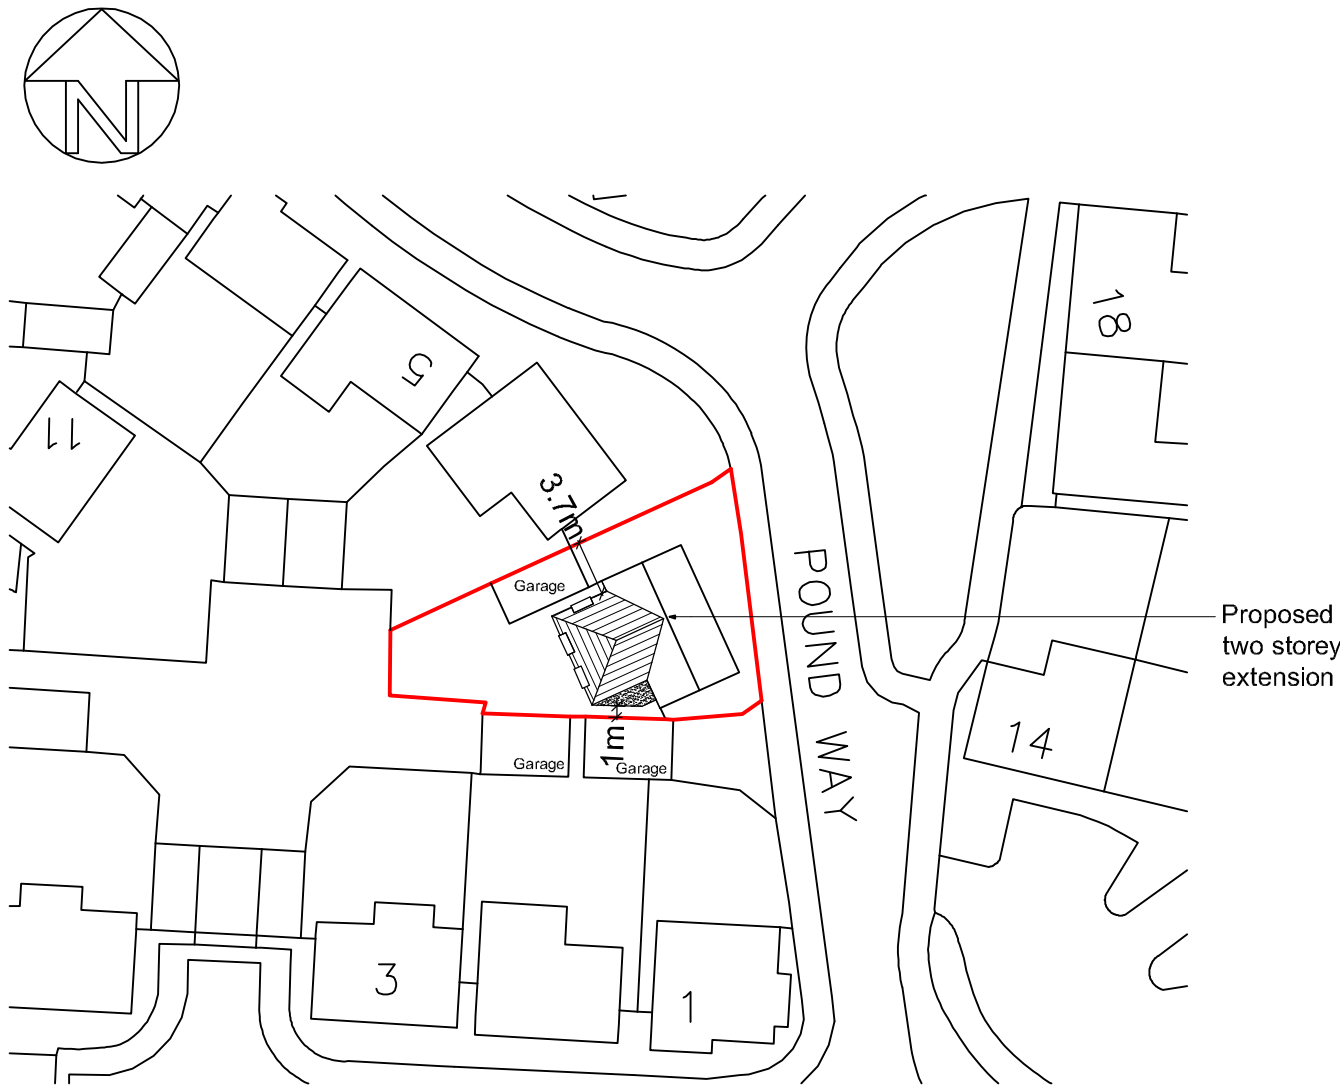


Block Plan 1:500

NOTE:
The contractor is to check all site dimensions and levels before work starts and report any discrepancies.

This drawing must be read with and checked against all structural and other specialist drawings, specifications and bills of quantities. Report any discrepancies.

The contractor is to comply with all current British Standards and Building Regulations whether or not specifically stated on these drawings.

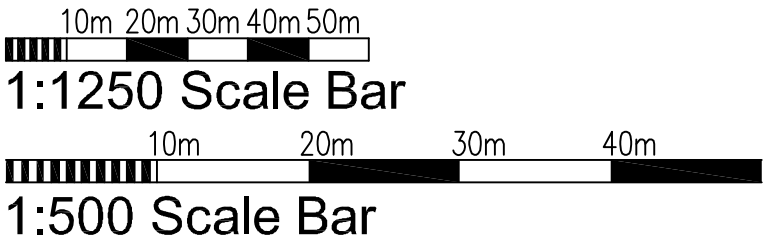

Rev.	Date	Description	By

Client	Mr and Mrs Wallis	Drawing Title	Location Plan & Block Plan	Copyright of: Sussex Architectural Services Wicket View, Cuckfield Lane Warninglid, West Sussex Telephone: (01444) 461355 e: info@sussexarchitecturalservices.co.uk w: www.sussexarchitecturalservices.co.uk		Scale 1:1250 1:500 @ A3	Drawing Number
Project	1 Pound Way Angmering					Date March. 2013	13-145-Loc
						Drawn -	