
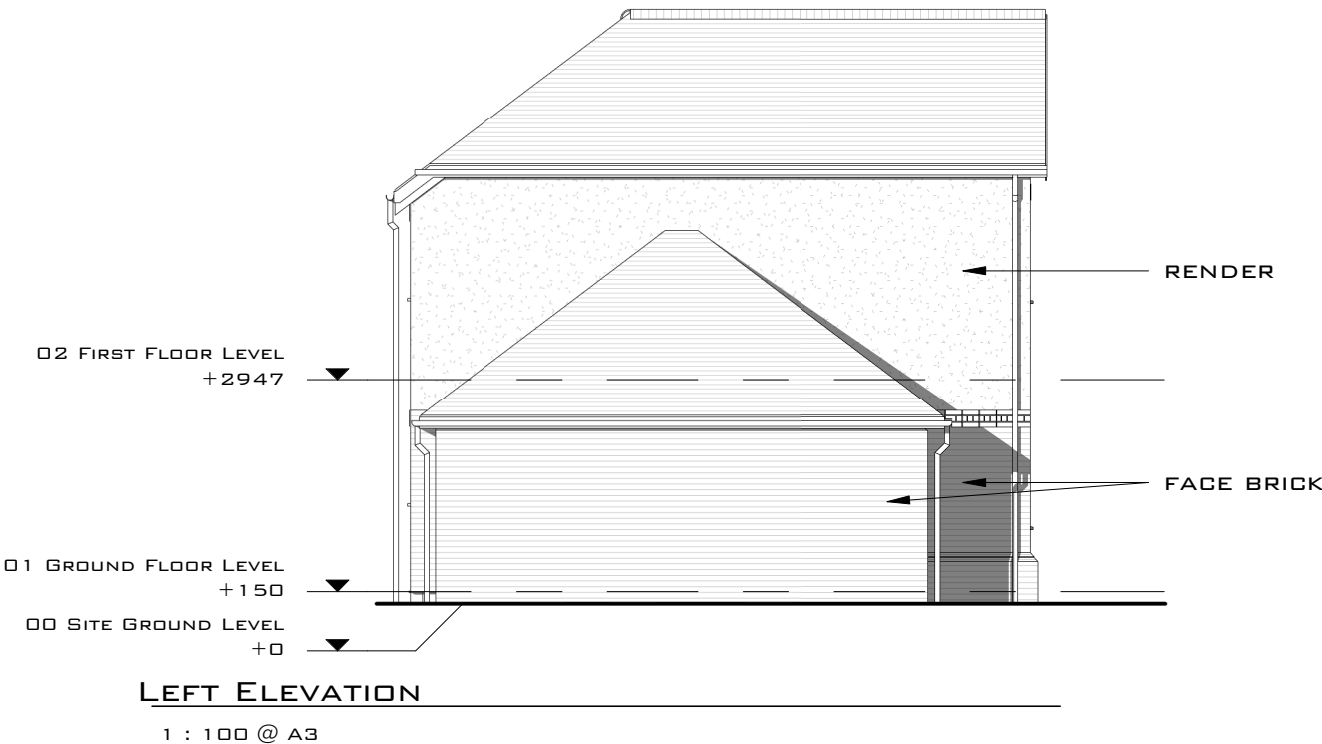


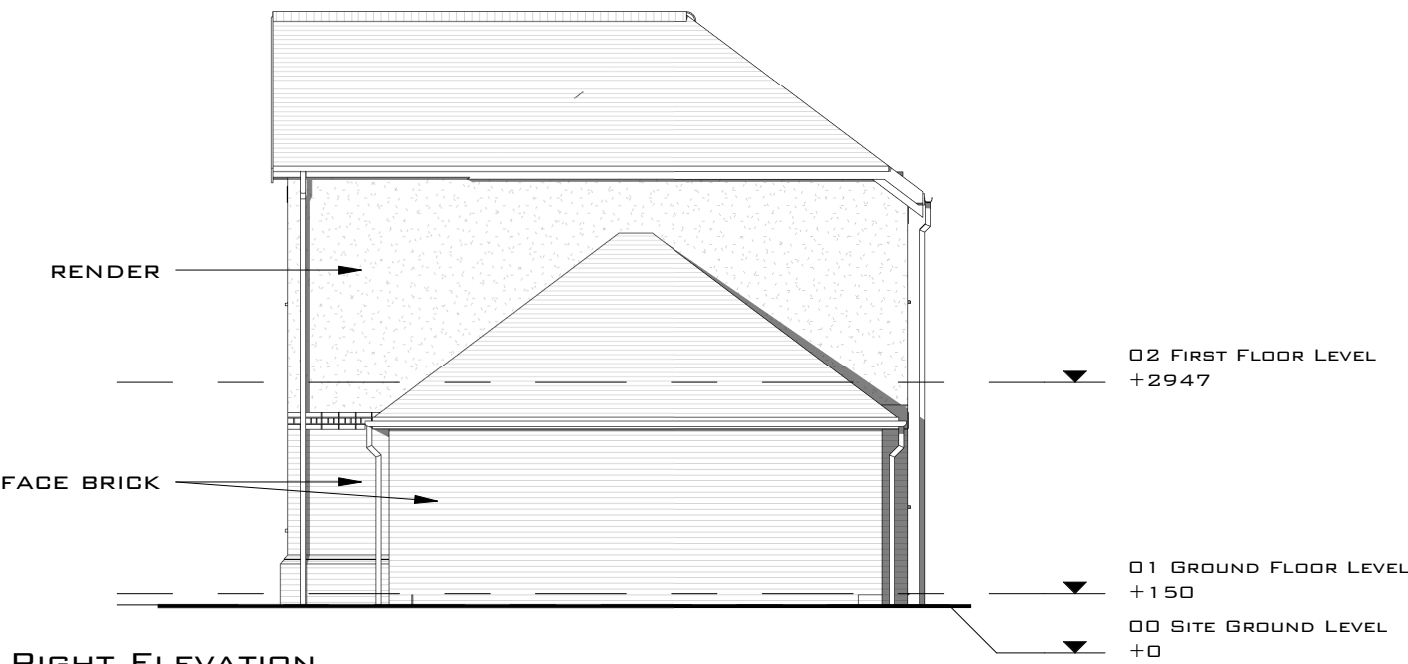


NOTES:

- ALL DIMENSIONS ARE IN MM, UNLESS STATED OTHERWISE.
- DRAWINGS SHOULD ONLY BE SCALED FOR PLANNING PURPOSES. DO NOT SCALE FROM THIS DRAWING FOR CONSTRUCTION PURPOSES.
- ANY ERRORS OR OMISSIONS TO BE NOTIFIED TO CITYZEN IMMEDIATELY.
- CITYZEN IS NOT RESPONSIBLE FOR ANY BUILDING WORK THAT IS CARRIED OUT ON SITE.
- THIS DRAWING IS FOR PLANNING PURPOSES ONLY - DO NOT BUILD FROM THIS DRAWING.

REV	DATE	REVISION	DRAWN	CHECKED	APPROVED
-----	------	----------	-------	---------	----------

PLANNING

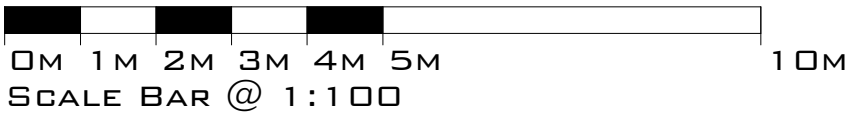

SCALE:
1 : 100 @ A3

CLIENT:
GD CONCEPTS LIMITED

PROJECT:
OAK VIEW GATE,
ARUNDEL ROAD,
ANGMERING BN164ET

TITLE:
TYPE 3 - PROPOSED
RIGHT AND LEFT
ELEVATIONS

CITYZEN
ARCHITECTURE | ENVIRONMENT
MARITIME HOUSE
BASIN ROAD NORTH
HOVE
EAST SUSSEX
BN41 1WR
CONTACT@CITYZENDESIGN.CO.UK
WWW.CITYZENDESIGN.CO.UK
01273 915010



DESIGNER:
AINARA GOIKOETXEA

©COPYRIGHT CITYZEN LIMITED

DATE:
29.05.20

DRAWING: PROJECT REF - DRG NO. (REVISION)
1917 - PL - 357 -