


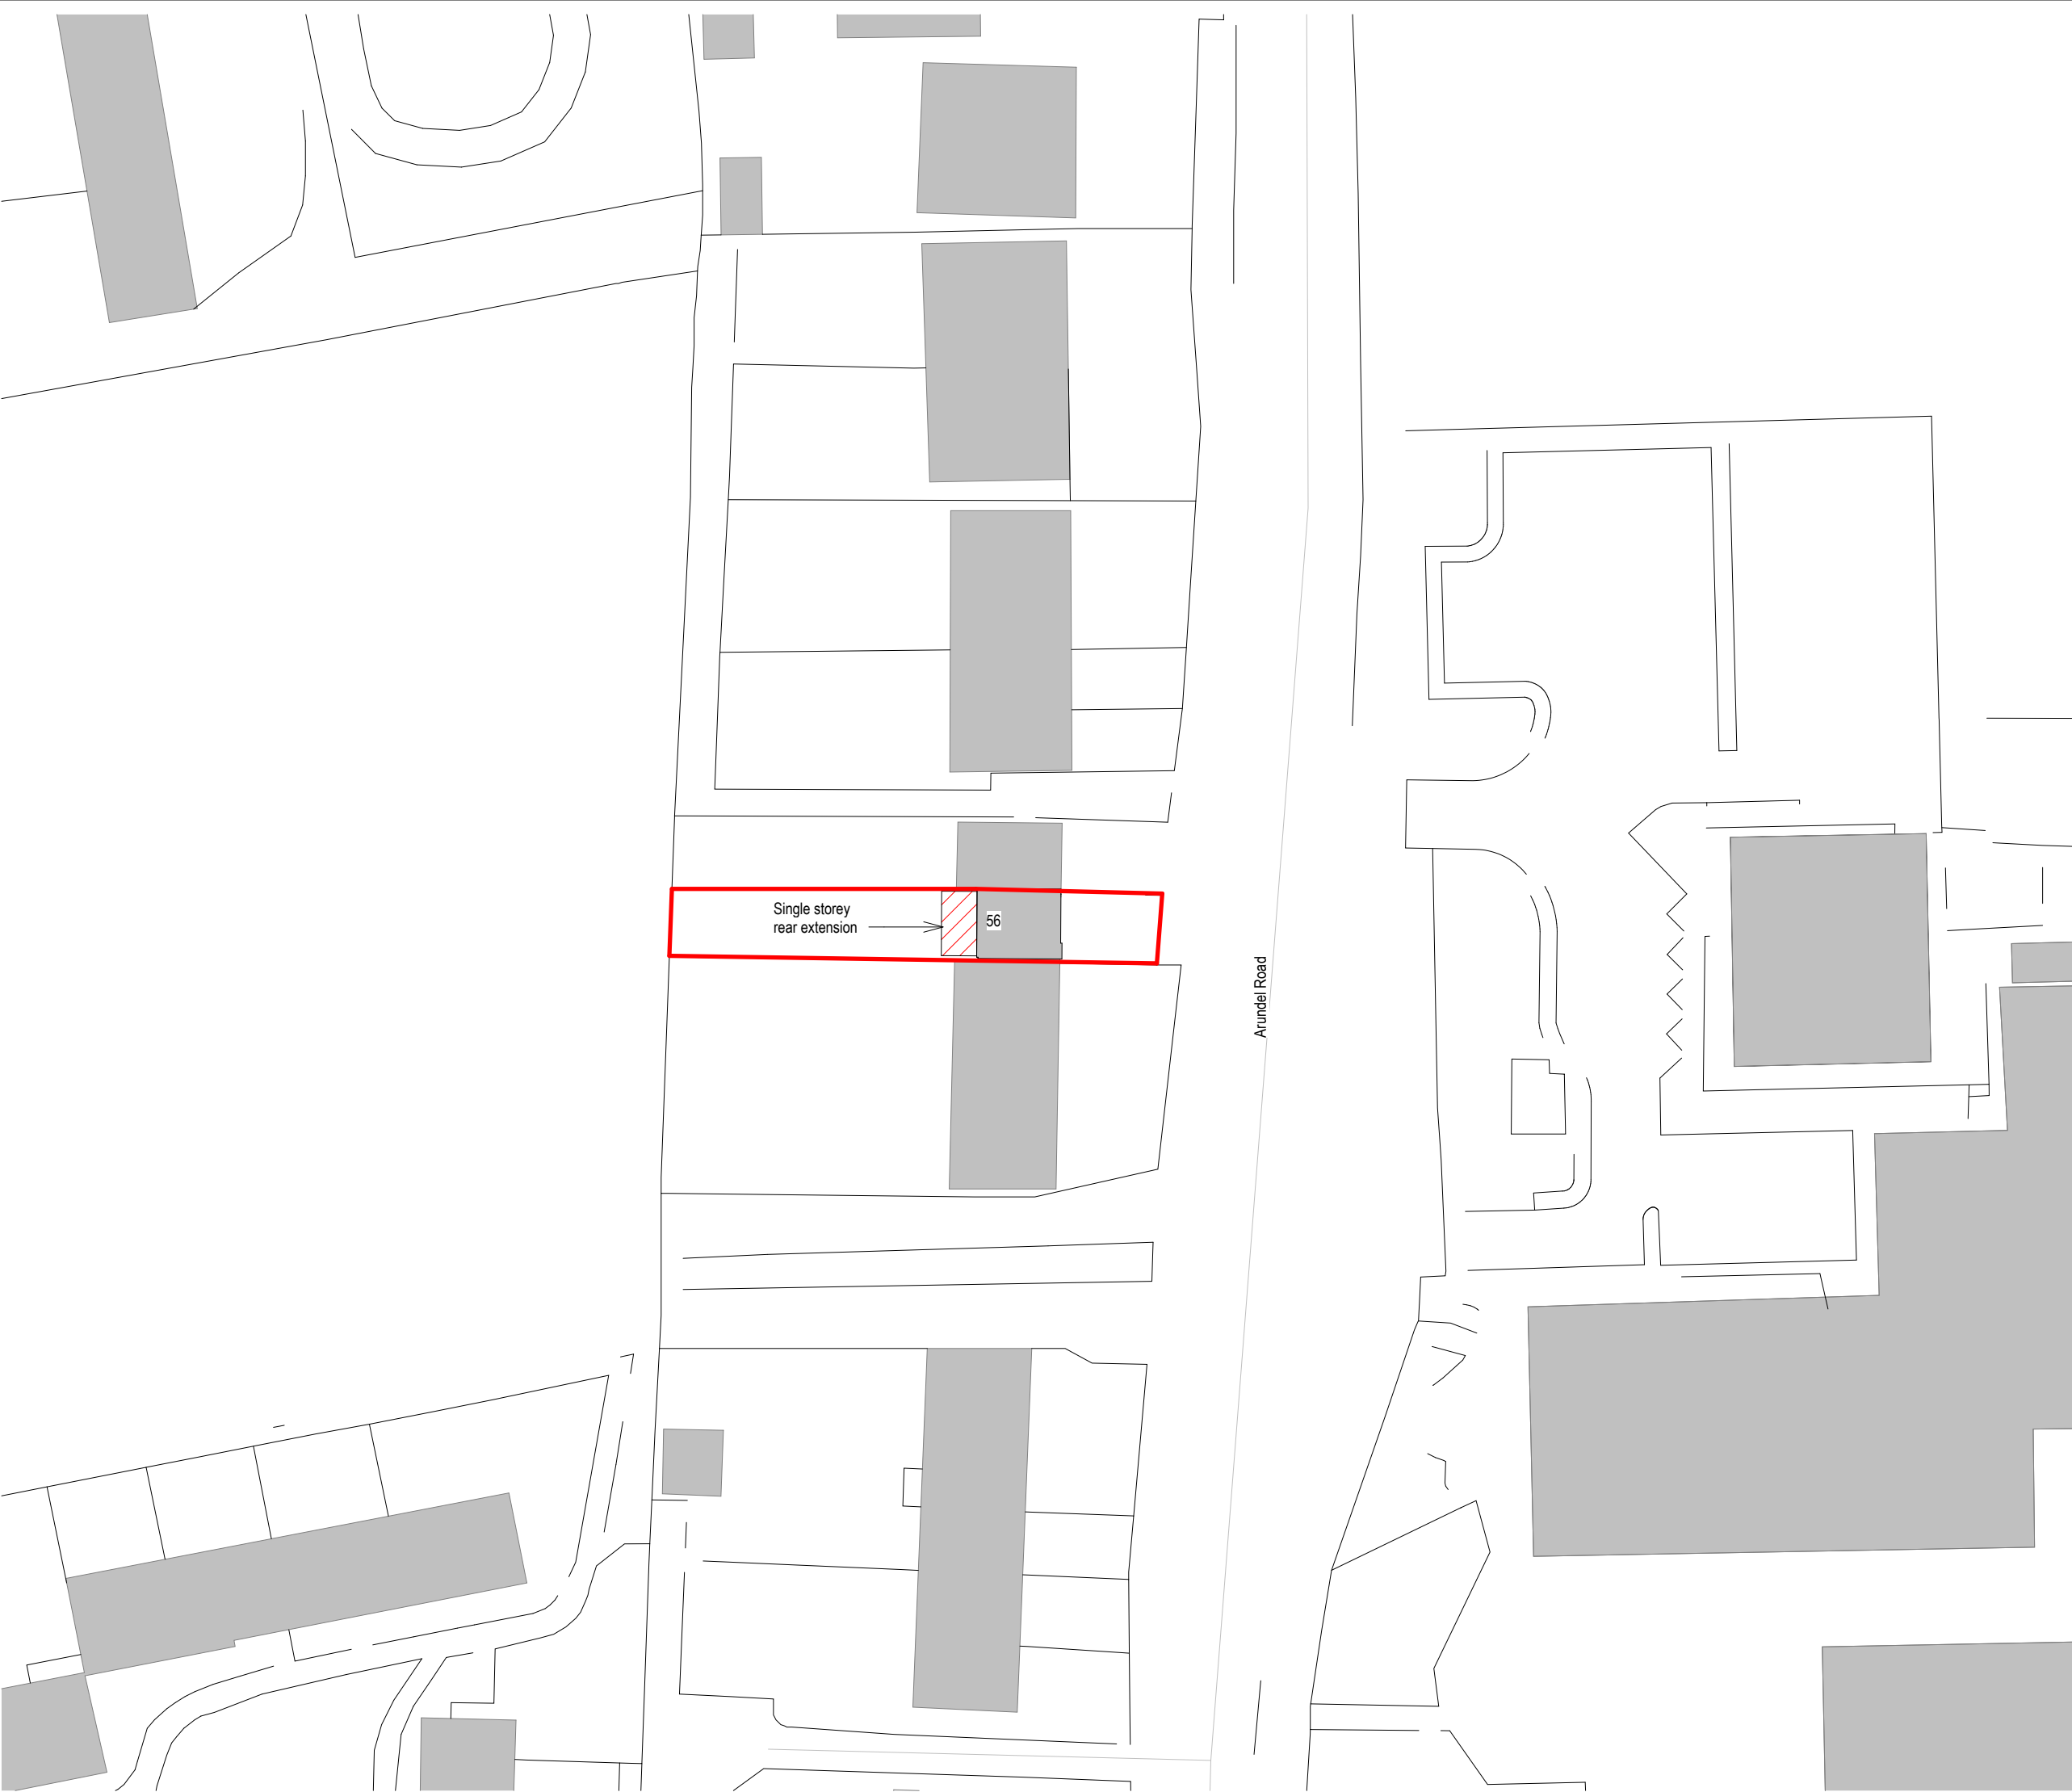

Revisions			
No.	Description	Date	By
1	Planning	09-06-26	

Notes:

GENERAL NOTES:

All dimensions & levels are preliminary and approximate and subject to utilities search, legal boundaries and detailed layouts/ design development through consultation.

Dimensions are to be checked on site by contractor & sub contractors prior to commencement of work, any discrepancies are to be highlighted immediately to the architects.

KEY

— Red boundary

Scale 1 to 500

0 5 10 25 M

Scale: 1 : 500 @ A3

Project No. 711

Project Name: 56 Arundel Road

N

Drawing Name:

Proposed Block Plan

Drawing No.	Revision:	Suitability Description:
P002	P1	PLANNING
Drawn: MS	Checked: GF	Orig Paper Size: A3