


ARUN DISTRICT COUNCIL			
No.	A	113	88
RECEIVED	2	13	88

UNRECEIVED

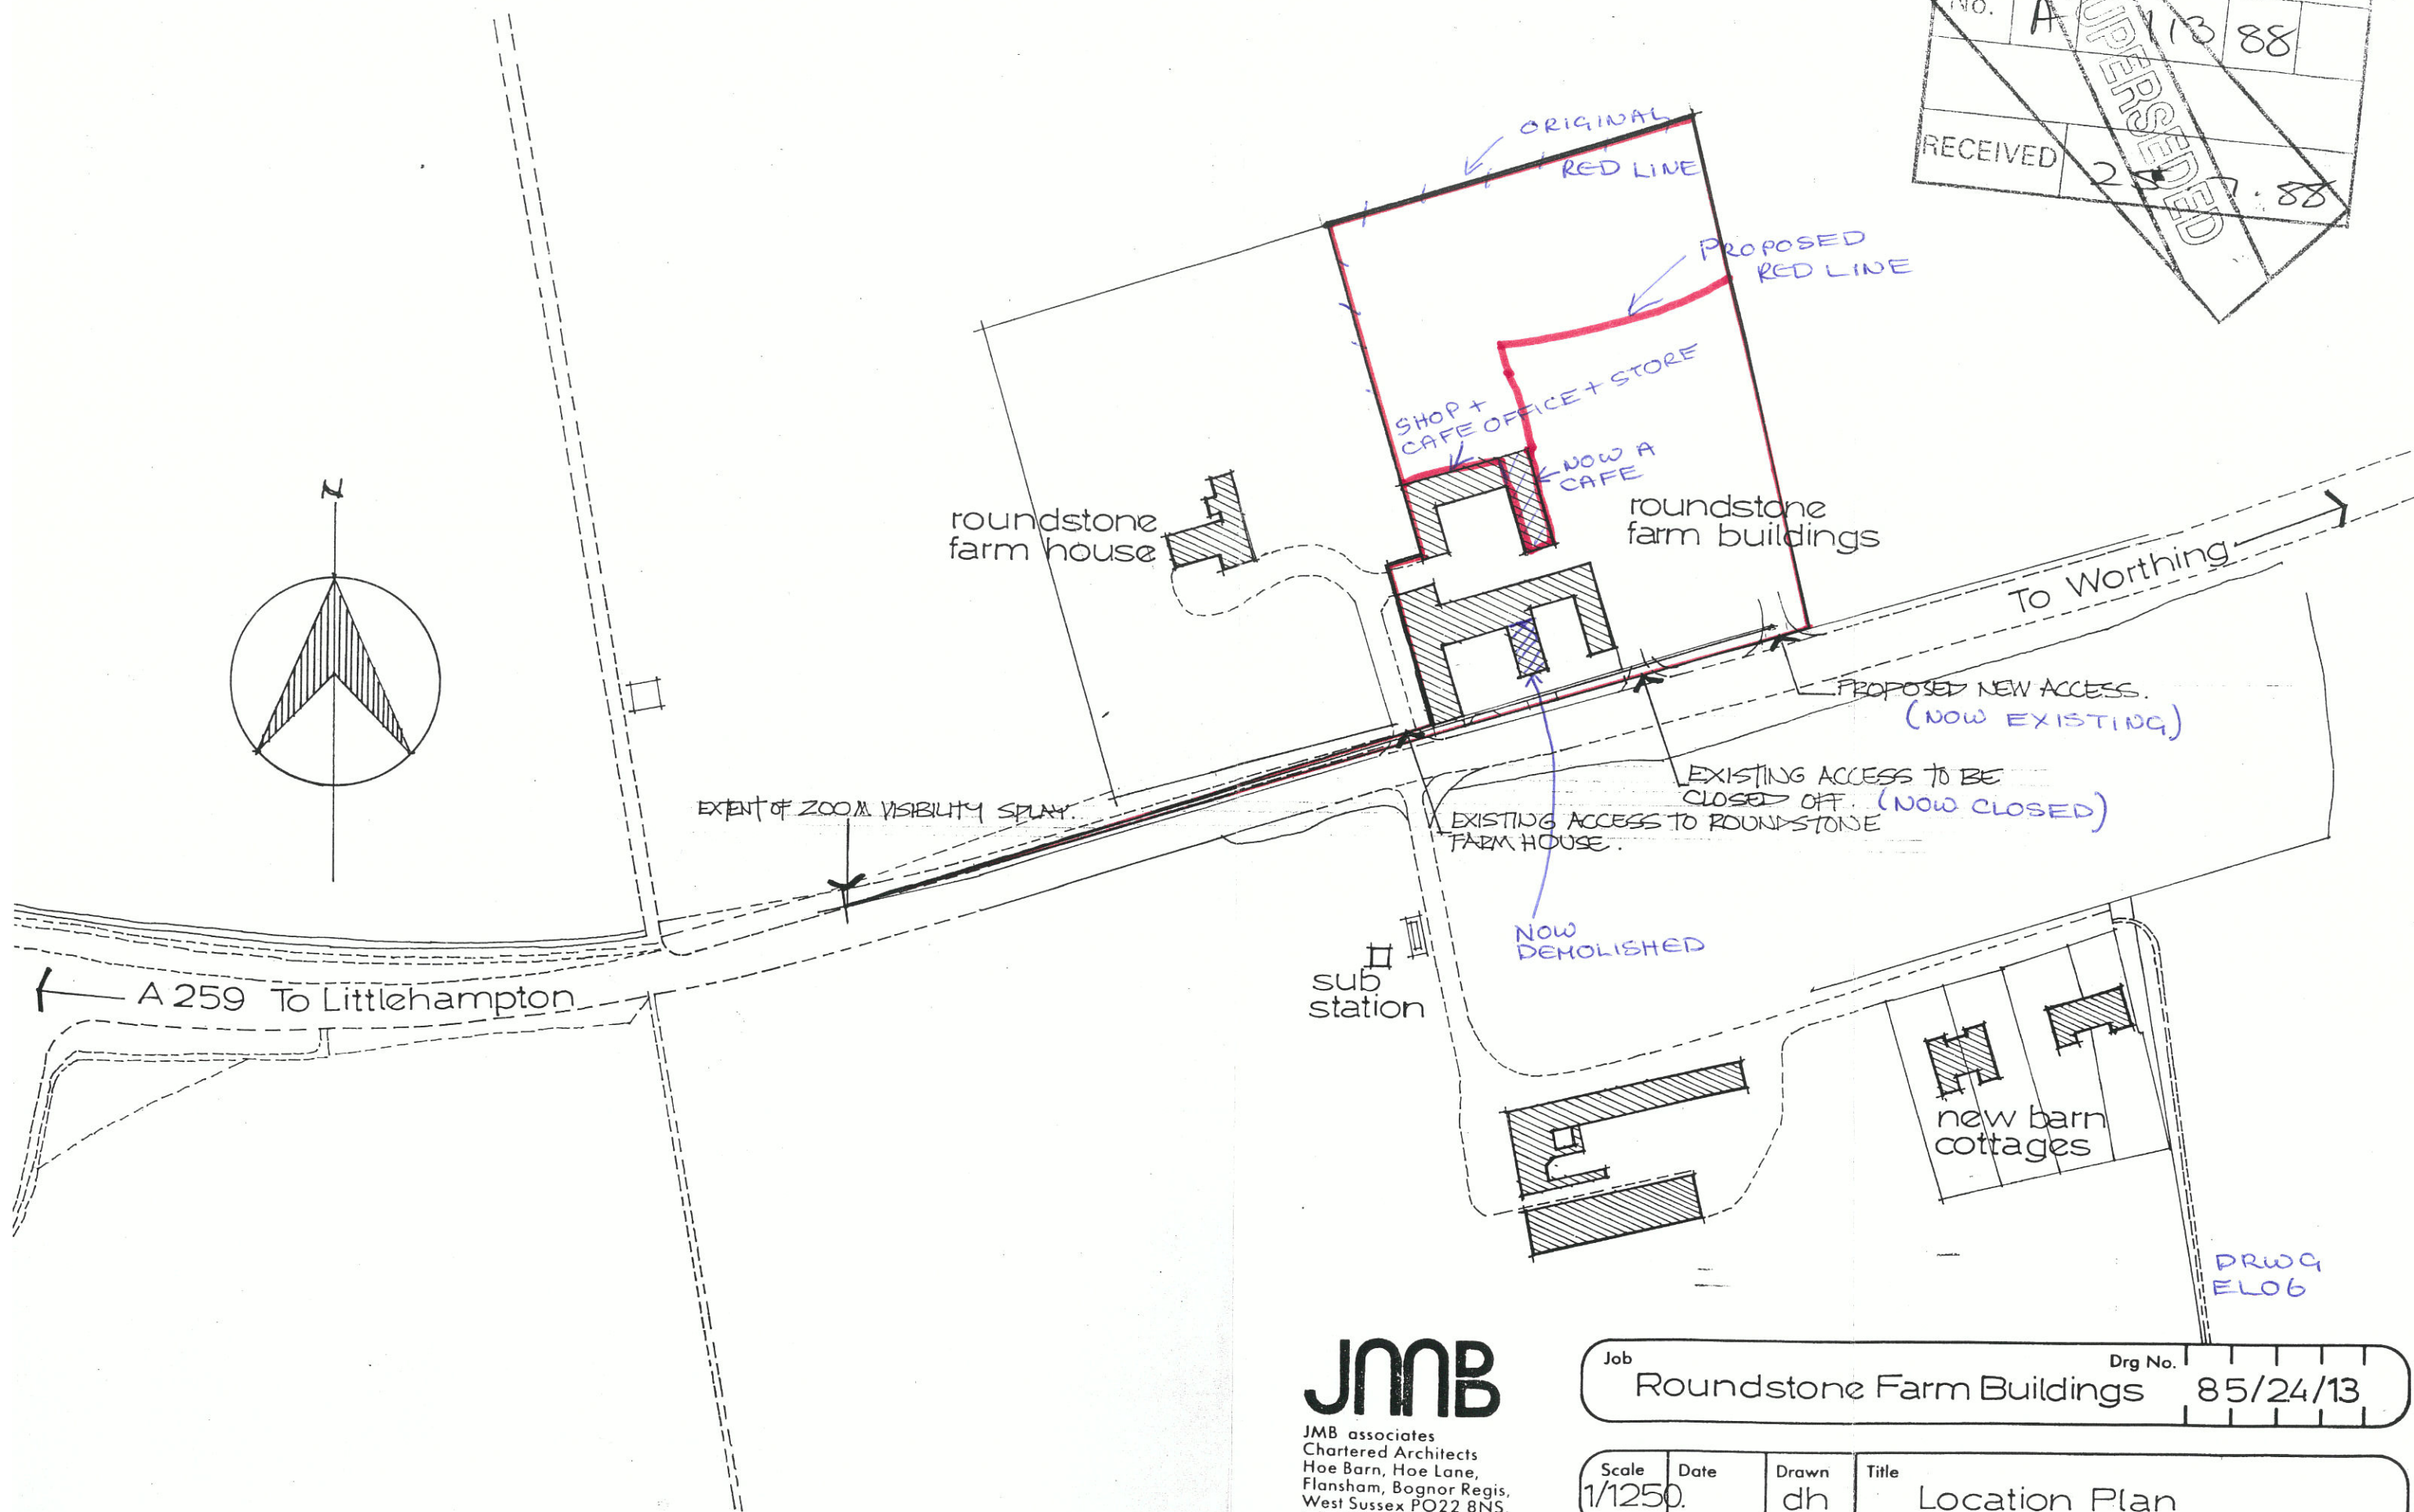

JMB

JMB associates
Chartered Architects
Hoe Barn, Hoe Lane,
Flansham, Bognor Regis,
West Sussex PO22 8NS.
tel: (024-369) 6333

Job	Roundstone Farm Buildings	Drg No.	85/24/13
-----	---------------------------	---------	----------

Scale	Date	Drawn	Title
1/1250		dh	Location Plan