



1800 Close Boarded Timber Screen Fence (Ref F2)

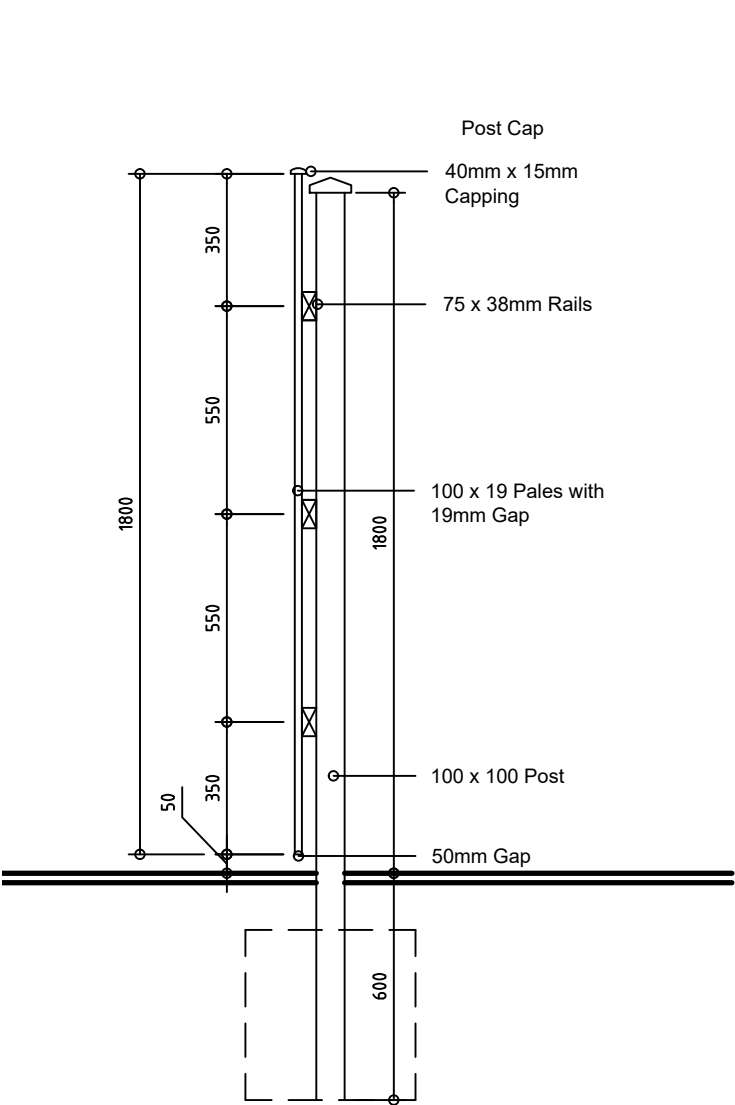

Section

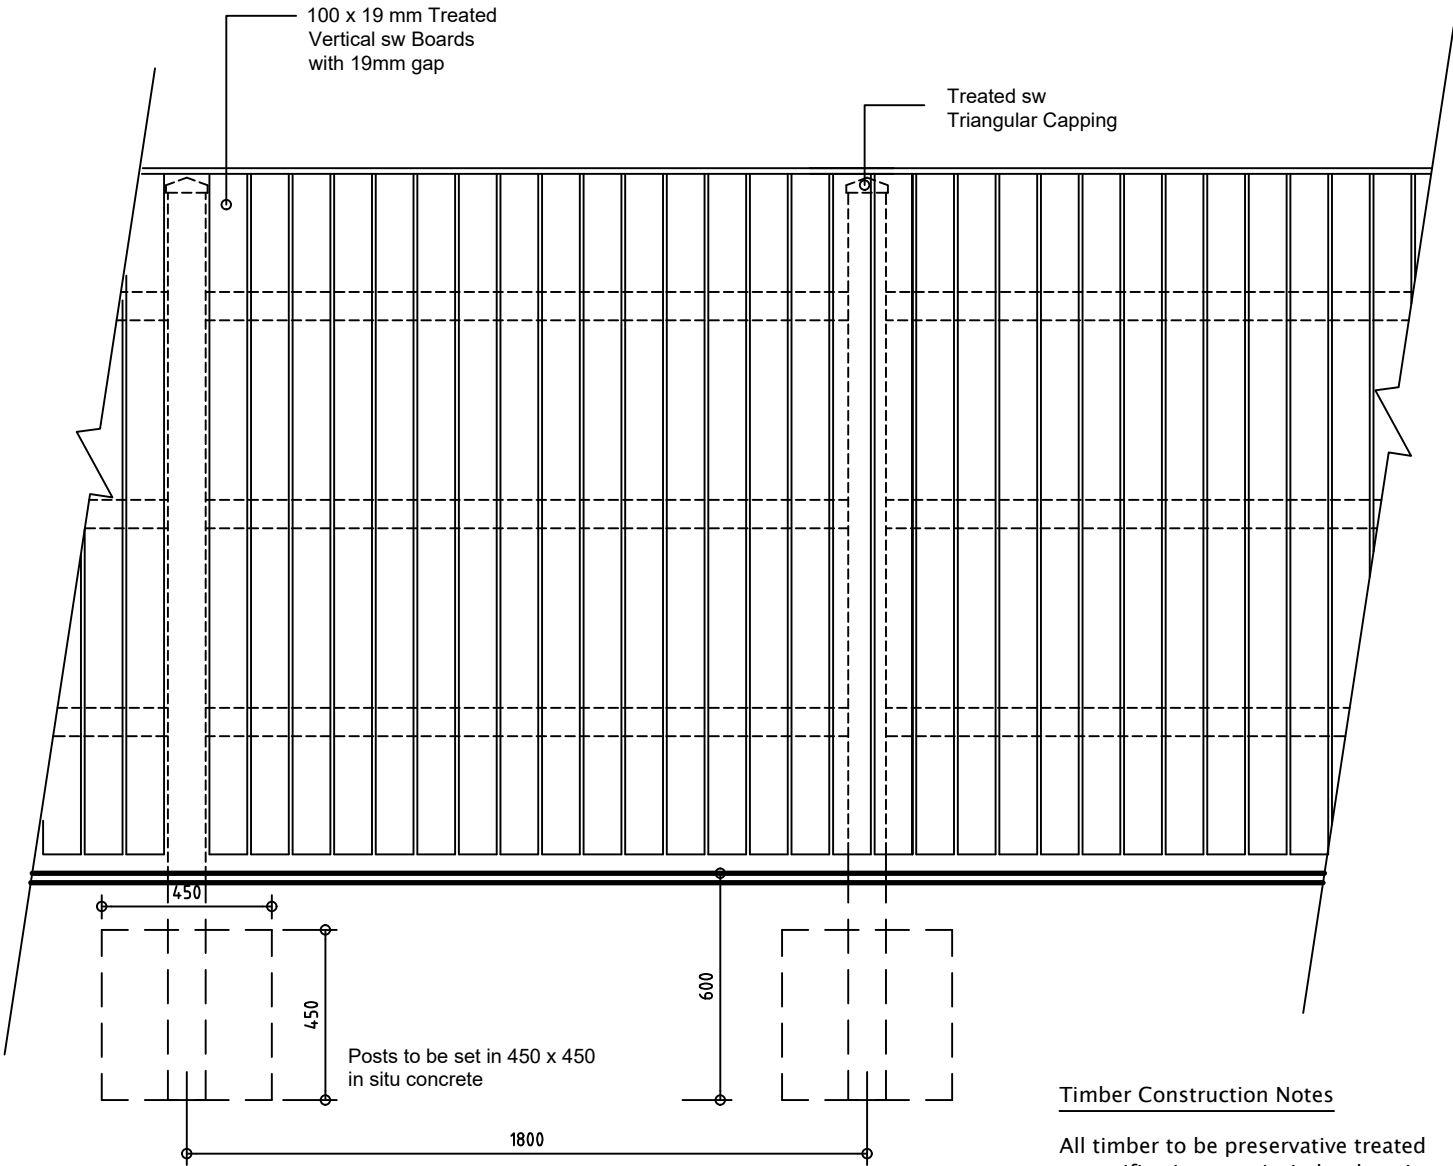

Timber Construction Notes

All timber to be preservative treated
– specification to suit timber location

NOTES

This drawing and all the information shown is the property of Bedaro and shall not be copied whole, or in part, or used for any other purpose without written permission of the Company

ALL DIMENSIONS TO BE CHECKED ON SITE

ALL SUBJECT TO STRUCTURAL ENGINEERS CHECKS AND CALCULATIONS

DO NOT SCALE FROM THIS DRAWING EXCEPT FOR THE PURPOSES OF LOCAL AUTHORITY PLANNING

IF ANY VARIATIONS ARE MADE TO SPECIFICATION/DRAWINGS WITHOUT BEDARO KNOWLEDGE, BEDARO DESIGNS WILL NOT BE HELD ACCOUNTABLE FOR NON COMPLIANCE OF PLANNING AND BUILDING REGULATIONS

© This drawing and the works depicted are the copyright of Bedaro Ltd and may not be reproduced or amended without prior written permission. No liability will be accepted for amendments made by other parties.

O.S. information is reproduced under licence. © Crown copyright. Reproduction in whole or in part is prohibited without the prior permission of Ordnance Survey.

This drawing is to be scaled for Planning purposes only, not for construction. Written dimensions to be used where available. CONTRACTOR TO SITE CHECK ALL DIMENSIONS PRIOR TO COMMENCING WORK.

REVISIONS

FOR PLANNING

Project:
Proposed Residential Development
Roundstone Lane
Angmering, BN16 4AX

Client:

Gold PD



Drawing Title:

1800mm High Close Boarded Fence

Job No.

1084

Drg No:

Ang151

Rev:

-

Scale: 1:20 @ A3

Drawn: PM

Date: May 2018

Check:



Site 9 Beech House Padgate Business Park,
Green Lan, Warrington WA1 4JN
www.bedaro.co.uk
Tel: 01925 851 600