


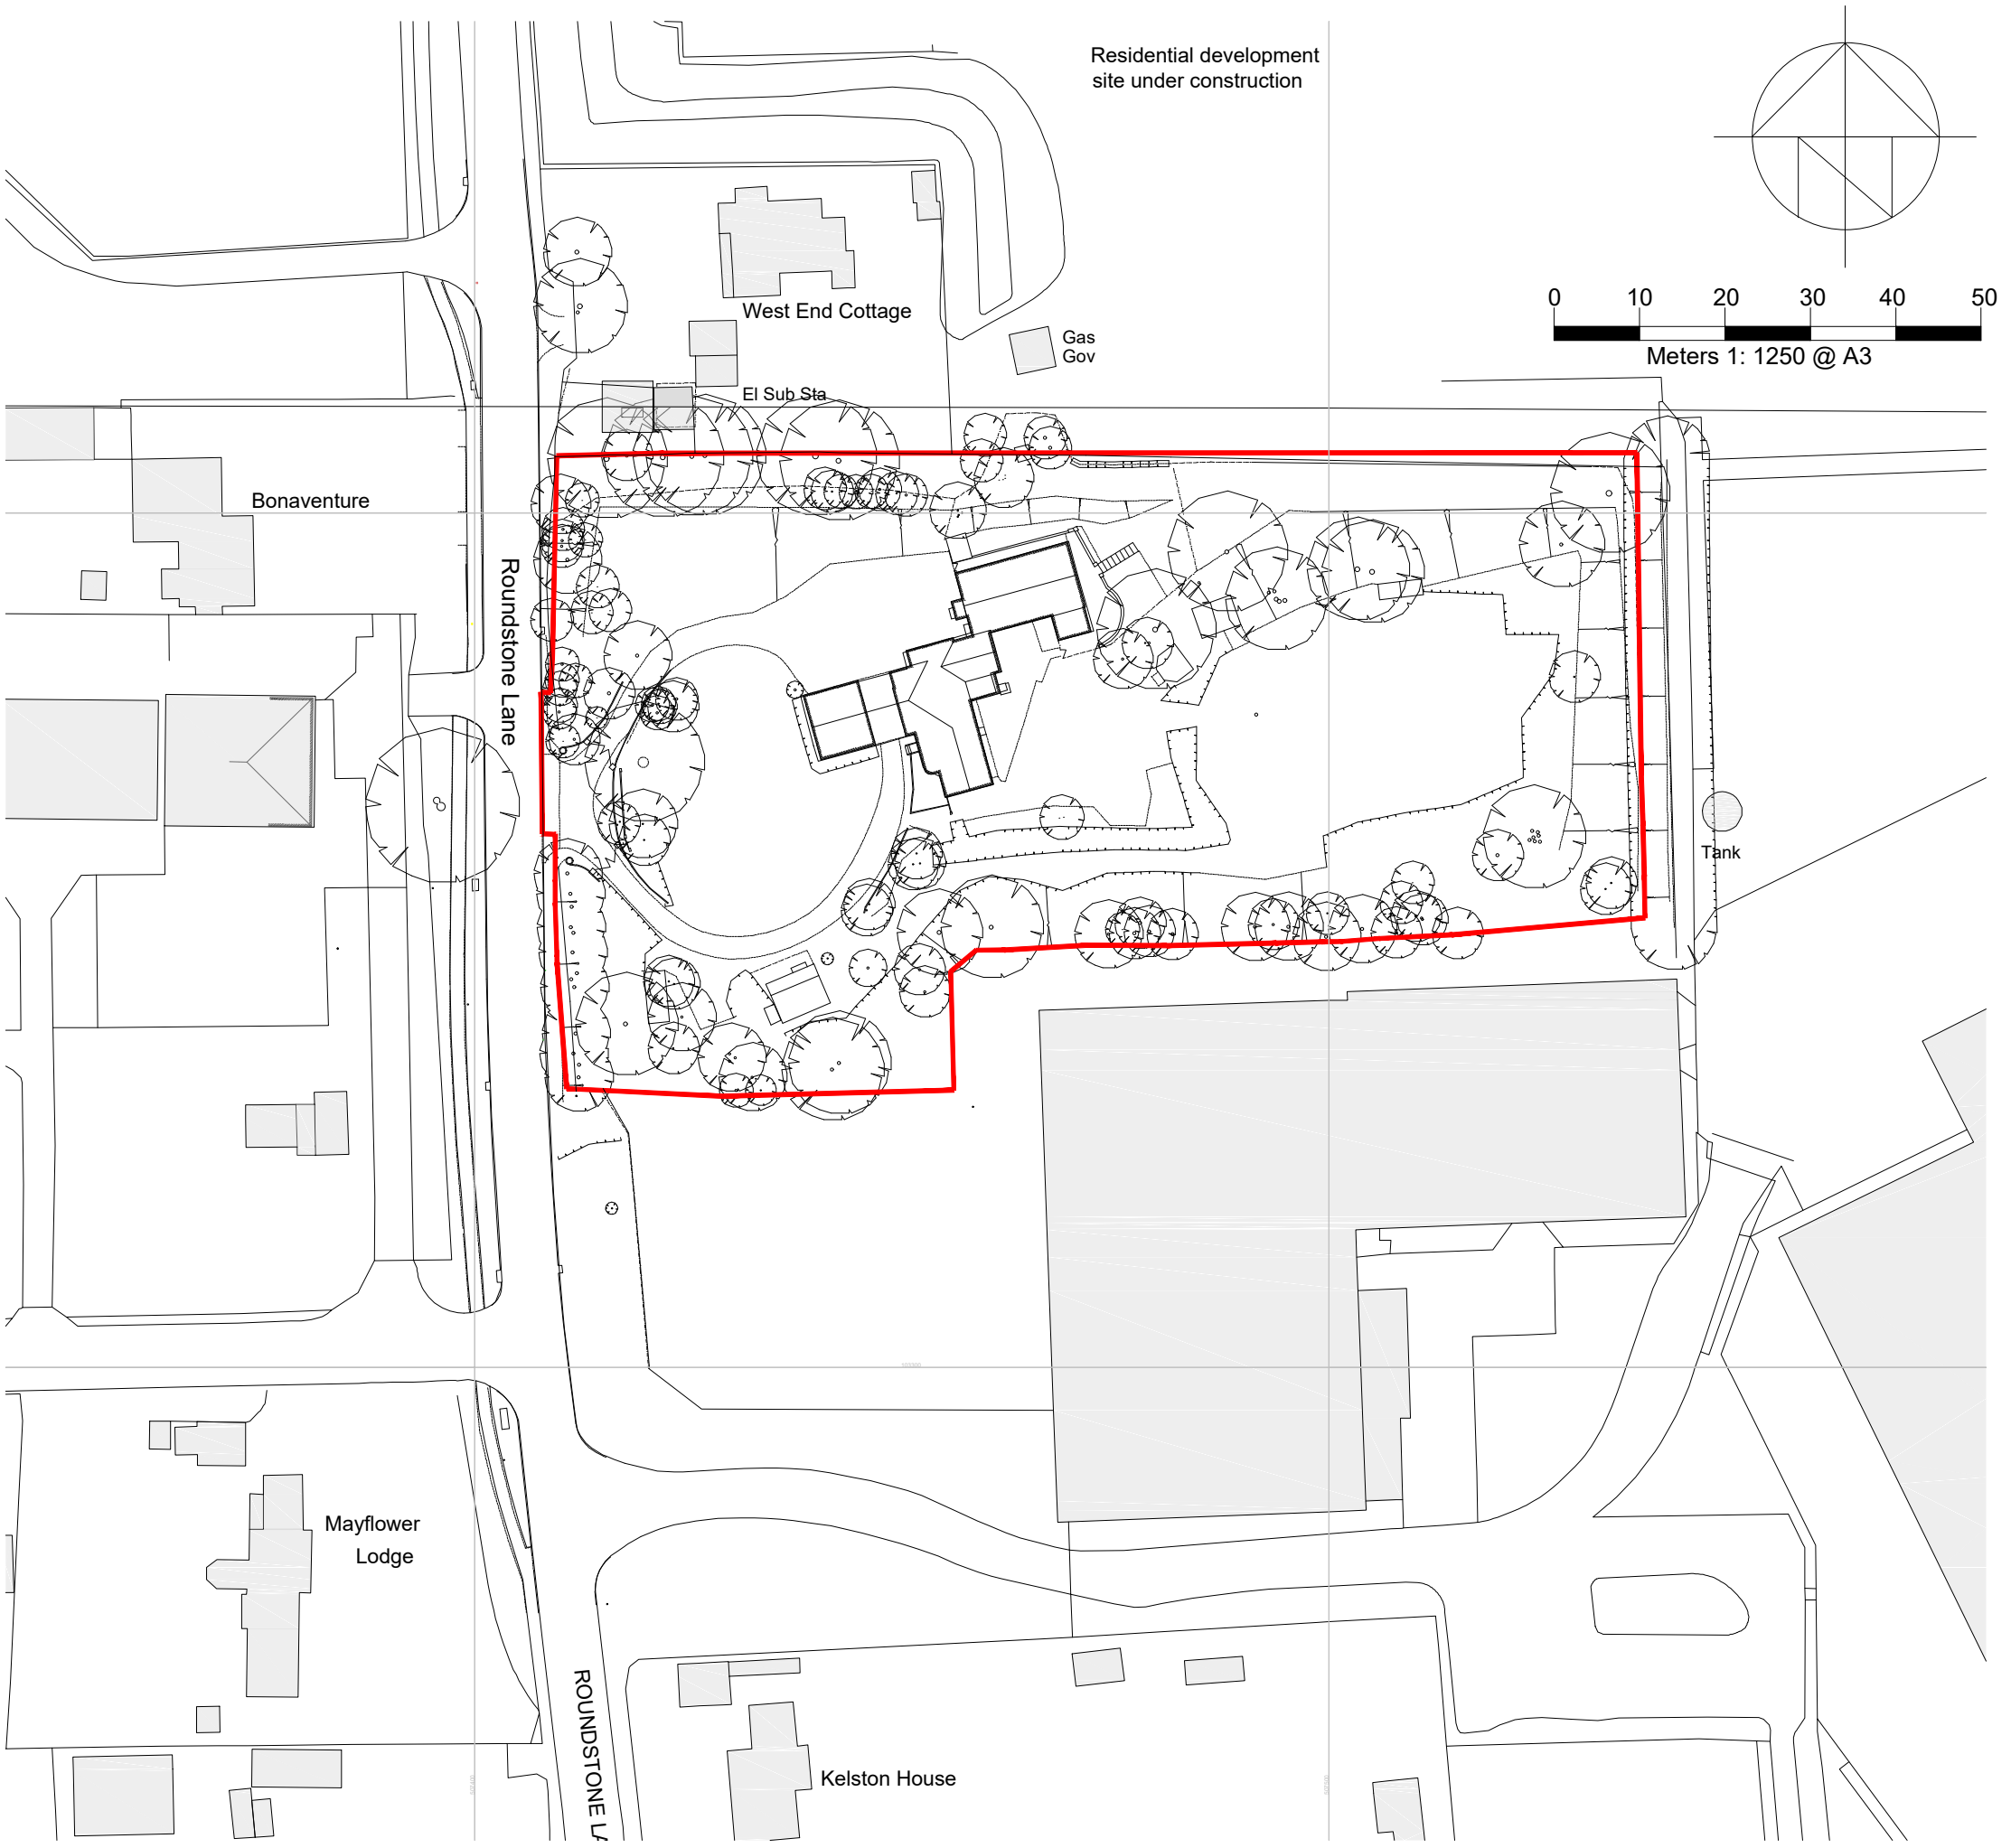

© This drawing and the works depicted are the copyright of Bedaro Ltd and may not be reproduced or amended without prior written permission. No liability will be accepted for amendments made by other parties.

O.S. information is reproduced under licence. © Crown copyright. Reproduction in whole or in part is prohibited without the prior permission of Ordnance Survey.

This drawing is to be scaled for Planning purposes only, not for construction. Written dimensions to be used where available. CONTRACTOR TO SITE CHECK ALL DIMENSIONS PRIOR TO COMMENCING WORK.

NOTES

This drawing and all the information shown is the property of Bedaro and shall not be copied whole, or in part, or used for any other purpose without written permission of the Company

ALL DIMENSIONS TO BE CHECKED ON SITE
ALL SUBJECT TO STRUCTURAL ENGINEERS CHECKS AND CALCULATIONS

IF ANY VARIATIONS ARE MADE TO SPECIFICATION/DRAWINGS WITHOUT BEDARO KNOWLEDGE, BEDARO WILL NOT BE HELD ACCOUNTABLE FOR NON COMPLIANCE OF PLANNING AND BUILDING REGULATIONS

A - 18.05.18 - Drawing Updated
REVISIONS

FOR PLANNING

Project:
**Proposed Residential Development
Roundstone Lane
Angmering, BN16 4AX**

Client:
Gold PD



Drawing Title: ©
Location Plan

Job No: 1084	Drg No: Ang100	Rev: A
Scale: 1:1250 @ A3	Drawn: PM	
Date: May 2018	Check: GC	



Site 9 Beech House Padgate Business Park,
Green Lan, Warrington WA1 4JN
www.bedaro.co.uk
Tel: 01925 851 600