



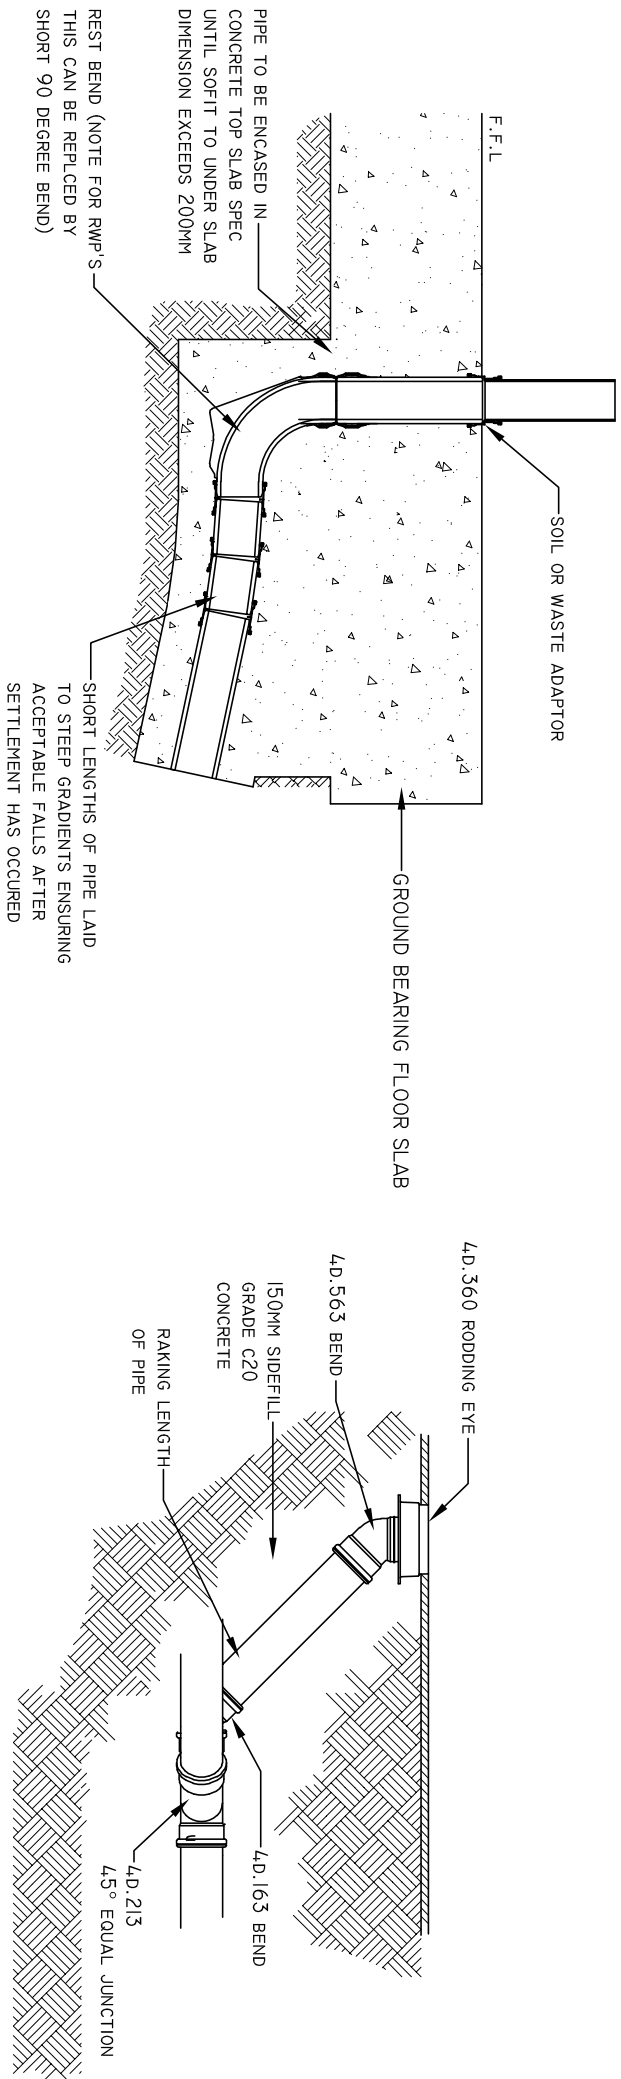


REST BEND CONNECTION CONNECTION DETAIL

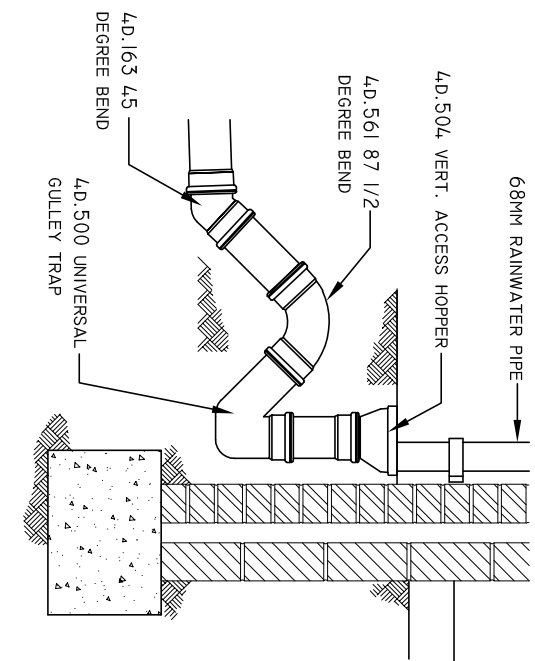


RODDING EYE DETAIL


EXTERNAL R.W.P TO DRAIN

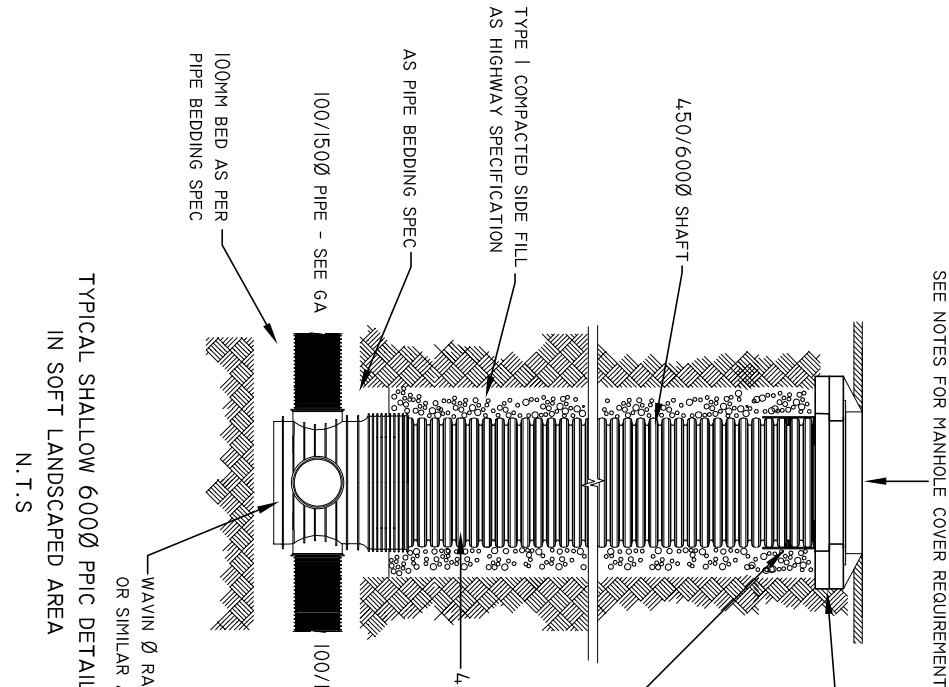


TYPICAL SHALLOW 6000 PRC DETAIL
IN SOFT LANDSCAPED AREA

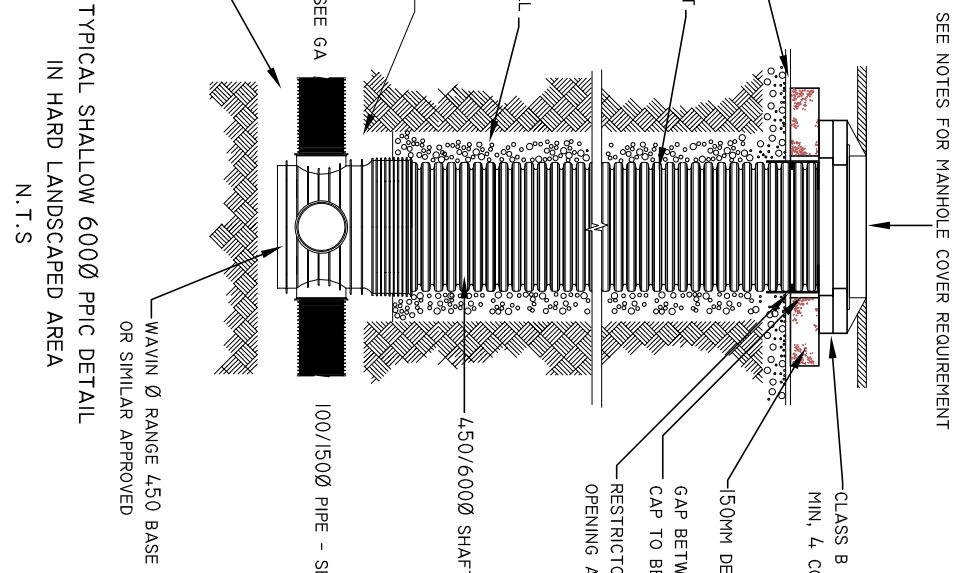


TYPICAL SHALLOW 6000 PRC DETAIL
IN HARD LANDSCAPED AREA

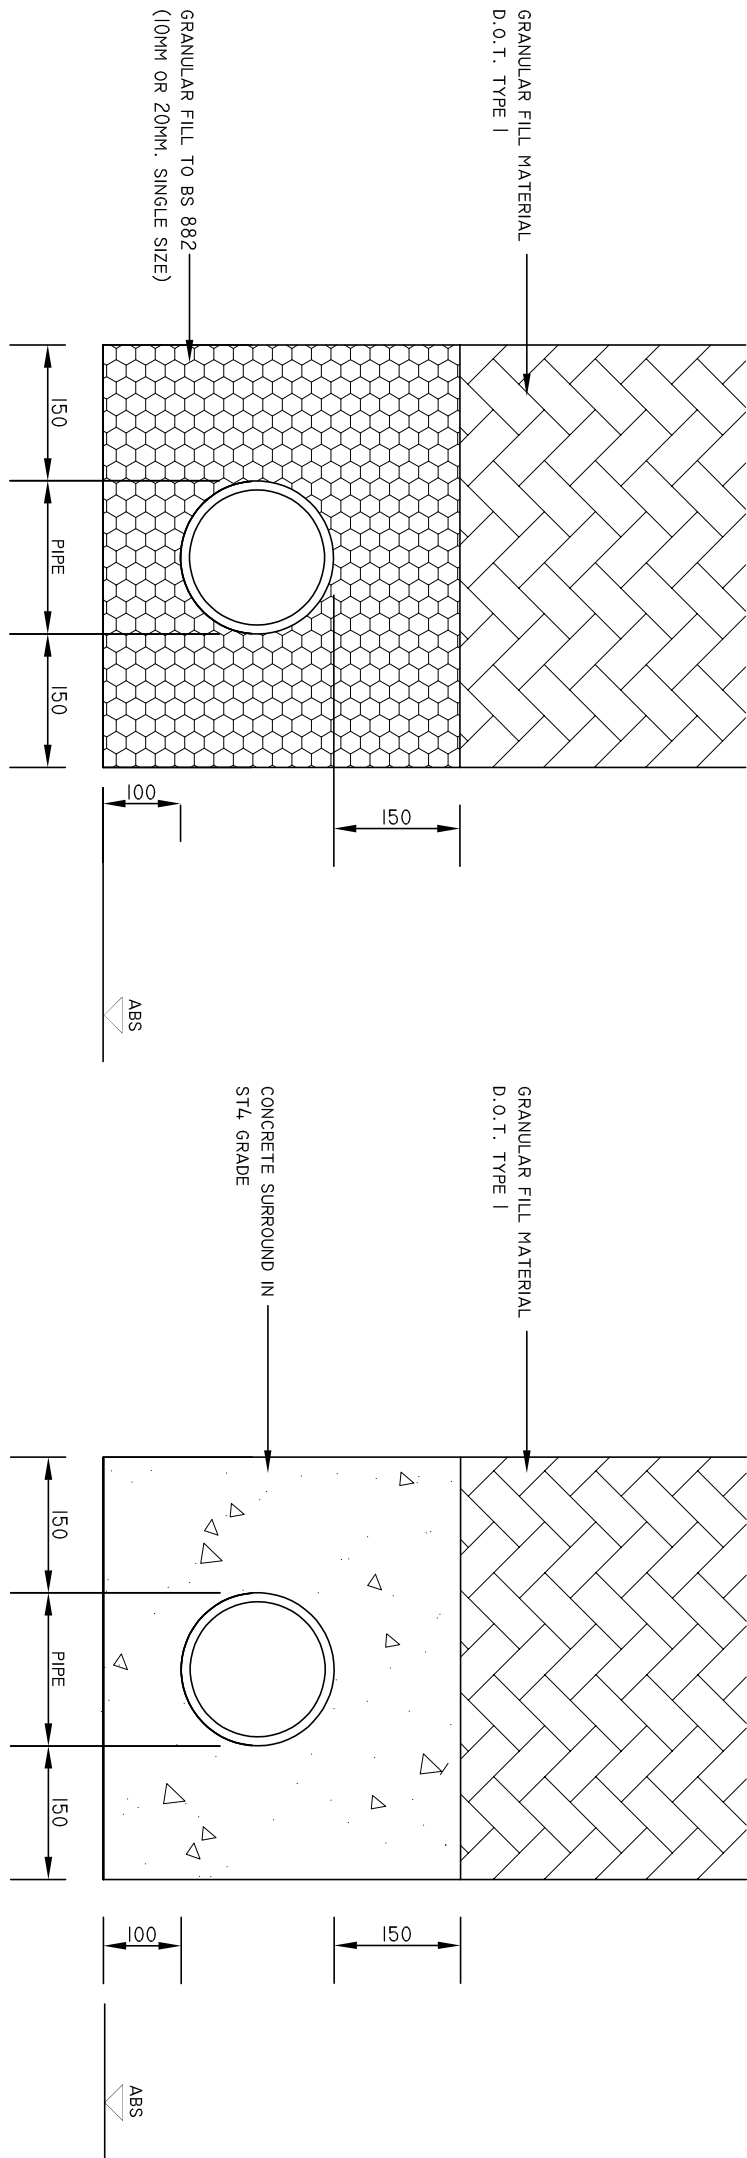


CLASS S BEDDING

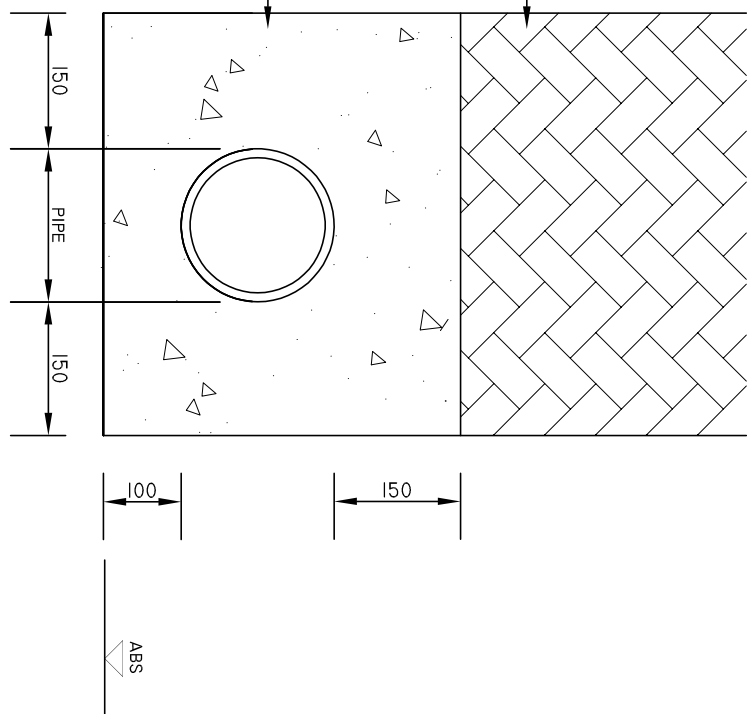

CLASS Z BEDDING

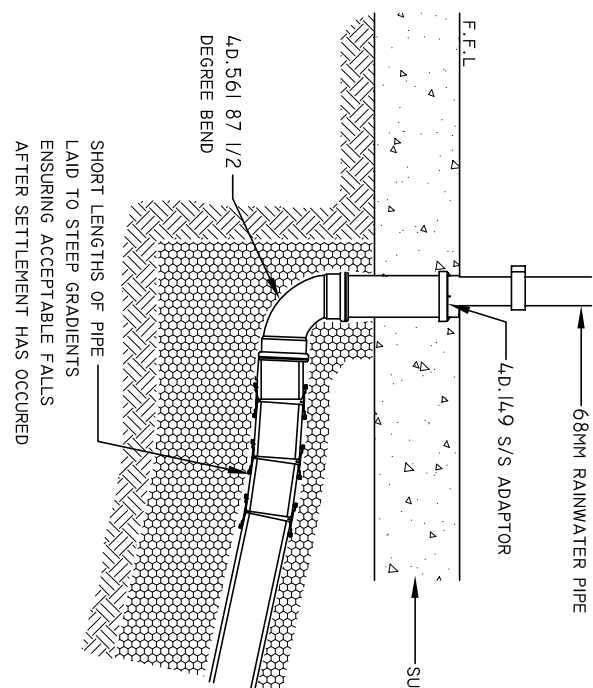


INTERNAL RWP TO DRAIN

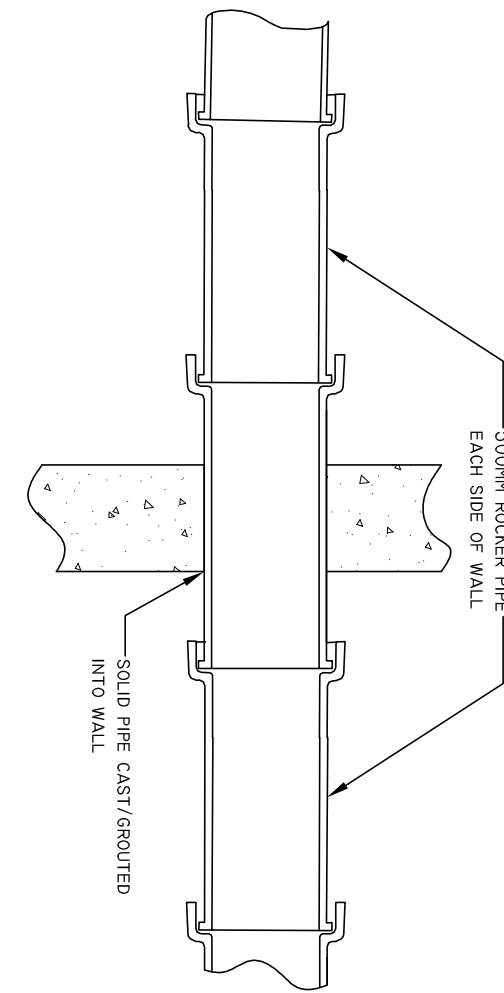


ROCKER PIPE DETAIL


TO BE USED WHERE PIPES CROSS THROUGH WALLS OR OTHER
SOLID OBJECTS, OR PASS INTO CONCRETE MANHOLES, OR CHANGE FROM
CLASS S TO CLASS Z BEDDING

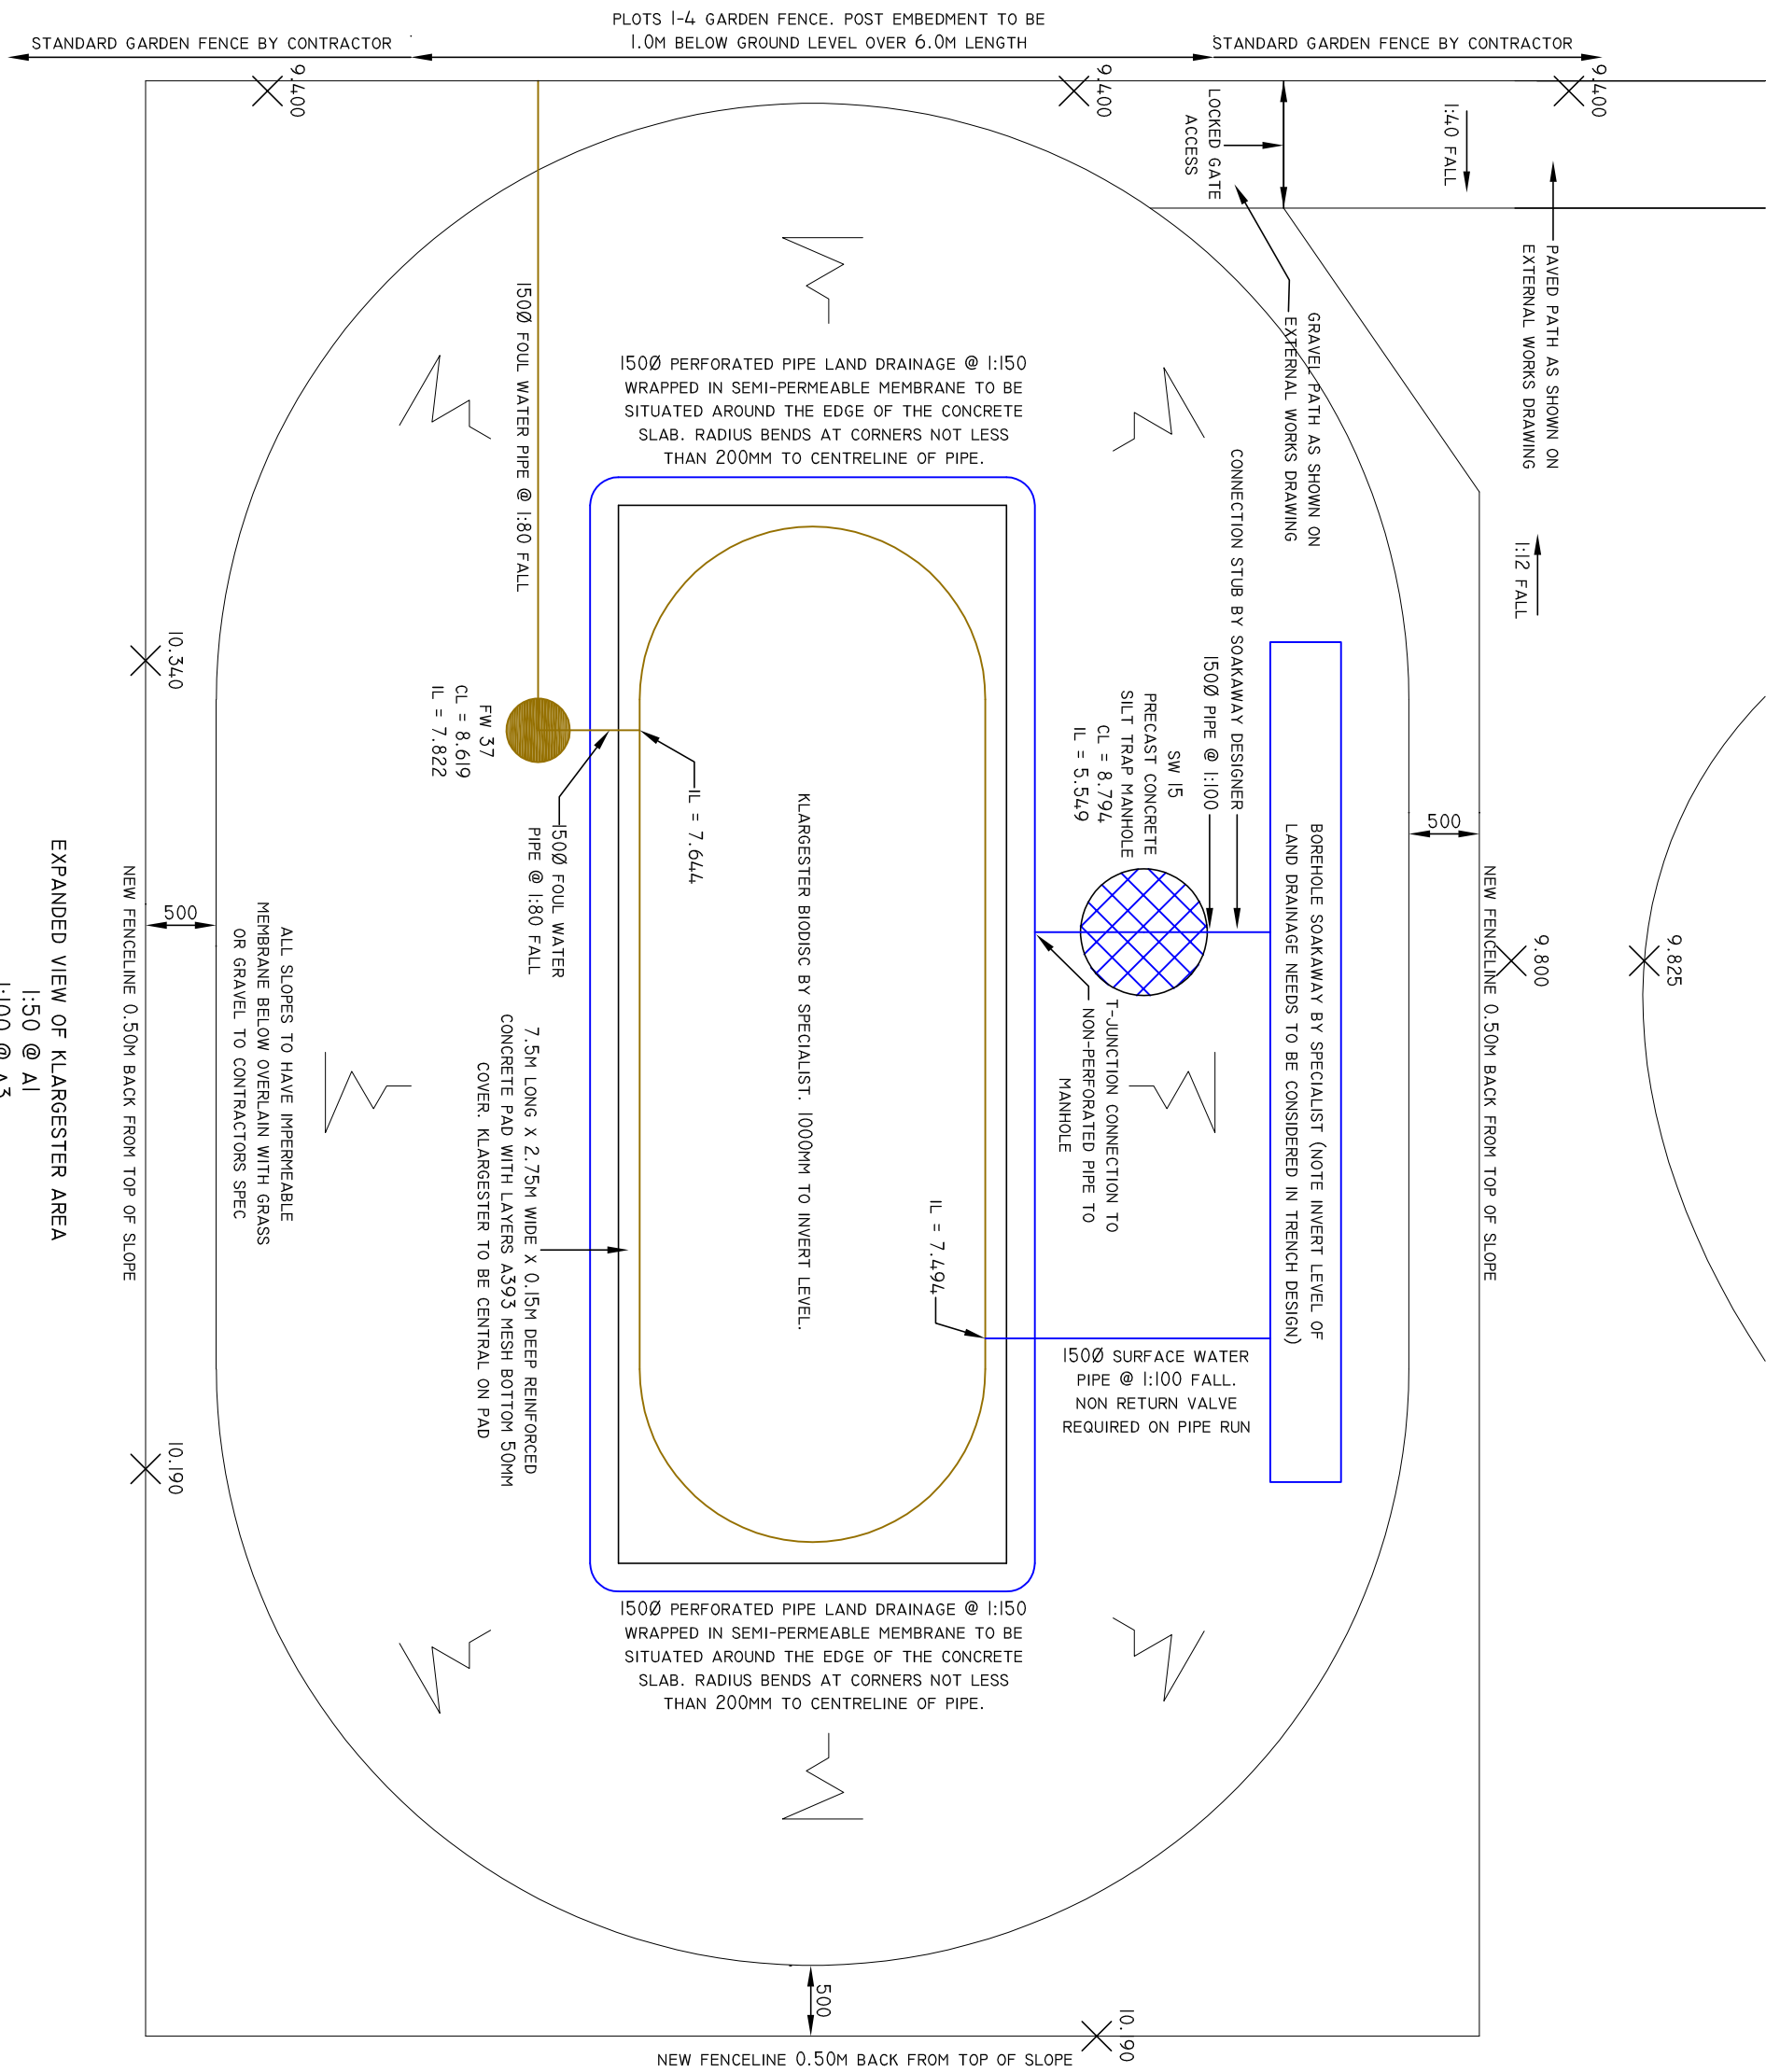

EXPANDED VIEW OF KLARKESTER AREA

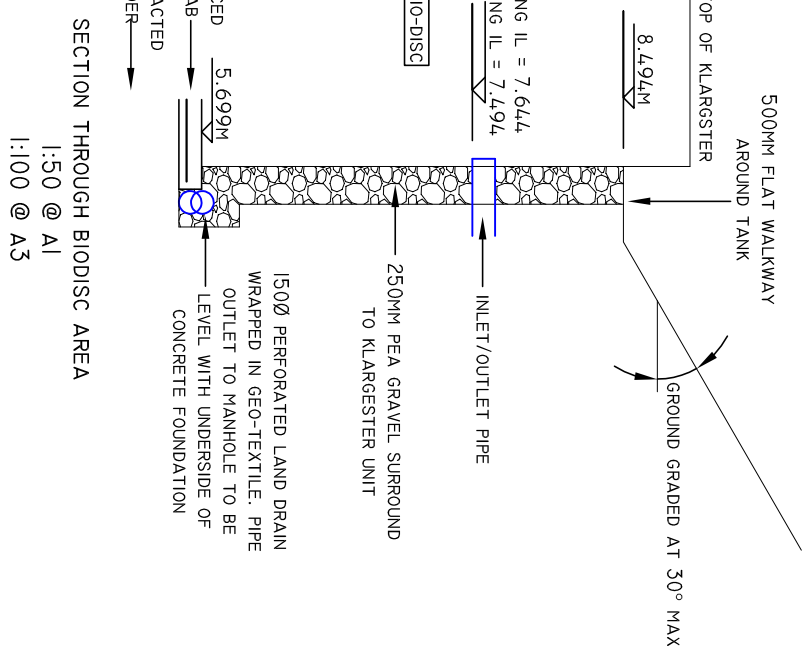

SECTION THROUGH BIOTIC AREA

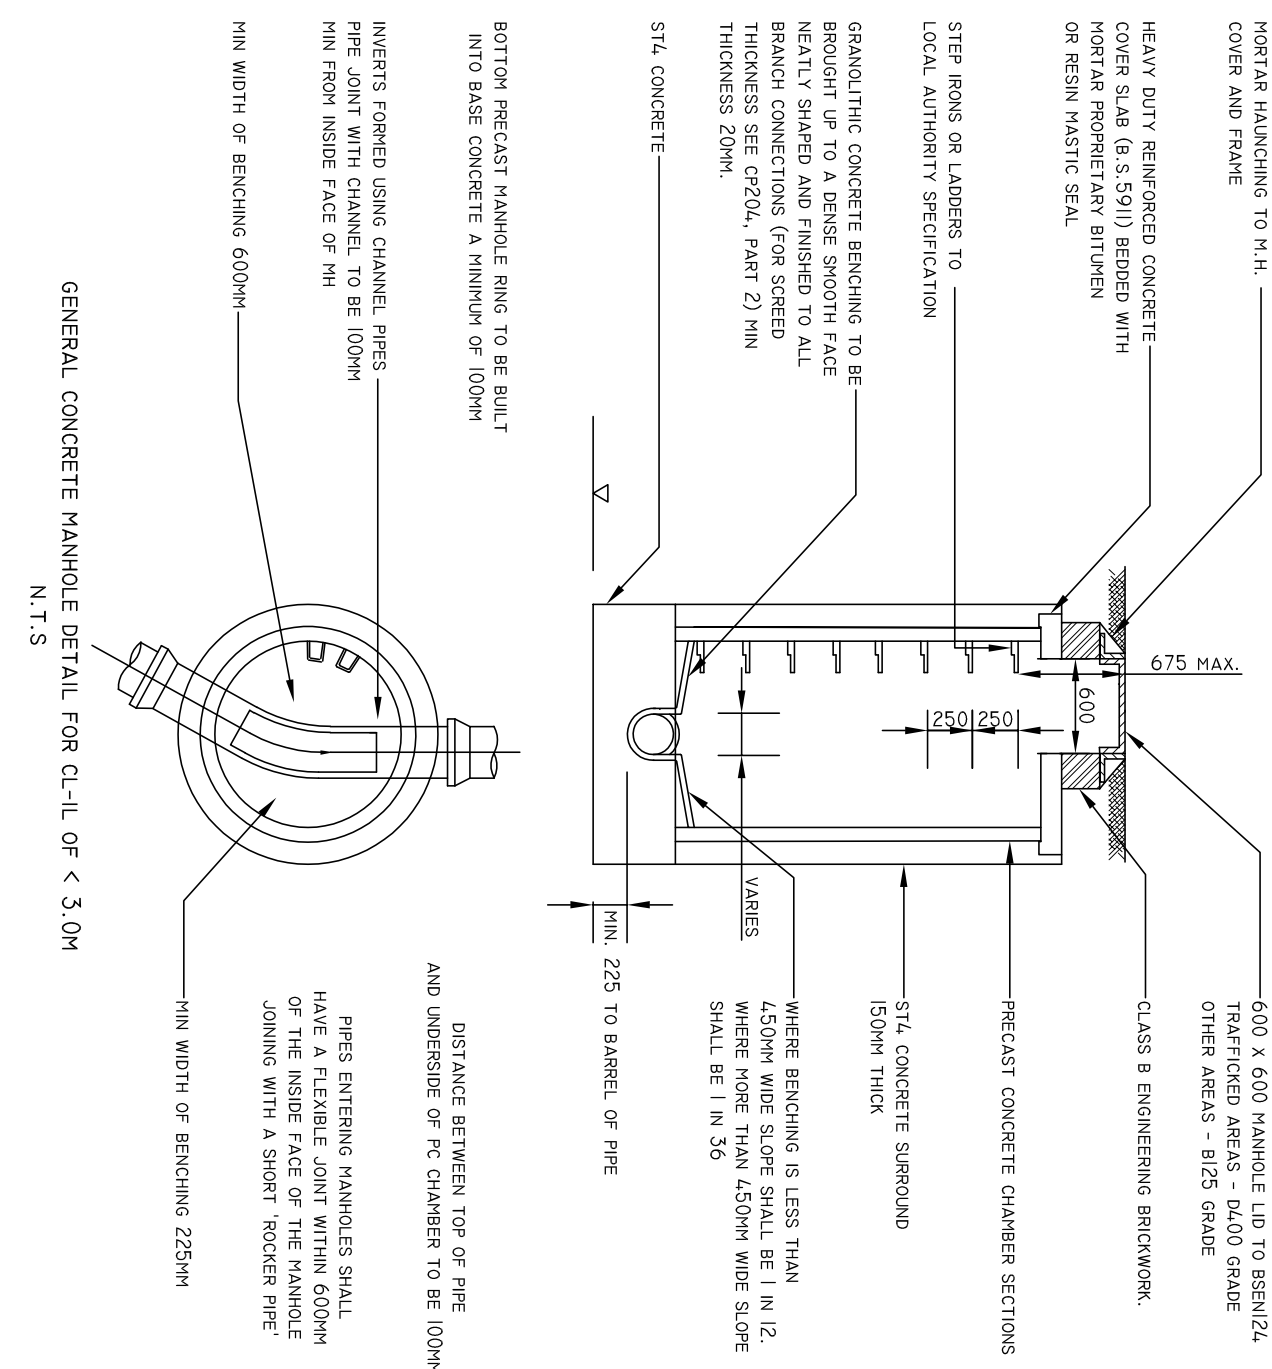

GENERAL CONCRETE MANHOLE DETAIL FOR CL-IL OR < 3.0M

NOTES:

1. THIS DRAWING IS COPYRIGHT AND THE PROPERTY OF BELL MURO CONSULTING LTD. THE DRAWING MUST NOT BE REPRODUCED IN PART OR IN WHOLE WITHOUT PRIOR WRITTEN AUTHORITY.
2. THIS DRAWING MUST NOT BE SCALED BY EITHER CONTRACTORS OR OTHER CONSULTANTS ANY DIMENSIONAL OR SETTING - OUT DISCREPANCIES ARE TO BE REPORTED TO BELL MURO CONSULTING PRIOR TO CONSTRUCTION / FABRICATION COMMENCING.
3. THIS DRAWING MUST BE READ IN CONJUNCTION WITH THE RELEVANT BMC SPECIFICATIONS TOGETHER WITH THE APPROPRIATE ARCHITECTS AND SERVICES CONSULTANTS DRAWINGS AND SPECIFICATIONS.
4. FOR DRAINAGE GENERAL ARRANGEMENT SEE DRAWING J5762/EX01
5. ALL EXTERNAL MANHOLE COVERS TO BE TO EN124/1994 - TRAFFICED AREAS GRADE D4.00 AND OTHER AREAS GRADE A14.

PLANNING

BMC			
BELL MURO CONSULTING LTD			
CONSULTING CIVIL & STRUCTURAL ENGINEERS			
10 ARDENWAY			
MANCHESTER			
TEL: 0161 275 0012			
EMAIL: CONSULTING@BELLMURO.CO.UK			
WWW.BELLMURO.CO.UK			
CLIENT: BEDARO LTD			
PROJECT: ROUNDSTONE LAKE, ANCHERING			
TITLE: PROPOSED DRAINAGE DETAILS			
DRAWN BY: AM	CHECKED BY: CM	SCALE: AS NOTED	DATE: 05.18
DRAWING NUMBER: J5762/EX02	REVISION: -		