


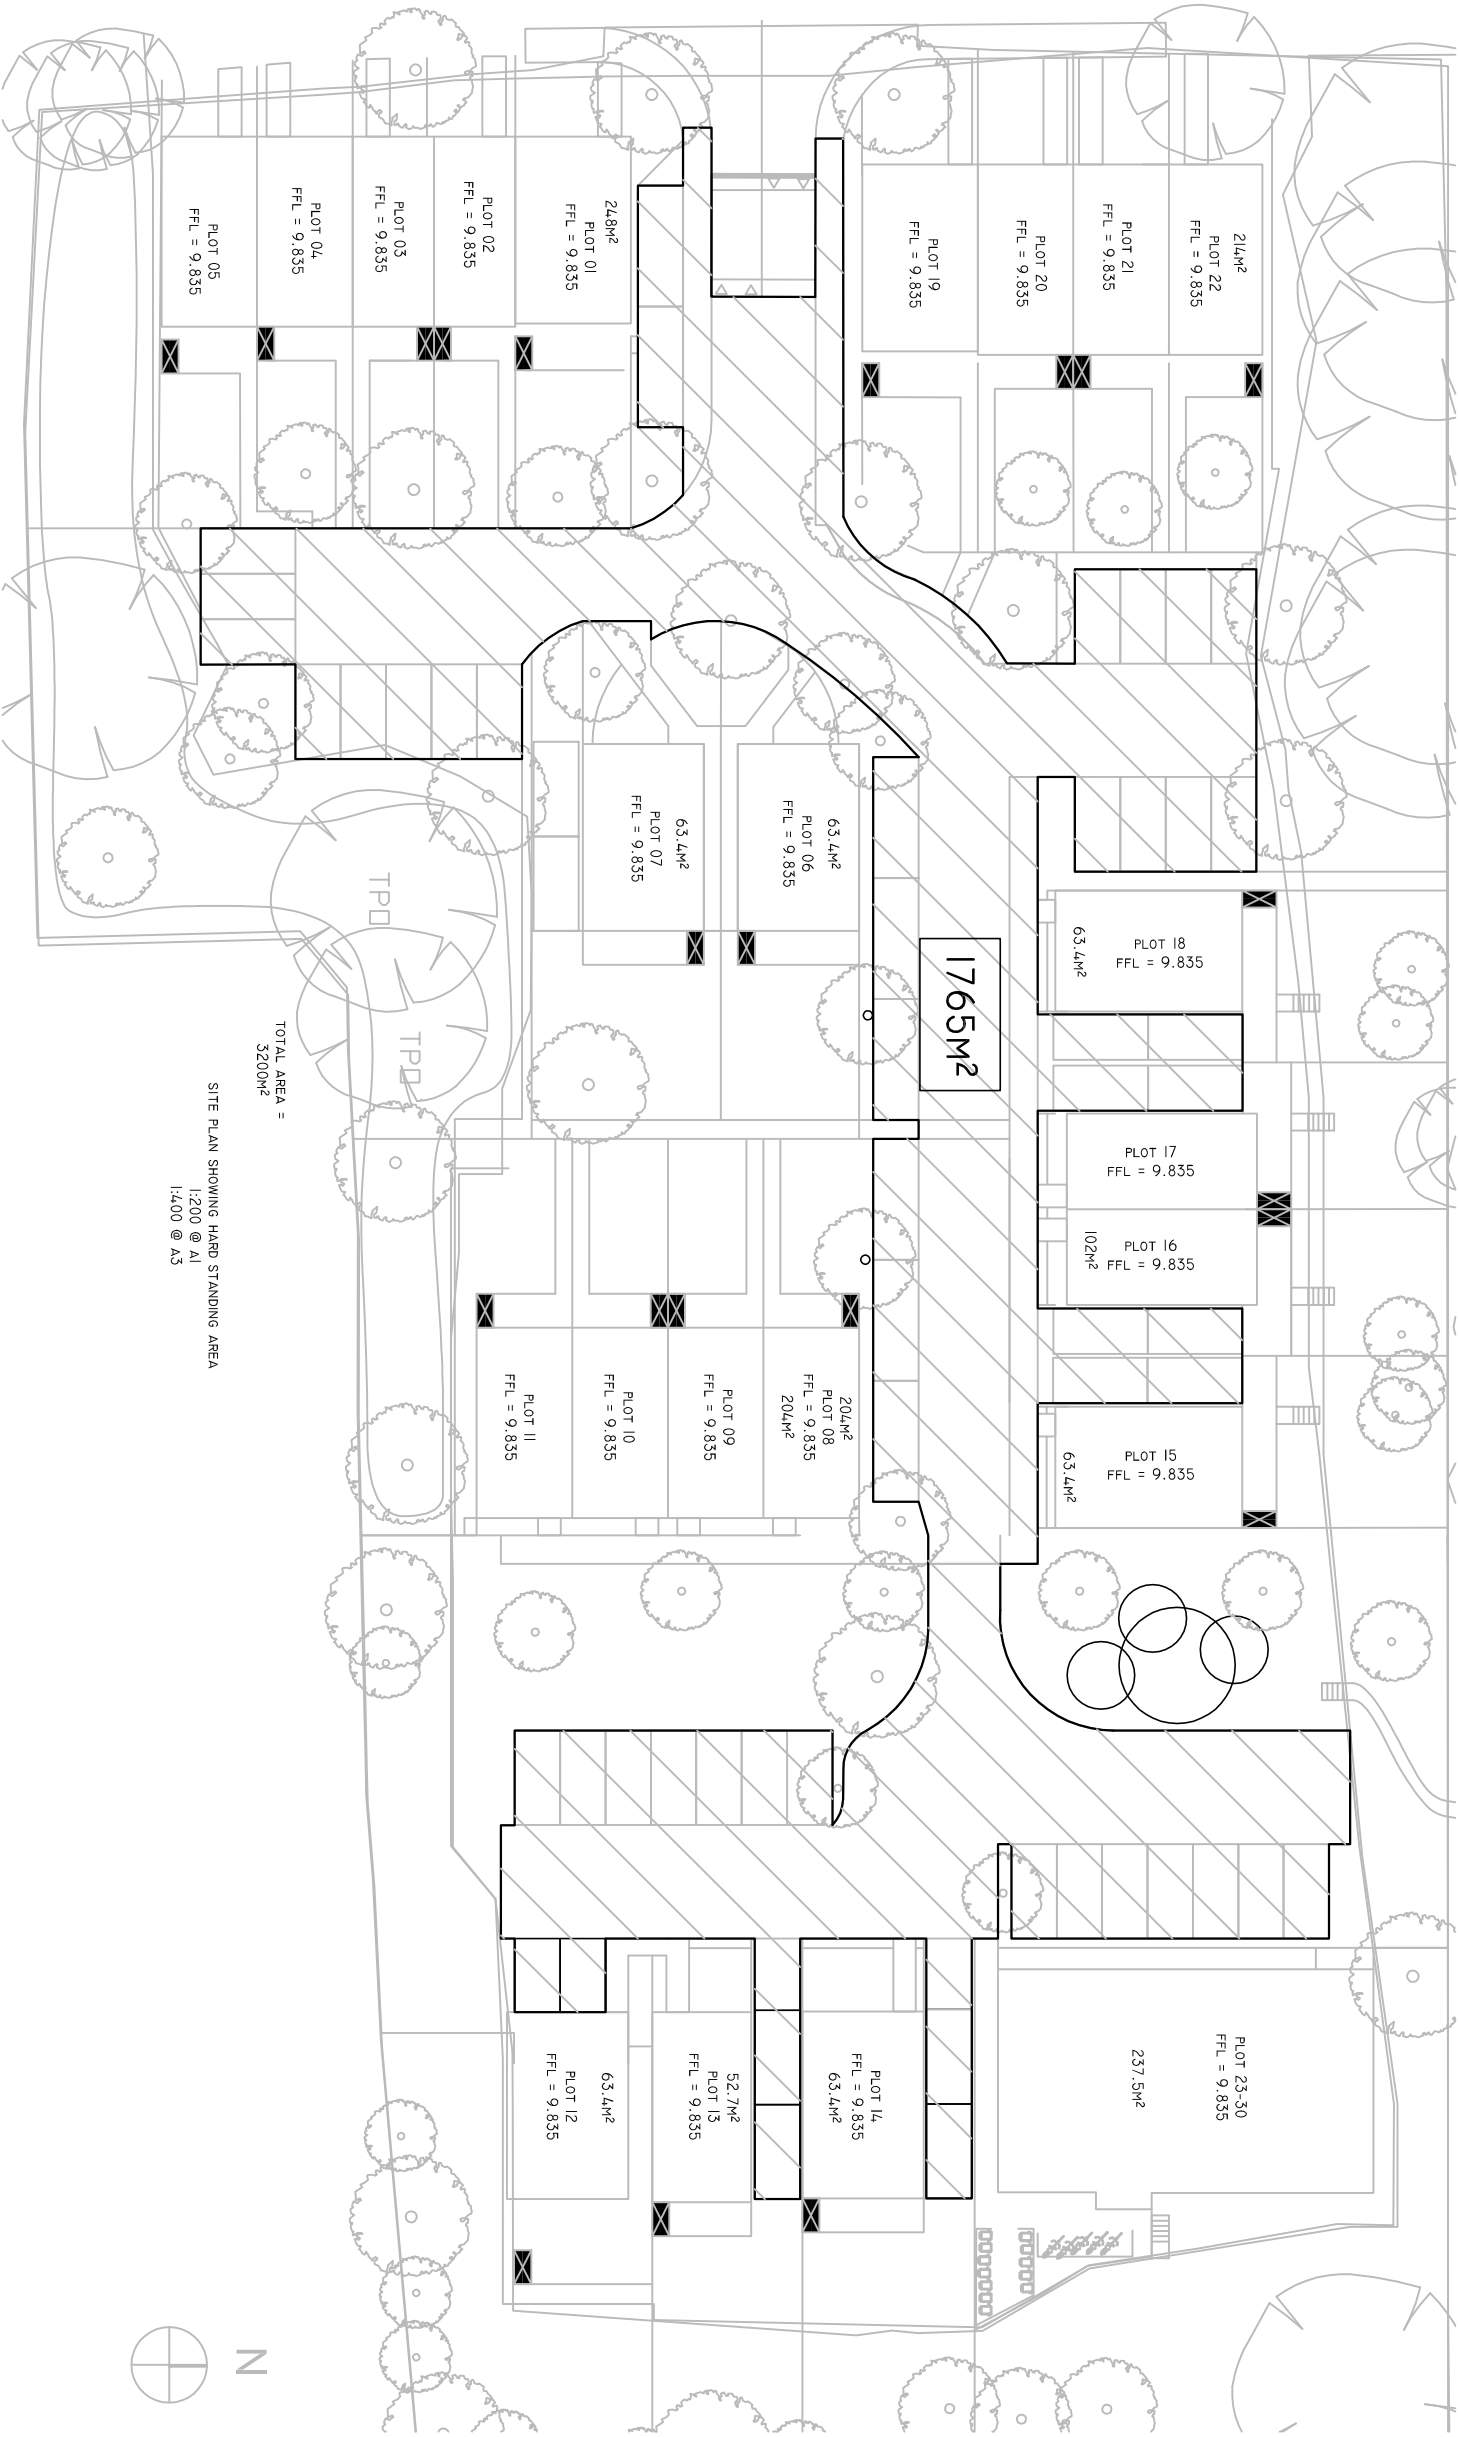

TOTAL AREA =
3200M²

SITE PLAN SHOWING HARD STANDING AREA

1:200 @ A1
1:400 @ A3



- GENERAL NOTES:
1. THIS DRAWING IS COPYRIGHT AND THE PROPERTY OF BELL MUNRO CONSULTING LTD. THE DRAWING MUST NOT BE REPRODUCED IN PART OR IN WHOLE WITHOUT PRIOR WRITTEN AUTHORITY.
 2. THIS DRAWING MUST NOT BE SCALED BY EITHER CONTRACTORS OR OTHER CONSULTANTS ANY DIMENSIONAL OR SETTING - OUT DISCREPANCIES ARE TO BE REPORTED TO BELL MUNRO CONSULTING PRIOR TO CONSTRUCTION / FABRICATION COMMENCING.
 3. THIS DRAWING MUST BE READ IN CONJUNCTION WITH THE RELEVANT BMC SPECIFICATIONS TOGETHER WITH THE APPROPRIATE ARCHITECTS AND SERVICES CONSULTANTS DRAWINGS AND SPECIFICATIONS.

PLANNING

1	15.07.2025	15.07.2025
BMC		
BELL MUNRO CONSULTING LTD		
CONSULTING CIVIL & STRUCTURAL ENGINEERS		
SOUTHMILL LTD		
ROUNDSTONE LANE, ANGERING		
PROPOSED SITE LAYOUT SHOWING		
HARD STANDING AREAS		
TN	SB	AS
09.18	NOTED	09.18
J5762/EX11	-	-

NOTE THIS DRAWING IS FOR PLANNING PURPOSES ONLY