


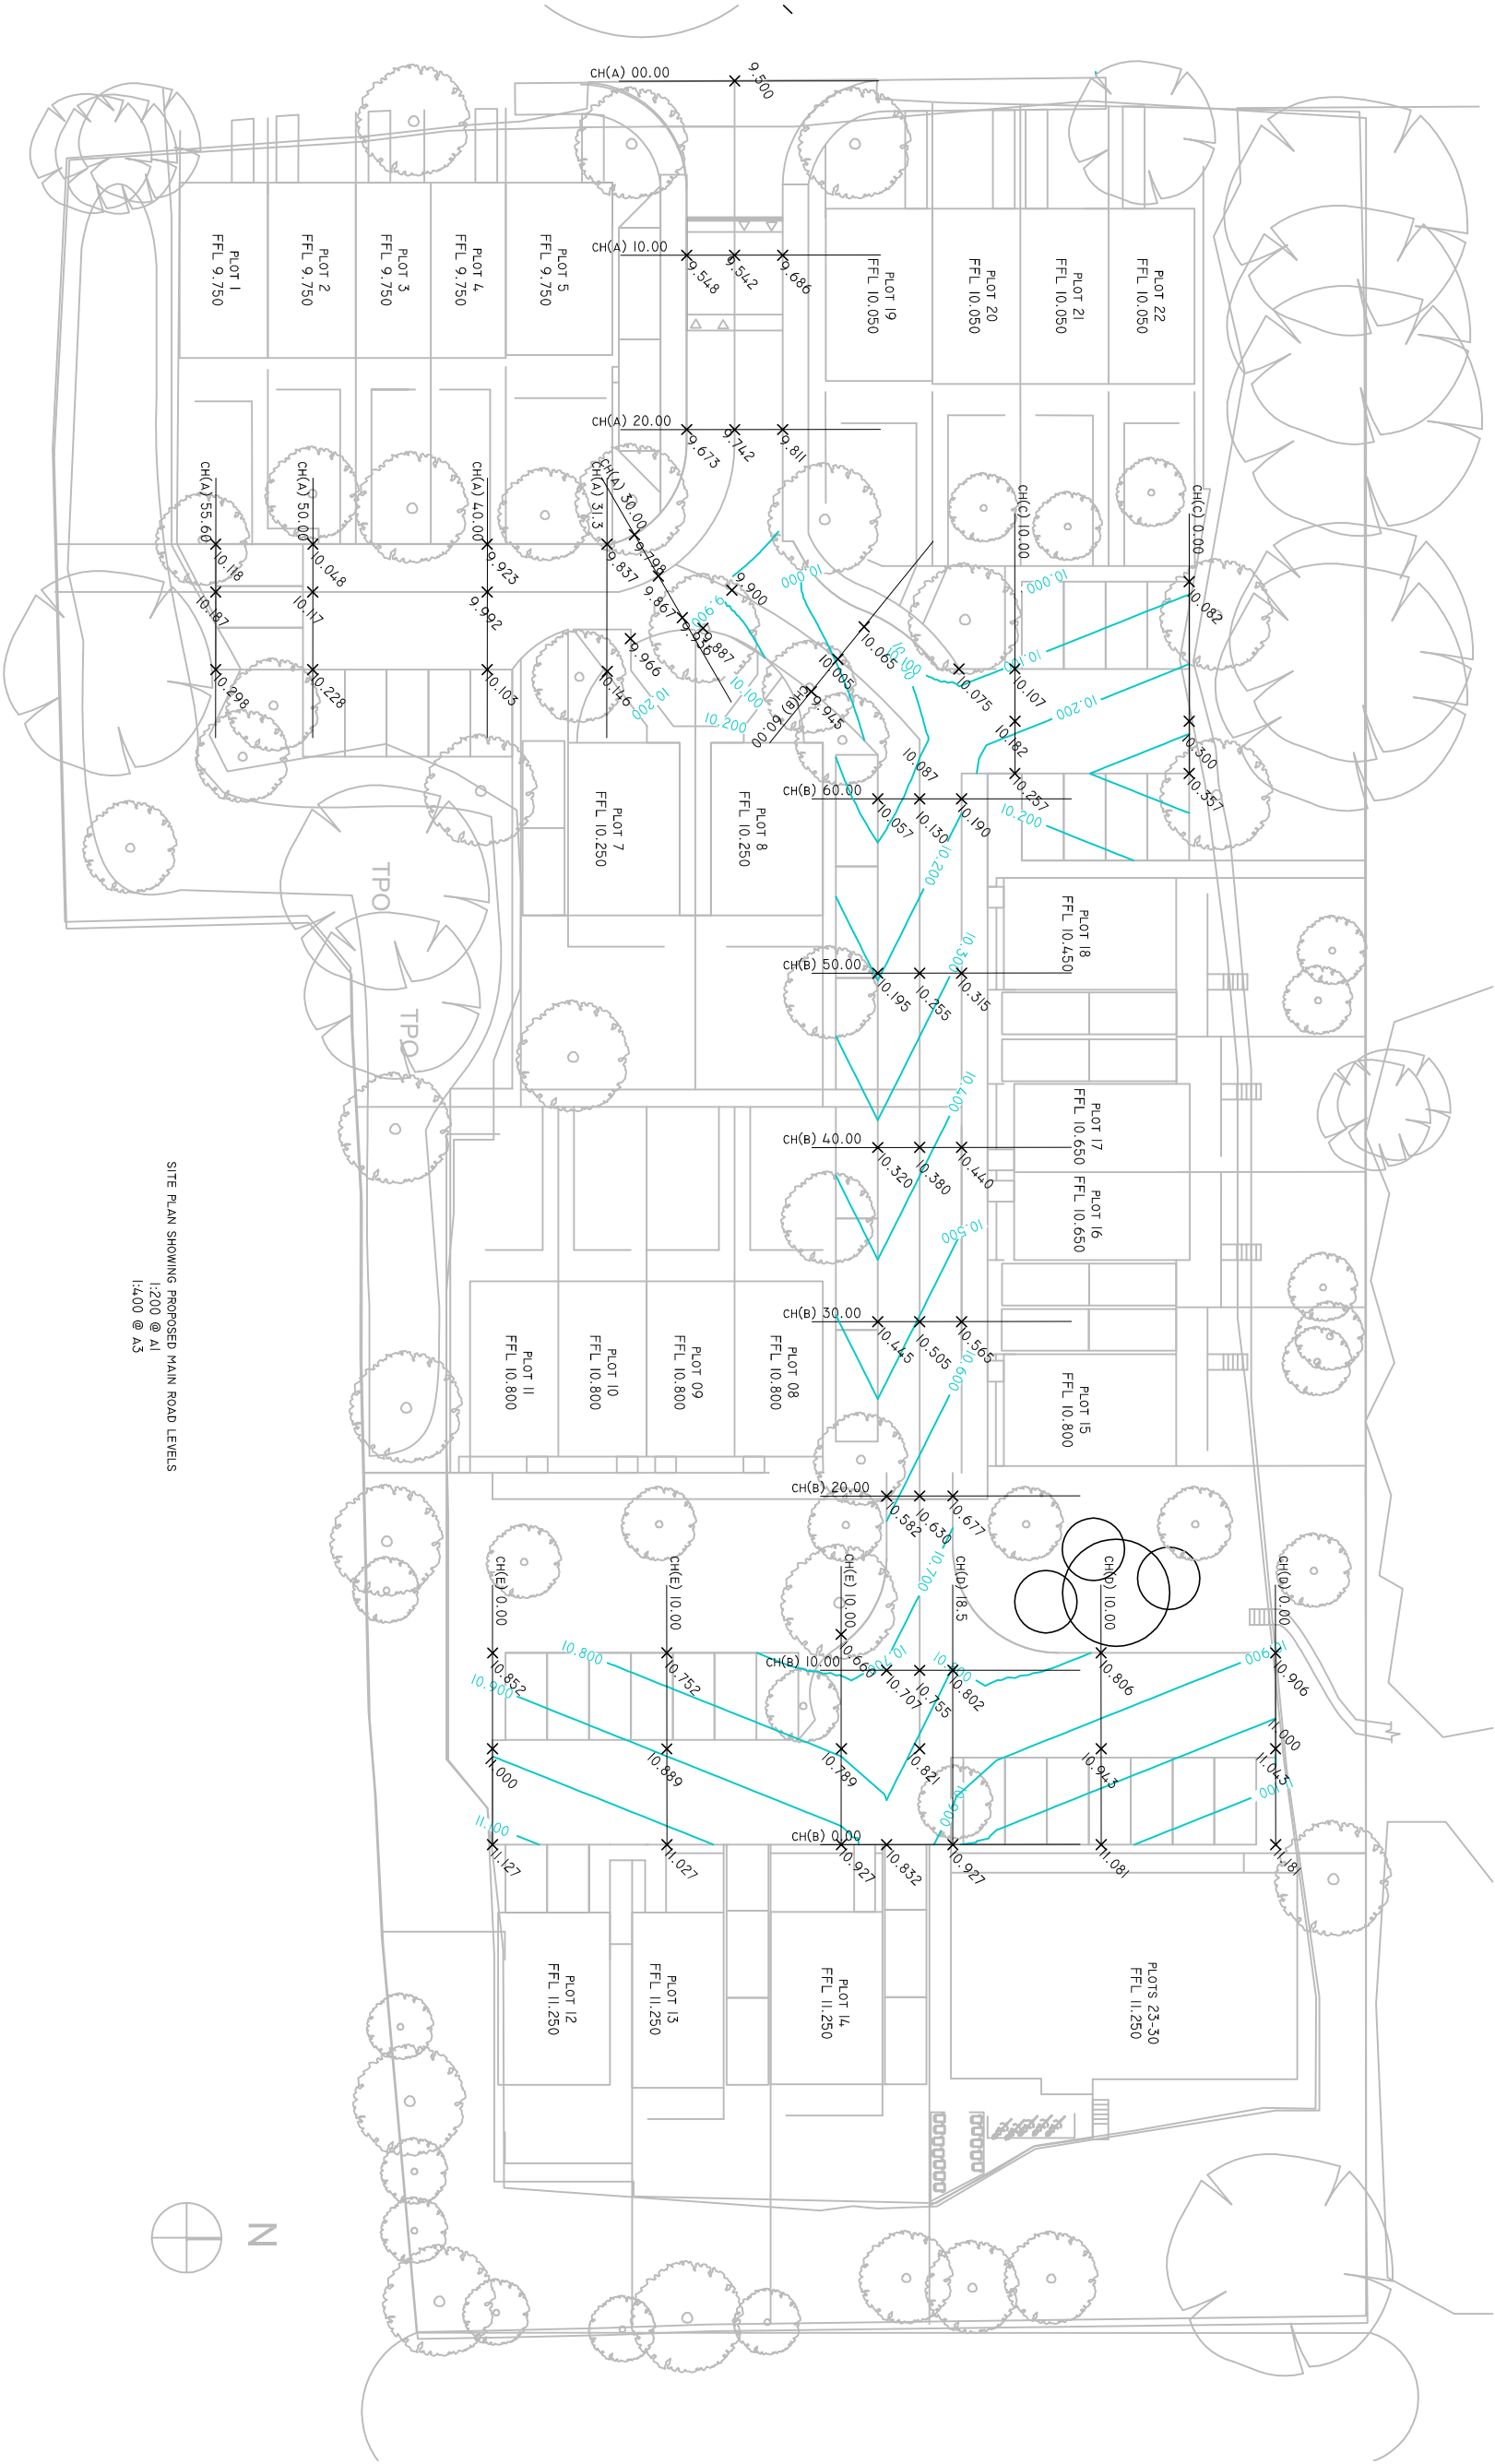

SITE PLAN SHOWING PROPOSED MAIN ROAD LEVELS
1:200 @ A1
1:400 @ A3

- NOTES:
1. THIS DRAWING IS COPYRIGHT AND THE PROPERTY OF BELL MUNRO CONSULTING LTD. THE DRAWING MUST NOT BE REPRODUCED IN ANY FORM OR BY ANY MEANS, WITHOUT PRIOR WRITTEN AUTHORITY.
 2. THIS DRAWING MUST NOT BE SCALED BY EITHER CONTRACTORS OR OTHER CONSULTANTS ANY DIMENSIONAL OR SETTING - OUT DISCREPANCIES ARE TO BE REPORTED TO BELL MUNRO CONSULTING PRIOR TO CONSTRUCTION / FABRICATION COMMENCING.
 3. THIS DRAWING MUST BE READ IN CONJUNCTION WITH THE RELEVANT BMC SPECIFICATIONS TOGETHER WITH THE APPROPRIATE ARCHITECTS AND SERVICES CONSULTANTS DRAWINGS AND SPECIFICATIONS.

PLANNING



BELL MUNRO
CONSULTING LTD

CONSULTING CIVIL & STRUCTURAL ENGINEERS

10 ARDENWAY
SOUTHAMPTON
SO9 4JH
TEL: 01493 208622
EMAIL: CONSULTING@BELLMUNRO.CO.UK
WWW.BELLMUNRO.CO.UK

SOUTHMILL LTD

ROUNDSTONE LANE, ANGERING

PROPOSED MAIN ACCESS

ROAD LEVELS

DATE	BY	CHKD BY	NOTED	REV
05.18	AM	CM	NOTED	1
J5762/HW01				A