
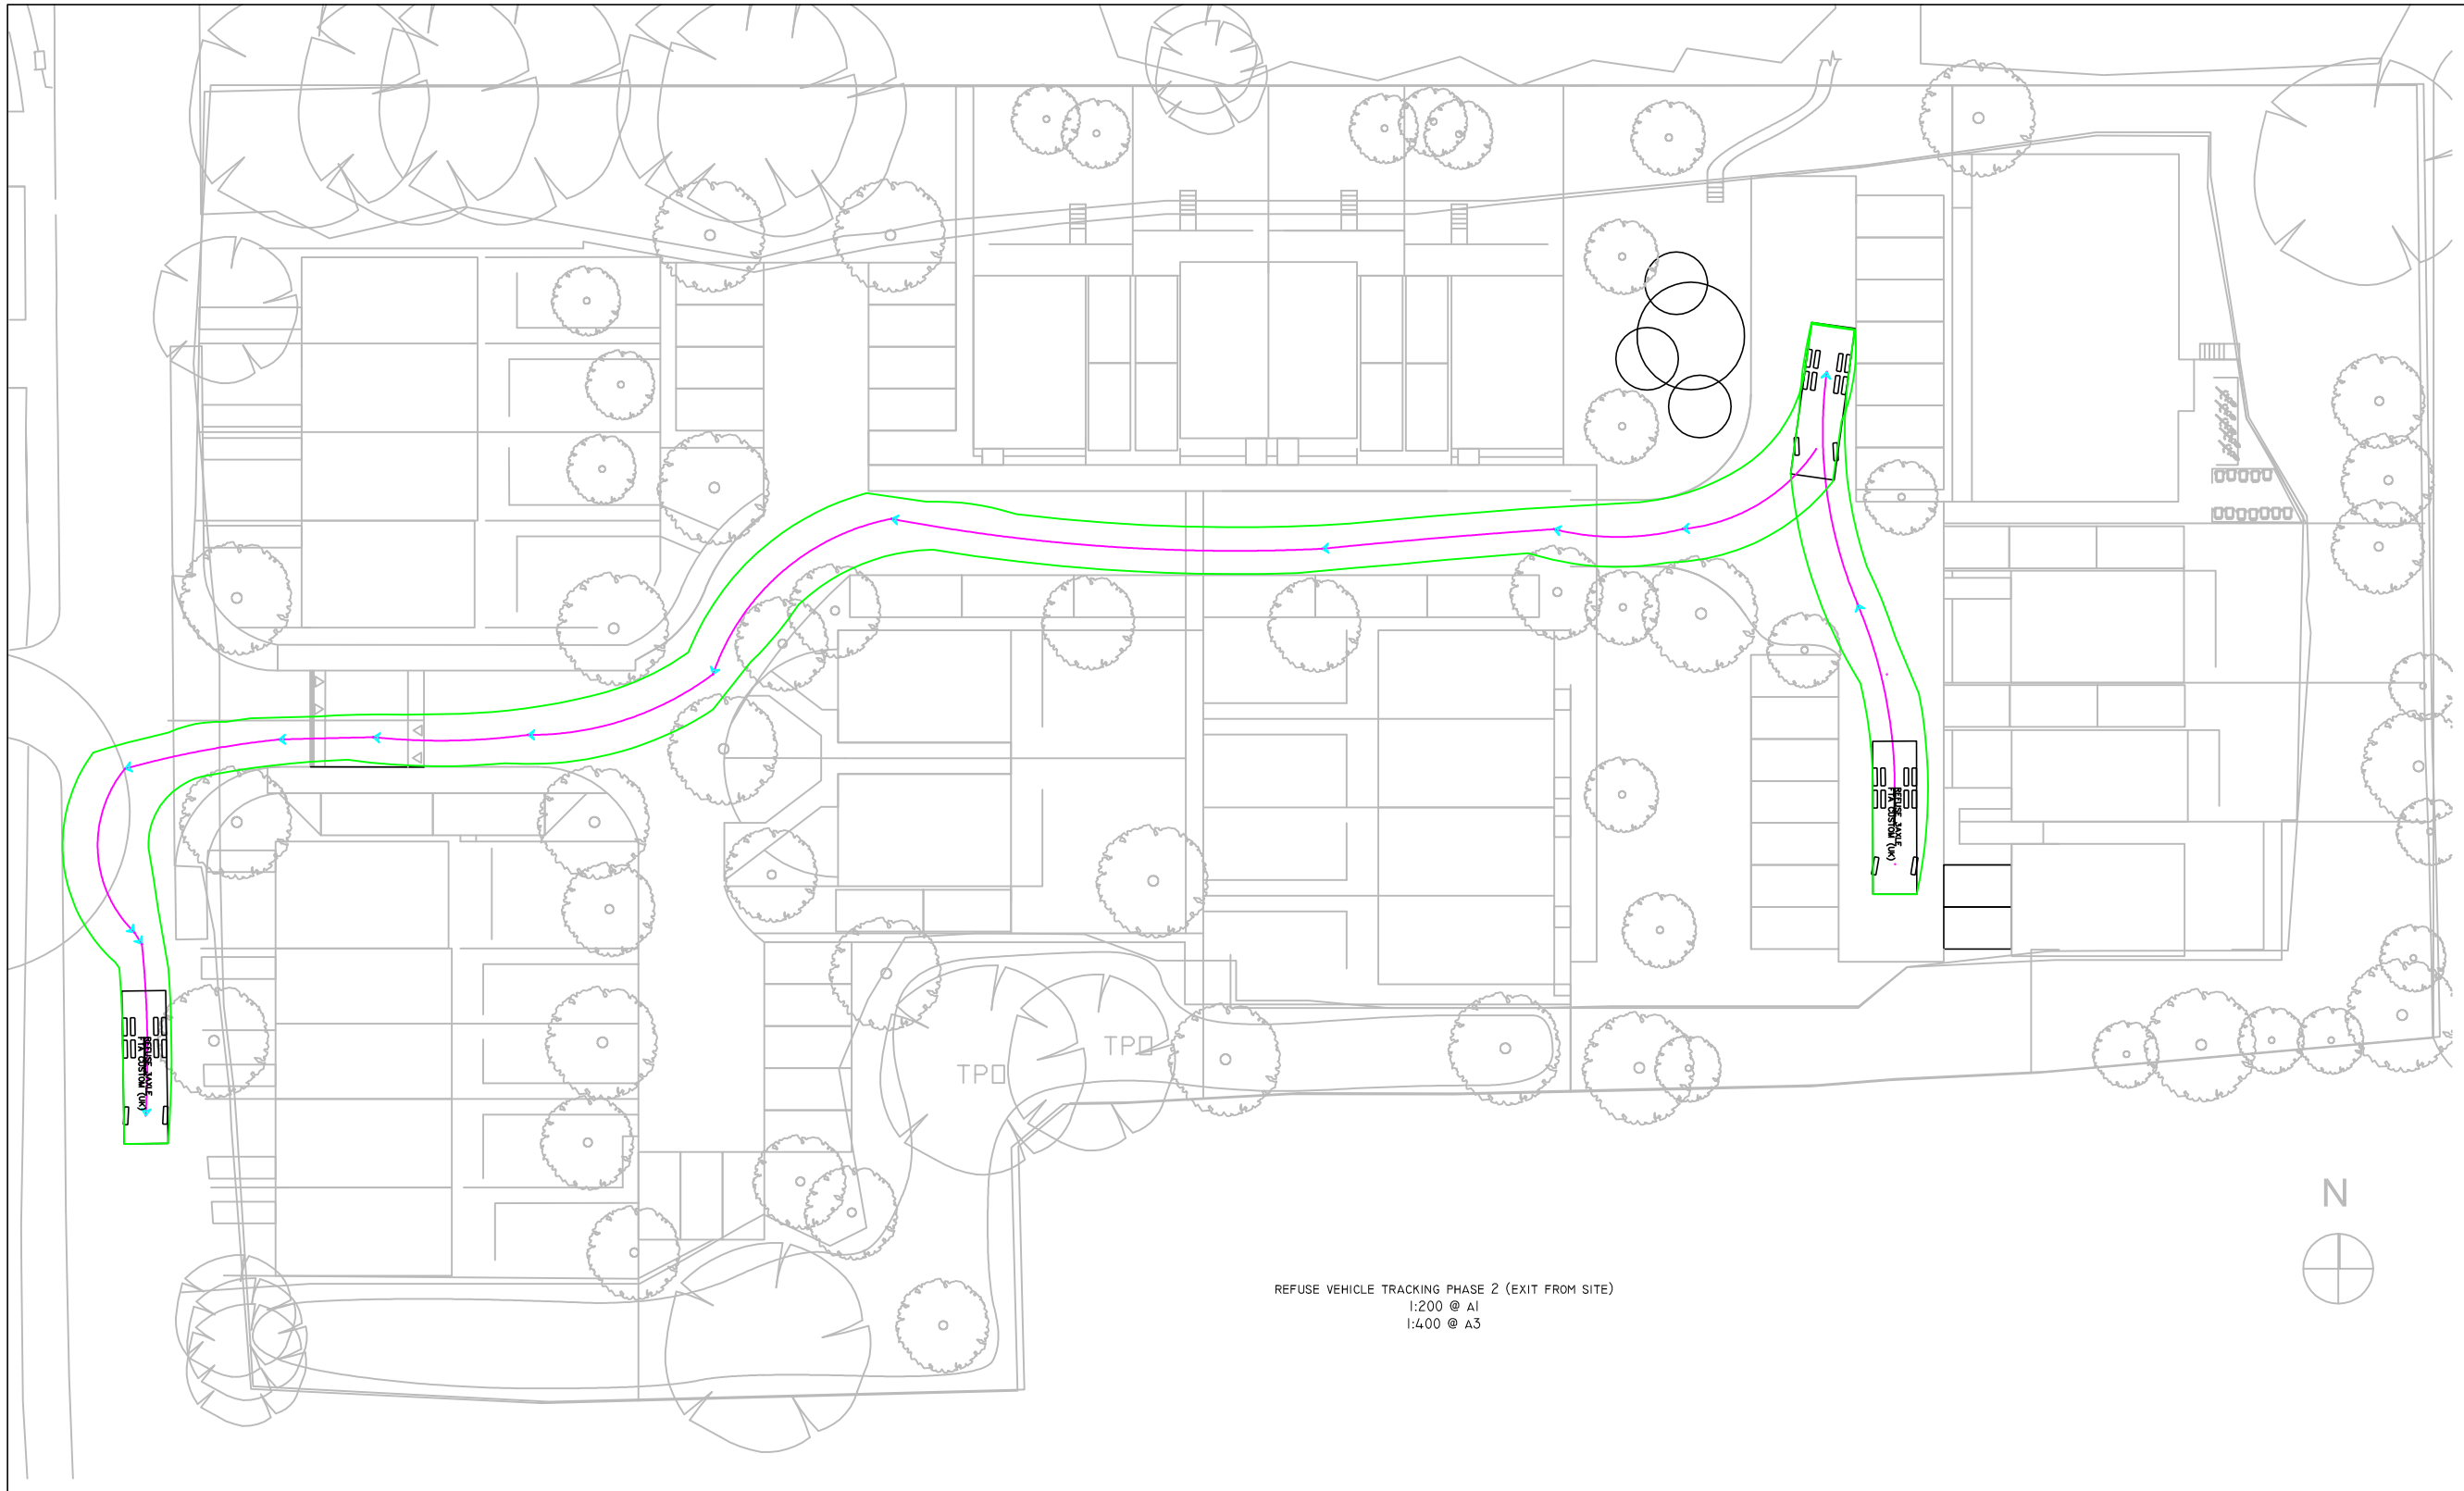


REFUSE VEHICLE TRACKING PHASE 2 (EXIT FROM SITE)
1:200 @ A1
1:400 @ A3

VEHICLE DIMENSIONS

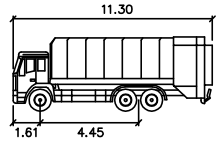

REFUSE 3AXLE

	Meters
Width	: 2.50
Track	: 2.50
Lock to Lock Time	: 6.0 s
Steering Angle	: 35.3 deg

NOTES:

1. THIS DRAWING IS COPYRIGHT AND THE PROPERTY OF BELL MUNRO CONSULTING LTD. THE DRAWING MUST NOT BE REPRODUCED IN PART OR IN WHOLE WITHOUT PRIOR WRITTEN AUTHORITY.

2. THIS DRAWING MUST NOT BE SCALED BY EITHER CONTRACTORS OR OTHER CONSULTANTS ANY DIMENSIONAL OR SETTING - OUT DISCREPANCIES ARE TO BE REPORTED TO BELL MUNRO CONSULTING PRIOR TO CONSTRUCTION / FABRICATION COMMENCING.

3. THIS DRAWING MUST BE READ IN CONJUNCTION WITH THE RELEVANT BMC SPECIFICATIONS TOGETHER WITH THE APPROPRIATE ARCHITECTS AND SERVICES CONSULTANTS DRAWINGS AND SPECIFICATIONS.

TECHNICAL APPROVAL

A	REVISED TO SUIT SITE LAYOUT	28.09.18	TN
-	INITIAL ISSUE	05.18	AM

BMC

BELL MUNRO CONSULTING LTD

CONSULTING CIVIL & STRUCTURAL ENGINEERS
TURING HOUSE
5 ARCHWAY
MANCHESTER
M15 5RL
TEL: 0161 2098032
FAX: 0161 2098033
EMAIL: CONSULTING@BELLMUNRO.CO.UK
WWW.BELLMUNRO.CO.UK

CLIENT: SOUTHMILL LTD

PROJECT: ROUNDSTONE LANE, ANGMERING

TITLE: REFUSE VEHICLE TRACKING DRAWING 02

DRAWN BY:	CHECKED BY:	SCALE:	DATE:
AM	CM	AS NOTED	05.18

DRAWING NUMBER: J5762/HW04

REVISION: A

ARUN DISTRICT COUNCIL A/81/18/RES