



NOTES:

1. THIS DRAWING IS COPYRIGHT AND THE PROPERTY OF BELL MUNRO CONSULTING LTD. THE DRAWING MUST NOT BE REPRODUCED IN PART OR IN WHOLE WITHOUT PRIOR WRITTEN AUTHORITY.
2. THIS DRAWING MUST NOT BE SCALED BY EITHER CONTRACTORS OR OTHER CONSULTANTS ANY DIMENSIONAL OR SETTING - OUT DISCREPANCIES ARE TO BE REPORTED TO BELL MUNRO CONSULTING PRIOR TO CONSTRUCTION / FABRICATION COMMENCING.
3. THIS DRAWING MUST BE READ IN CONJUNCTION WITH THE RELEVANT BMC SPECIFICATIONS TOGETHER WITH THE APPROPRIATE ARCHITECTS AND SERVICES CONSULTANTS DRAWINGS AND SPECIFICATIONS.

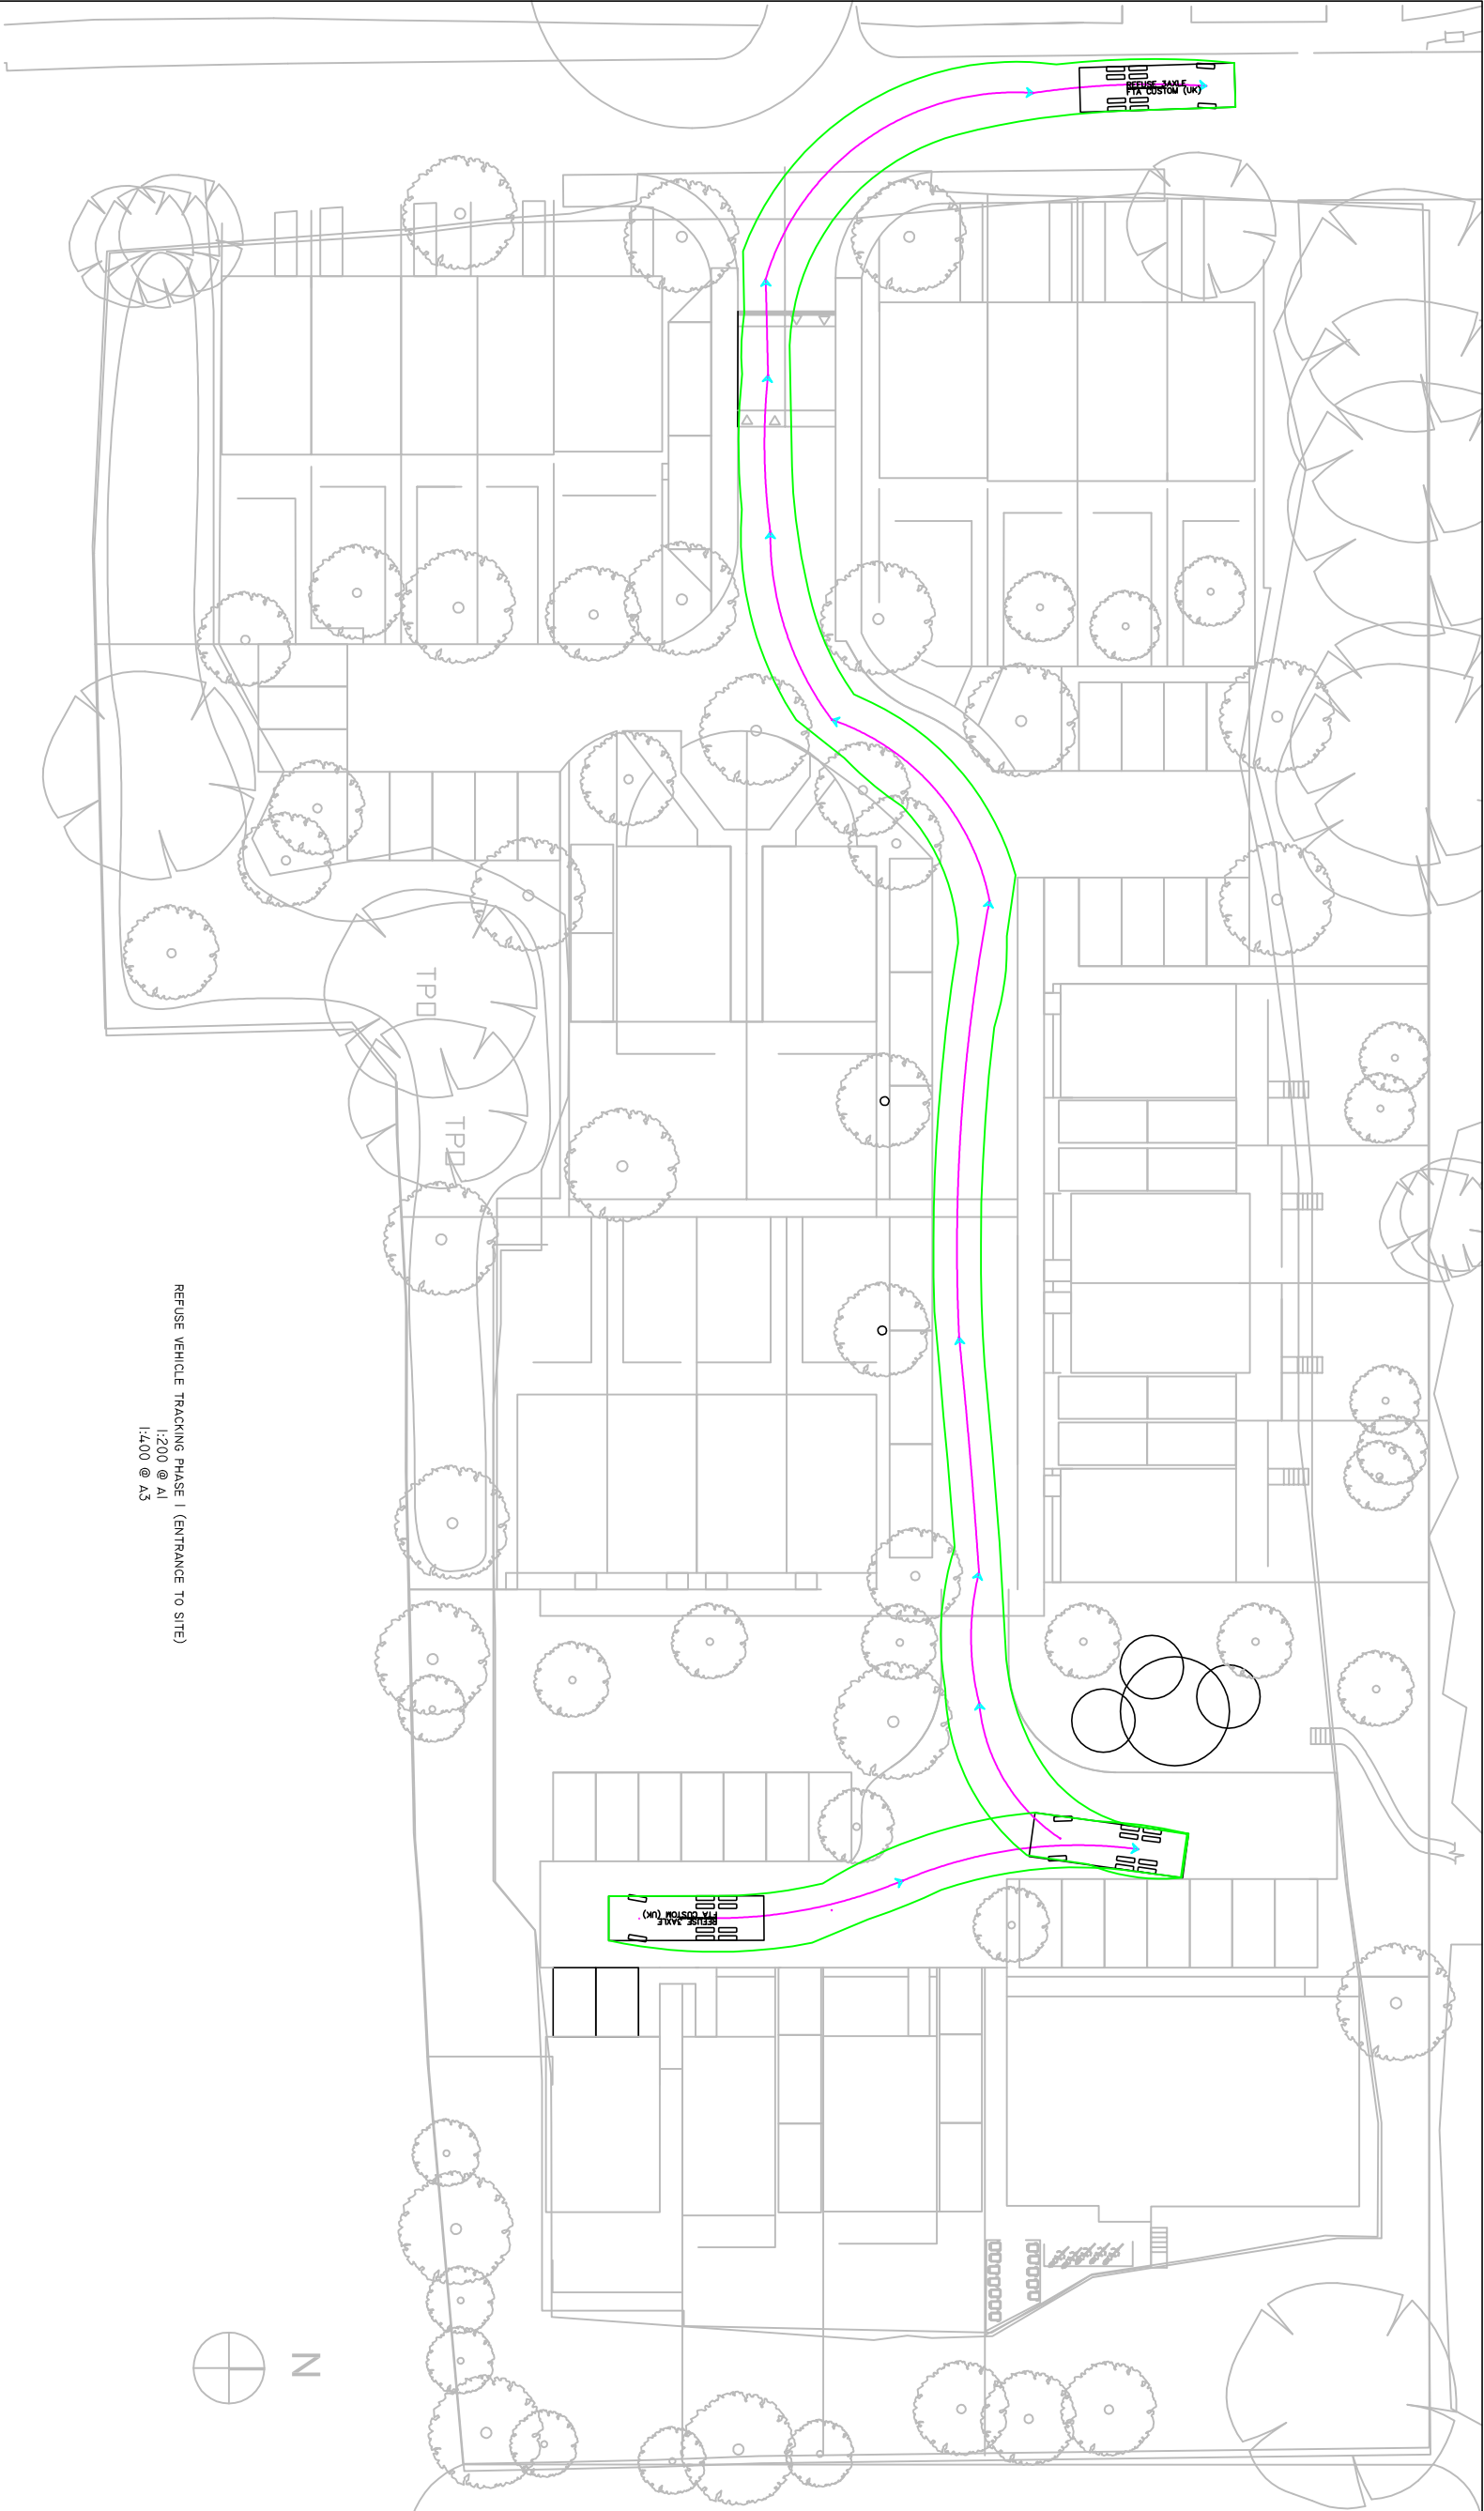

REFUSE VEHICLE TRACKING PHASE I (ENTRANCE TO SITE)
1:200 @ A1
1:400 @ A3

VEHICLE DIMENSIONS

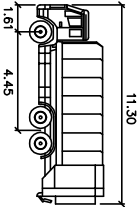

REFUSE 3AXLE
Meters
Width : 4.45
Length : 11.30
Load to Load Time : 6.0 s
Steering Angle : 35.3 deg



TECHNICAL APPROVAL

NO.	REVISION	DATE	BY	APP'D
1	ISSUED FOR CONSTRUCTION	15.03.24	AM	AM

BMC

BELL MUNRO
CONSULTING LTD

CONSULTING CIVIL & STRUCTURAL ENGINEERS

10 ARDEN WAY
LONDON
E20 2JH
TEL: 020 2096032
EMAIL: CONSULTING@BELLMUNRO.CO.UK
WWW.BELLMUNRO.CO.UK

CLIENT: SOUTHMILL LTD

PROJECT: ROUNDSTONE LANE, ANGERING

DRAWING: REFUSE VEHICLE TRACKING
DRAWING 01

DATE	BY	CHECKED BY	DATE
15.03.24	AM	AM	15.03.24

55762/HW03

A