

© This drawing and the works depicted are the copyright of Southmill Ltd and may not be reproduced or amended without prior written permission. No liability will be accepted for amendments made by other parties.

U.S. information is reproduced under licence. © Crown copyright. Reproduction in whole or in part is prohibited without the prior permission of Ordnance Survey.

Only to be scaled for planning, not for construction as it may be reproduced at a distorted scale. Written dimensions to be used where available. CONTRACTOR TO SITE CHECK ALL CONCREDES PRIOR TO COMMENCING WORK.

D-25.09.18-Planning Issue
C-17.09.18-Drawing updated to revised scheme
B-22.05.18-Drawing updated following client comments
A-18.05.18-Drawing updated following client comments

REVISIONS

FOR PLANNING

Project:
Proposed Residential Development
Roundstone Lane
Angmering, BN16 4AX

Client:
Gold PD


Drawing Title:
Proposed Street Scenes

Job No. 1006	Drg No: Ang104	Rev: D
Scale: 1:200 @ A1	Drawn: GC	
Date: April 2018	Check:	



SOUTHMILL
Ground Floor
Building 3, Olympic Park,
Warrington,
WA2 0YL
T 01925 851604



Street Scene A

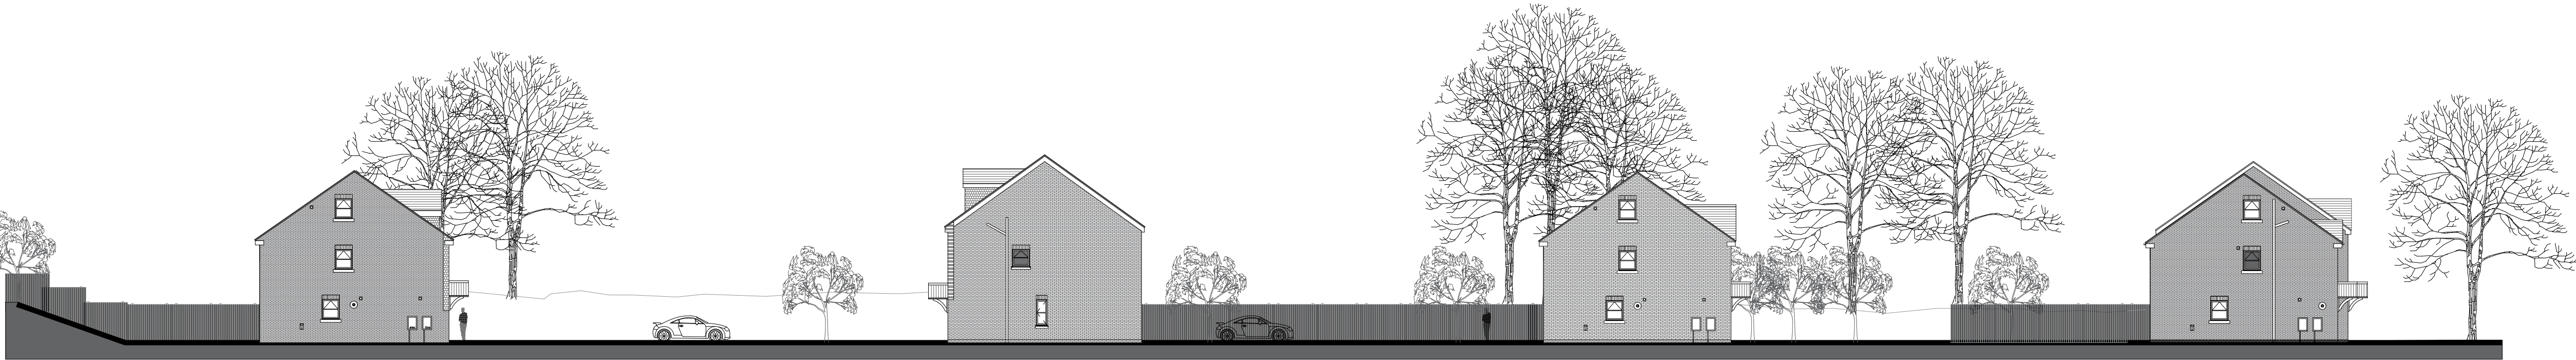


Street Scene B

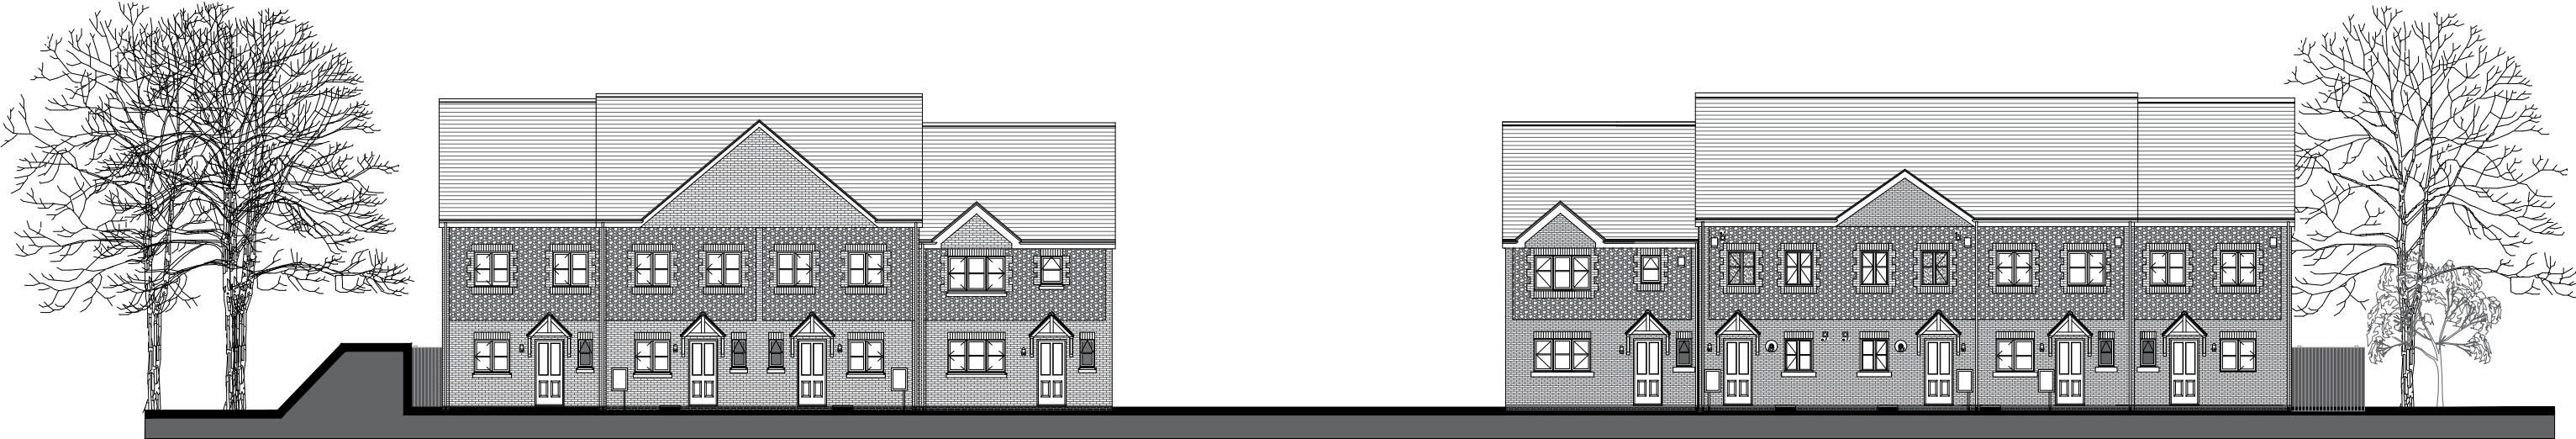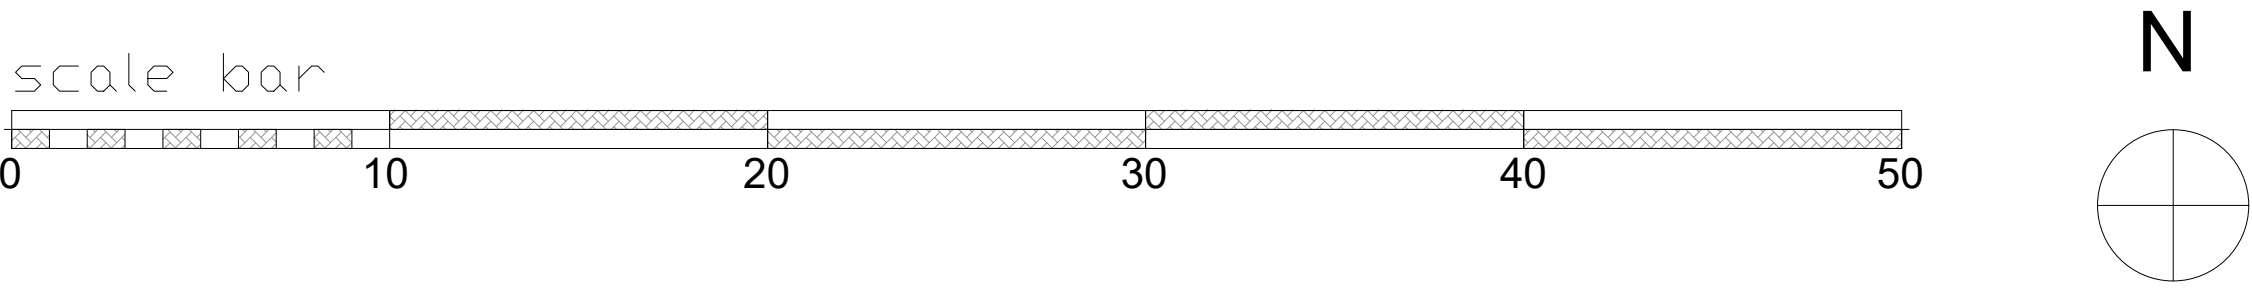

Street Scene C



Street Scene D

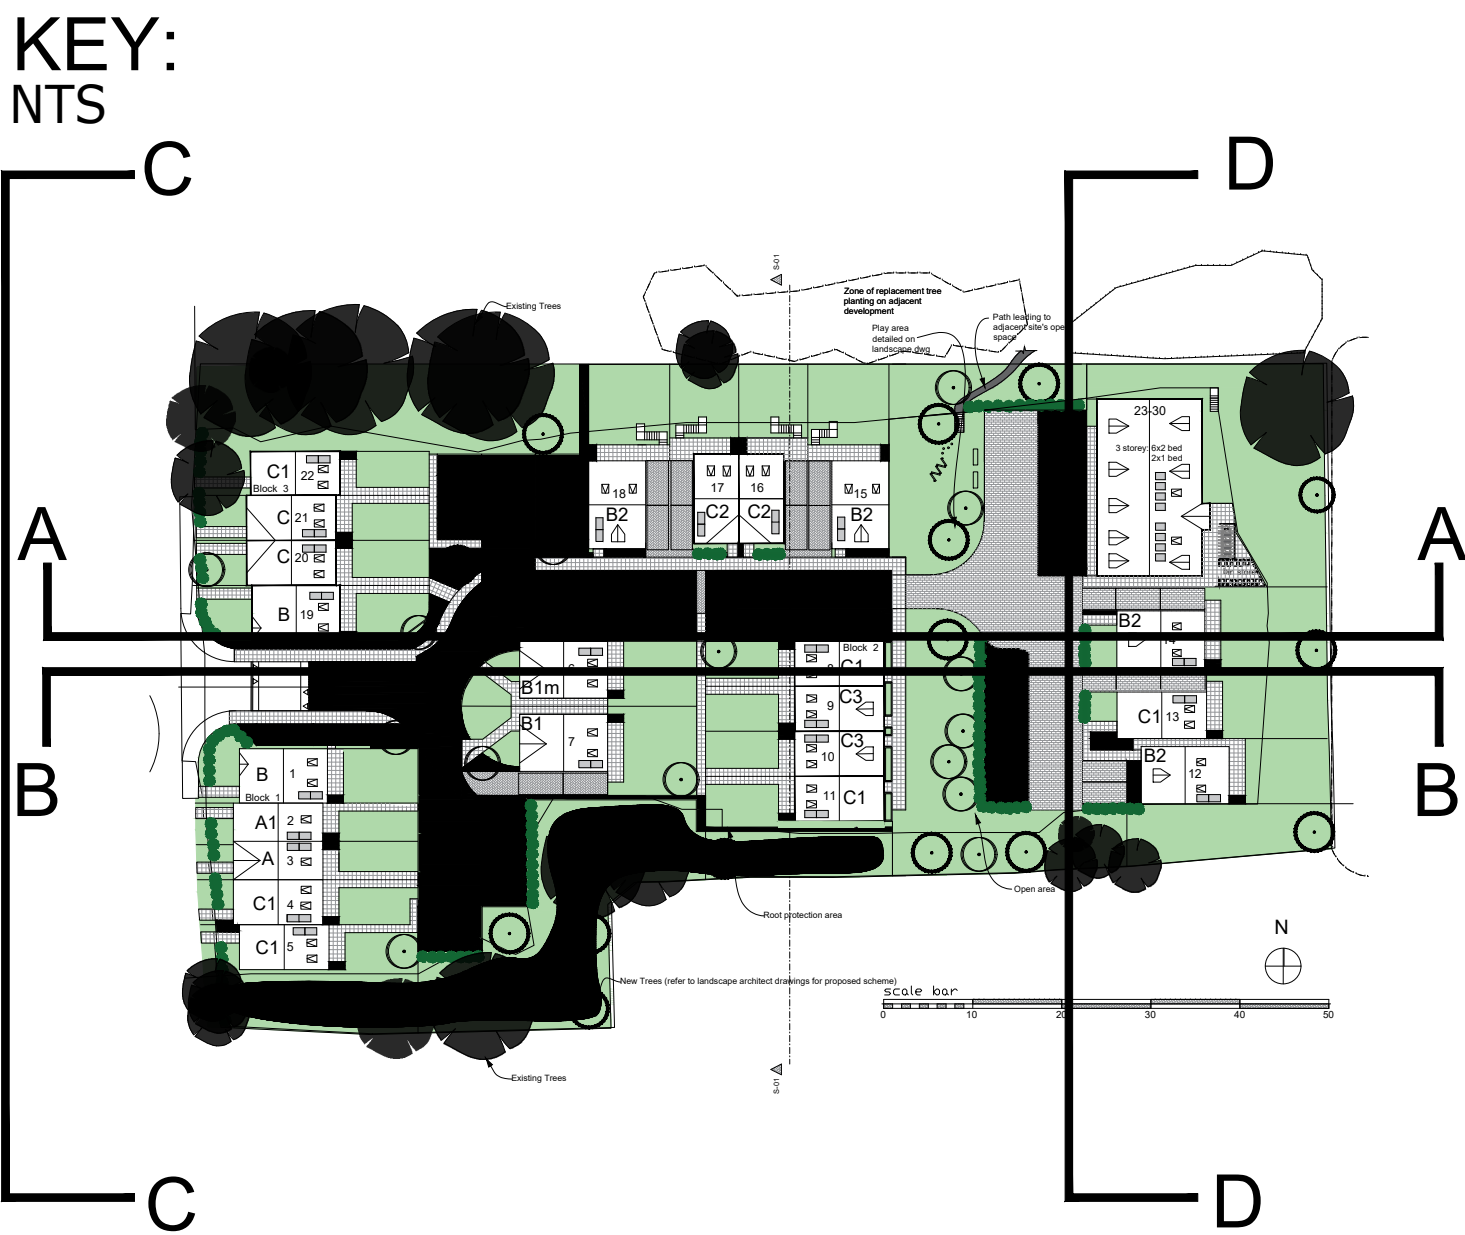

Proposed Street Scenes

Scale 1:200 @ A1