



1500 Close Boarded Timber Screen Fence (F1)

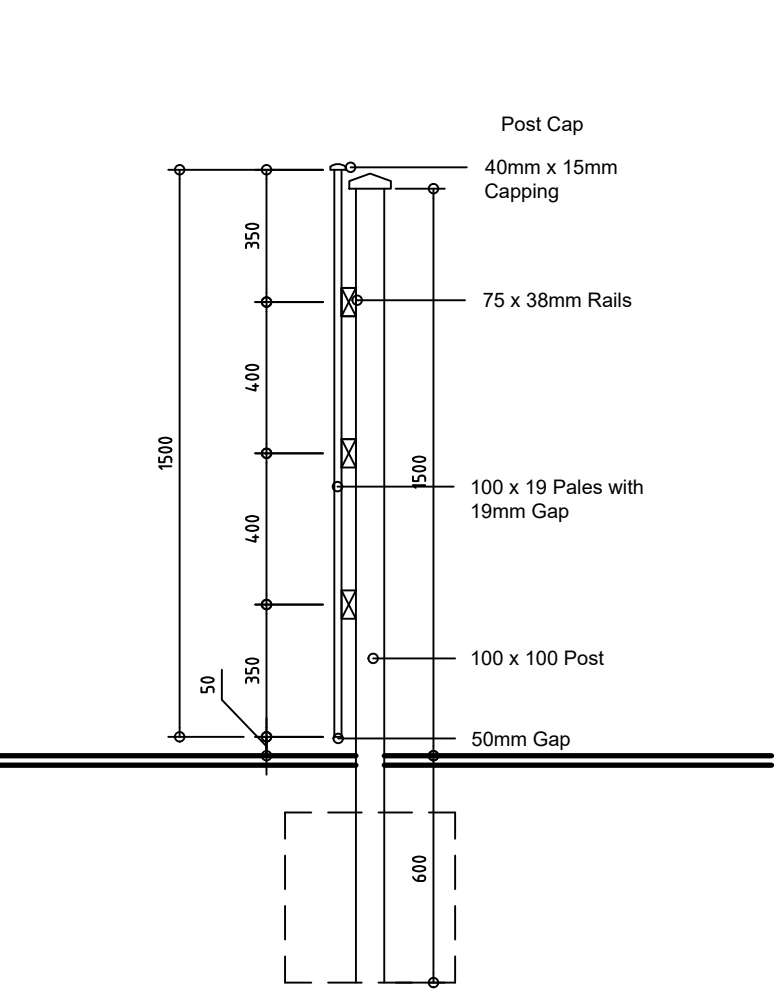

Section

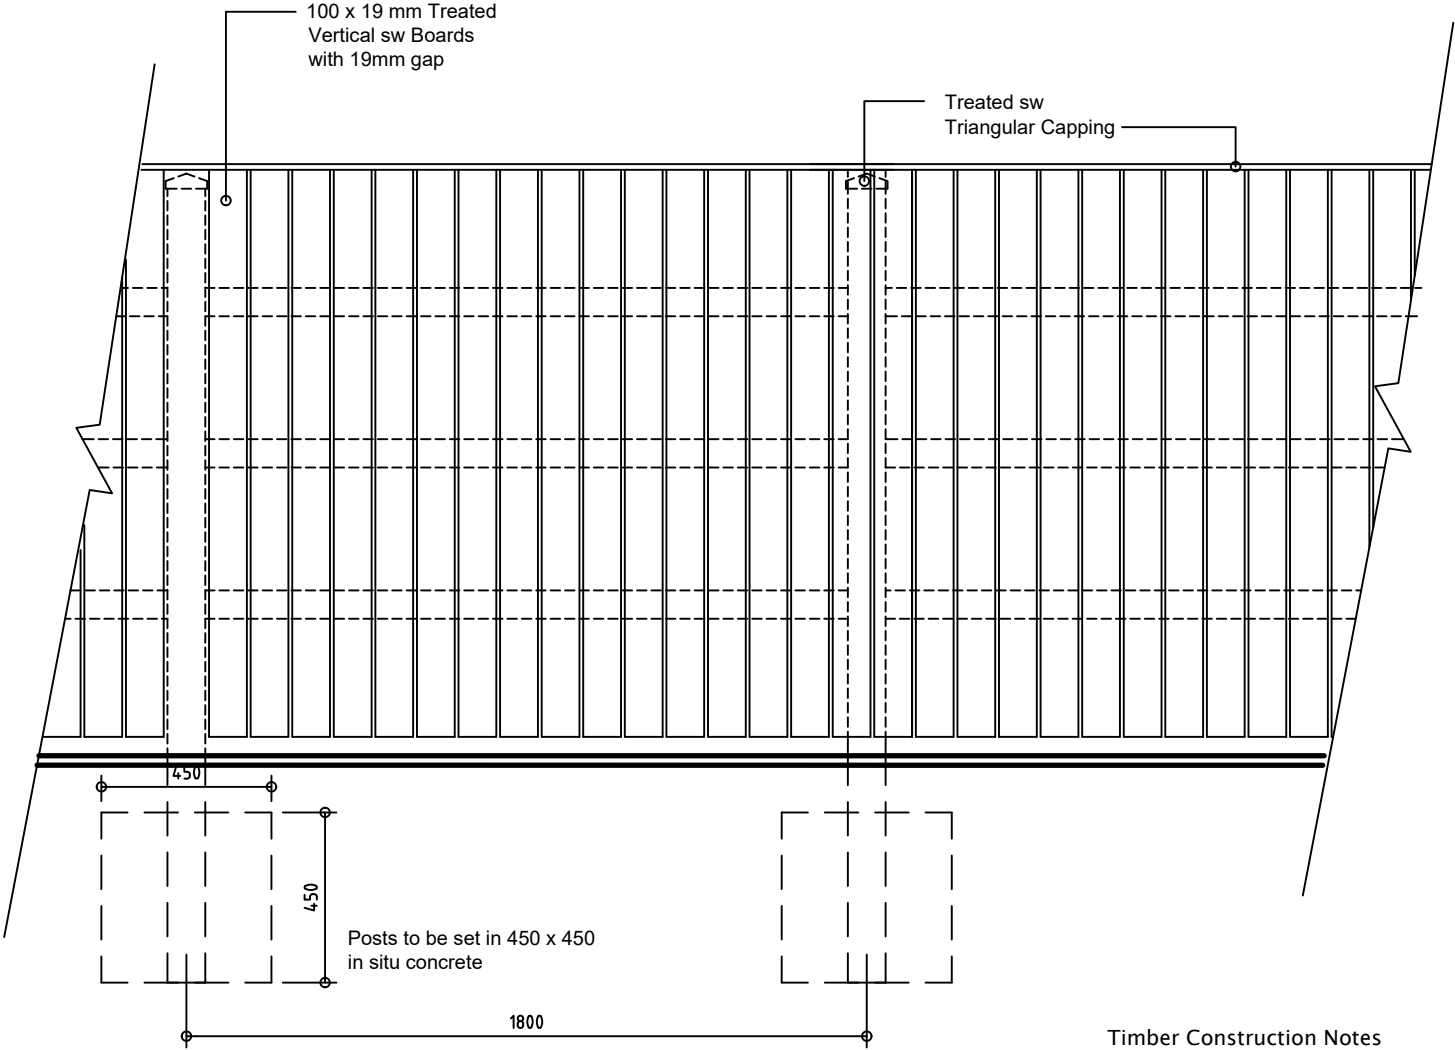

Timber Construction Notes

All timber to be preservative treated
– specification to suit timber location

Note – See materials drawing for location
of fencing 1006 – Ang102

NOTES

This drawing and all the information
shown is the property of Southmill and
shall not be copied whole, or in part, or
used for any other purpose without written
permission of the Company
ALL SUBJECT TO STRUCTURAL
ENGINEERS CHECKS AND
CALCULATIONS
ALL DIMENSIONS TO BE CHECKED ON SITE

IF ANY VARIATIONS ARE MADE TO
SPECIFICATION/DRAWINGS WITHOUT
SOUTHMILL KNOWLEDGE, SOUTHMILL WILL
NOT BE HELD ACCOUNTABLE FOR NON
COMPLIANCE OF PLANNING AND BUILDING
REGULATIONS

© This drawing and the works depicted are the copyright of Southmill Ltd and may not be reproduced or amended without prior written permission. No liability will be accepted for amendments made by other parties.

O.S. information is reproduced under licence. © Crown copyright. Reproduction in whole or in part is prohibited without the prior permission of Ordnance Survey.

This drawing is to be scaled for Planning purposes only, not for construction. Written dimensions to be used where available. CONTRACTOR TO SITE CHECK ALL DIMENSIONS PRIOR TO COMMENCING WORK.

REVISIONS

FOR PLANNING

Project:
Proposed Residential
Development
Roundstone Lane
Angmering, BN16 4AX

Client:
Gold PD



Drawing Title: 1500mm Close Boarded Fence

Job No.	Drg No:	Rev:
1006	Ang152	
Scale: 1:20 @ A3	Drawn: PM	
Date: May 2018	Check:	

SOUTHMILL

Ground Floor
Building 3, Olympic Park,
Warrington,
WA2 0YL

T 01925 851604