

Lettering Dimensions
SIGN PANEL SIZE: 3050x1500mm
All dimensions shown are mm.
Scale 1:10 at A3

84

84

48

48

50

66

71

67

TWO, THREE & FOUR
BEDROOM HOMES

Contemporary two, three and four bedroom homes
available to purchase on a shared ownership
basis from Autumn 2019

T: 01403 226060

E: info@wealdliving.com

www.wealdliving.com

WEALD Living

by Saxon Weald

CRESSWELL PARK

ANGMERING

Help
to Buy

220

44

20

57

35


177

Scale 1:20 at A4



2

Stack Sign Dimensions
SIZE: 3050x1500mm
Ø140x4mm Posts
Side View
Scale 1:20 at A4

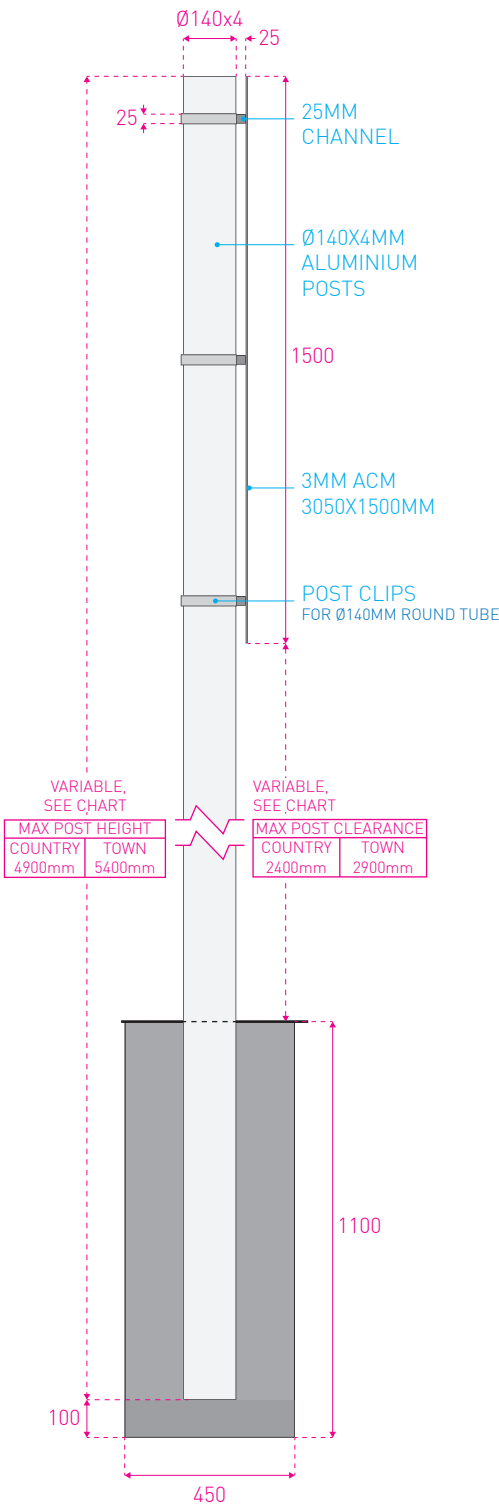

6063 T6 ALLOY

REVISION B

- Glanville must be informed in case:**

 - loose soil or void are excavated during foundation work
 - ground water is established in foundation trenches
 - surface slopes more than 10% (1 to 10m)
- Restrictions:**

 - sign erection is not permitted on hills, ridges or escarpments
 - site altitude cannot exceed 150m
 - basic wind pressure cannot exceed Vb=22.0 m/s
 - external construction cannot be installed within 10km distance from sea
- Recommendations**

 - use ACM panel and dibond banners to be fixed to frame with accordance to manufacturer recommendations, unless specified otherwise on the specific drawing
 - all materials and connections should be designed for external use.
 - to cast the post in the pad foundation use ready mixed POSTCRETE or similar approved.



Ordnance Survey, (c) Crown Copyright 2015. All rights reserved. Licence number 100022432

Sign Location
Location outlined with red circle:
Scale 1:1250 at A2

