


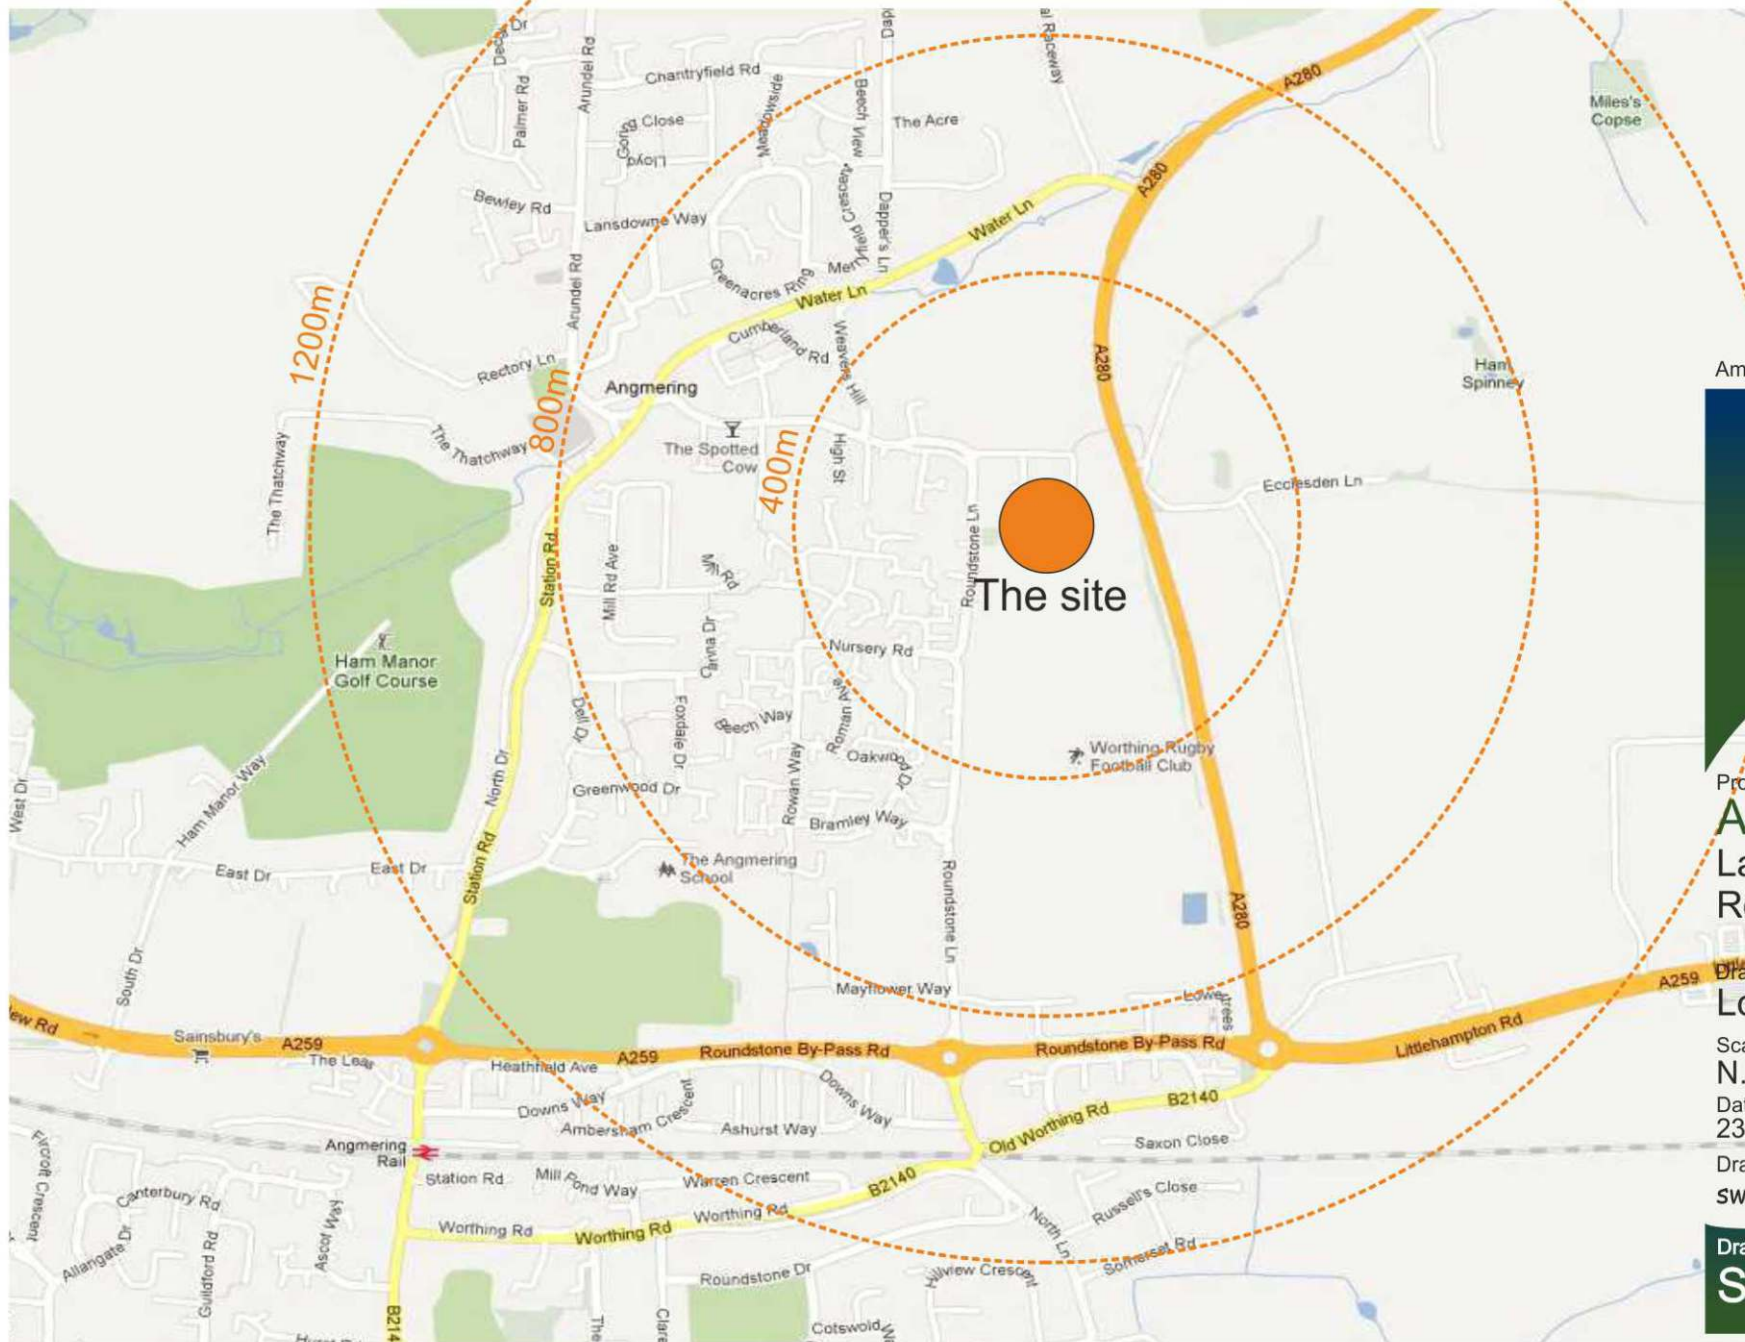

Amendments



Barratt Developments plc
Forest Business Park
Cartwright Way
Bardon Hill
Leicestershire
LE67 1UB

telephone 01530 276276

Project

Angmering Land off Roundstone Lane

Drawing Title
Location Plan

Scale *
N.T.S

Date
23-07-12

Drawn
SW

Drawing Ref
ST-02-17



* When printing to scale, please ensure that your printer settings are set to Page Scaling = None. Do not allow any 'fit to page' settings as this will alter the scale of the drawing. You can use the scale bar or grid to check the printed drawing.