COMMUNITY GARDEN

POUND PLACE

POS

PUMPING STATION

Sheet 1

Sheet 2

Sheet 1

Sheet 2

Drain

RUGBY CLUB

SPECIFICATION

Forestry Commission Practice note 8.

All native species should be of local stock. Native trees and shrubs certified as British Native plant stock.

All planting stock should comply with the Horticultural Trade Association National Plant specification.

All planting preparation, handling, planting & maintenance should be in accordance with CPSE Code for Handling and Establishing plants.

All trees and shrubs to comply with BS 3936 Part 1 1992, planted to BS 4043:1989 and BS 4428:1989.

All works generally, to comply with the written Soft Landscape Specification.

Topsoil incorporated into planting beds to be gently mounded towards the centre of each bed to allow for settlement.

On completion of planting the whole area of the shrub bed shall be mulched with 75mm consolidated thickness of medium textured decorative grade natural pine bark having first been prepared in accordance with the specification.

Free standing hedges shall have a 3 strand galvanised wire and tanalised softwood timber post fence, to BS 1722 Part 3:2000, erected along a line between the two rows of hedge plants.


All existing trees and hedges to be protected in accordance with BS5837:2012 for the duration of the construction period.

[redacted]

Hard Landscape Proposals Legend:

- Proposed bitmac surfacing to road, sub base and installation in line with engineers details
- Proposed bitmac surfacing to footpath, sub base and installation in line with engineers details
- Proposed paving Keyblok (PV 505 2000) 100x100x80mm Burnt Ochre as supplied from Marshalls tel: 0845 3020 600 or similar and approve. To be laid in herringbone formation. Sub base and installation in line with engineers details
- Proposed paving Keyblok (PV 505 2250) 100x100x80mm Bracken as supplied from Marshalls tel: 0845 3020 600 or similar and approve. To be laid in herringbone formation. Sub base and installation in line with engineers details
- Proposed paving Keyblok (PV 505 0500) 100x100x80mm Charcoal as supplied from Marshalls tel: 0845 3020 600 or similar and approve. To be laid in herringbone formation. Sub base and installation in line with engineers details
- Proposed paving Saxon (FL 5030 500) 450x450x50mm Natural as supplied from Marshalls tel: 0845 3020 600 or similar and approve. To be laid in stacker bond formation. Sub base and installation in line with engineers details
- Proposed no-dig construction pathway to be bark chippings to laid on well consolidated hardcore edged with timber boards
- Proposed rumble strips, Tegula cobbles (PV 3400 500) 80x80x60mm Pennant Grey as supplied from Marshalls tel: 0845 3020 600 or similar and approve. To be laid in stacker bond formation. Sub base and installation in line with engineers details
- Cut Lines

Tree Planting Pit Detail within Hard Landscape

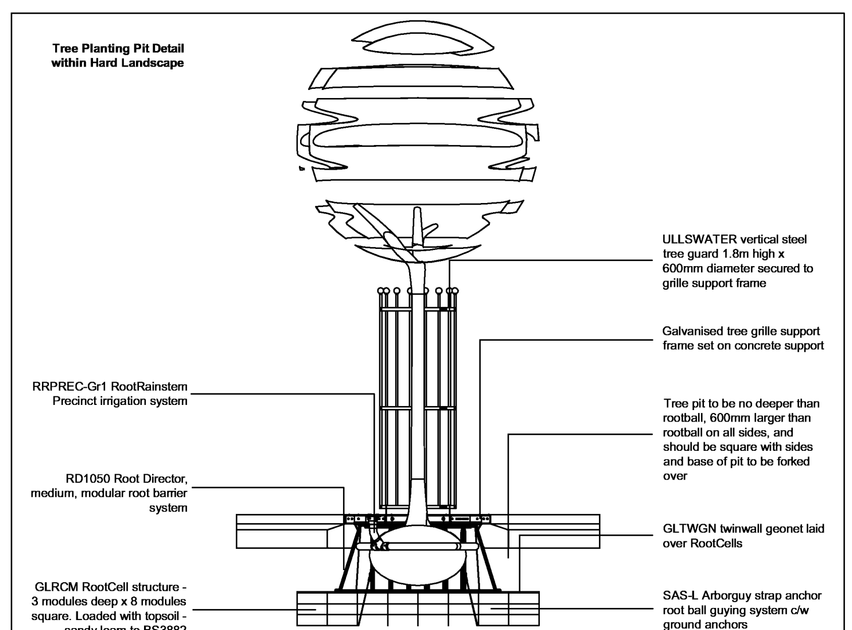

All components as supplied from Green Leaf or similar and approved

Rev	Date	Details	Drawn

ACD

Ecology
Arboriculture
Landscape Architecture

ACD Landscape Architects & ACD Ecology
Rodbourne Rail Business Centre, Grange Lane, Malmesbury, Wilts, SN16 0ES
Tel: 01666 825646 Fax: 01666 824654

ACD Arboriculture
Tanners, Lower Street, Haslemere, Surrey, GU27 2PE
Tel: 01483 425714 Fax: 01428 641090

ACD (Landscape Architects) Southampton
12 Southgate Street, Winchester, Hampshire, SO23 9EF
Tel: 01962 855604

www.acdlandscape.co.uk

Space to live.
David Wilson Homes

scheme: Roundstone Lane, Angmering
client: David Wilson Homes
drawing: Hard Landscape Proposals
date: July '12
scale: 1:500@A1
drawing no: BSH 17576 22
drawn: ALC checked: AW

Copyright of ACD Landscape Architects Ltd. All rights described in Chapter IV of the Copyright, Designs and Patents Act 1988 have been generally asserted: 2011. Copyright of this plan remains with ACD until all fees have been paid in full.