

1. Eagle 2 Double Swing by Eibe




2. Play mound with crawling tunnel




3. Flower Jumping Plates by Eibe



4. Hexagonal climbing system with climbing wall

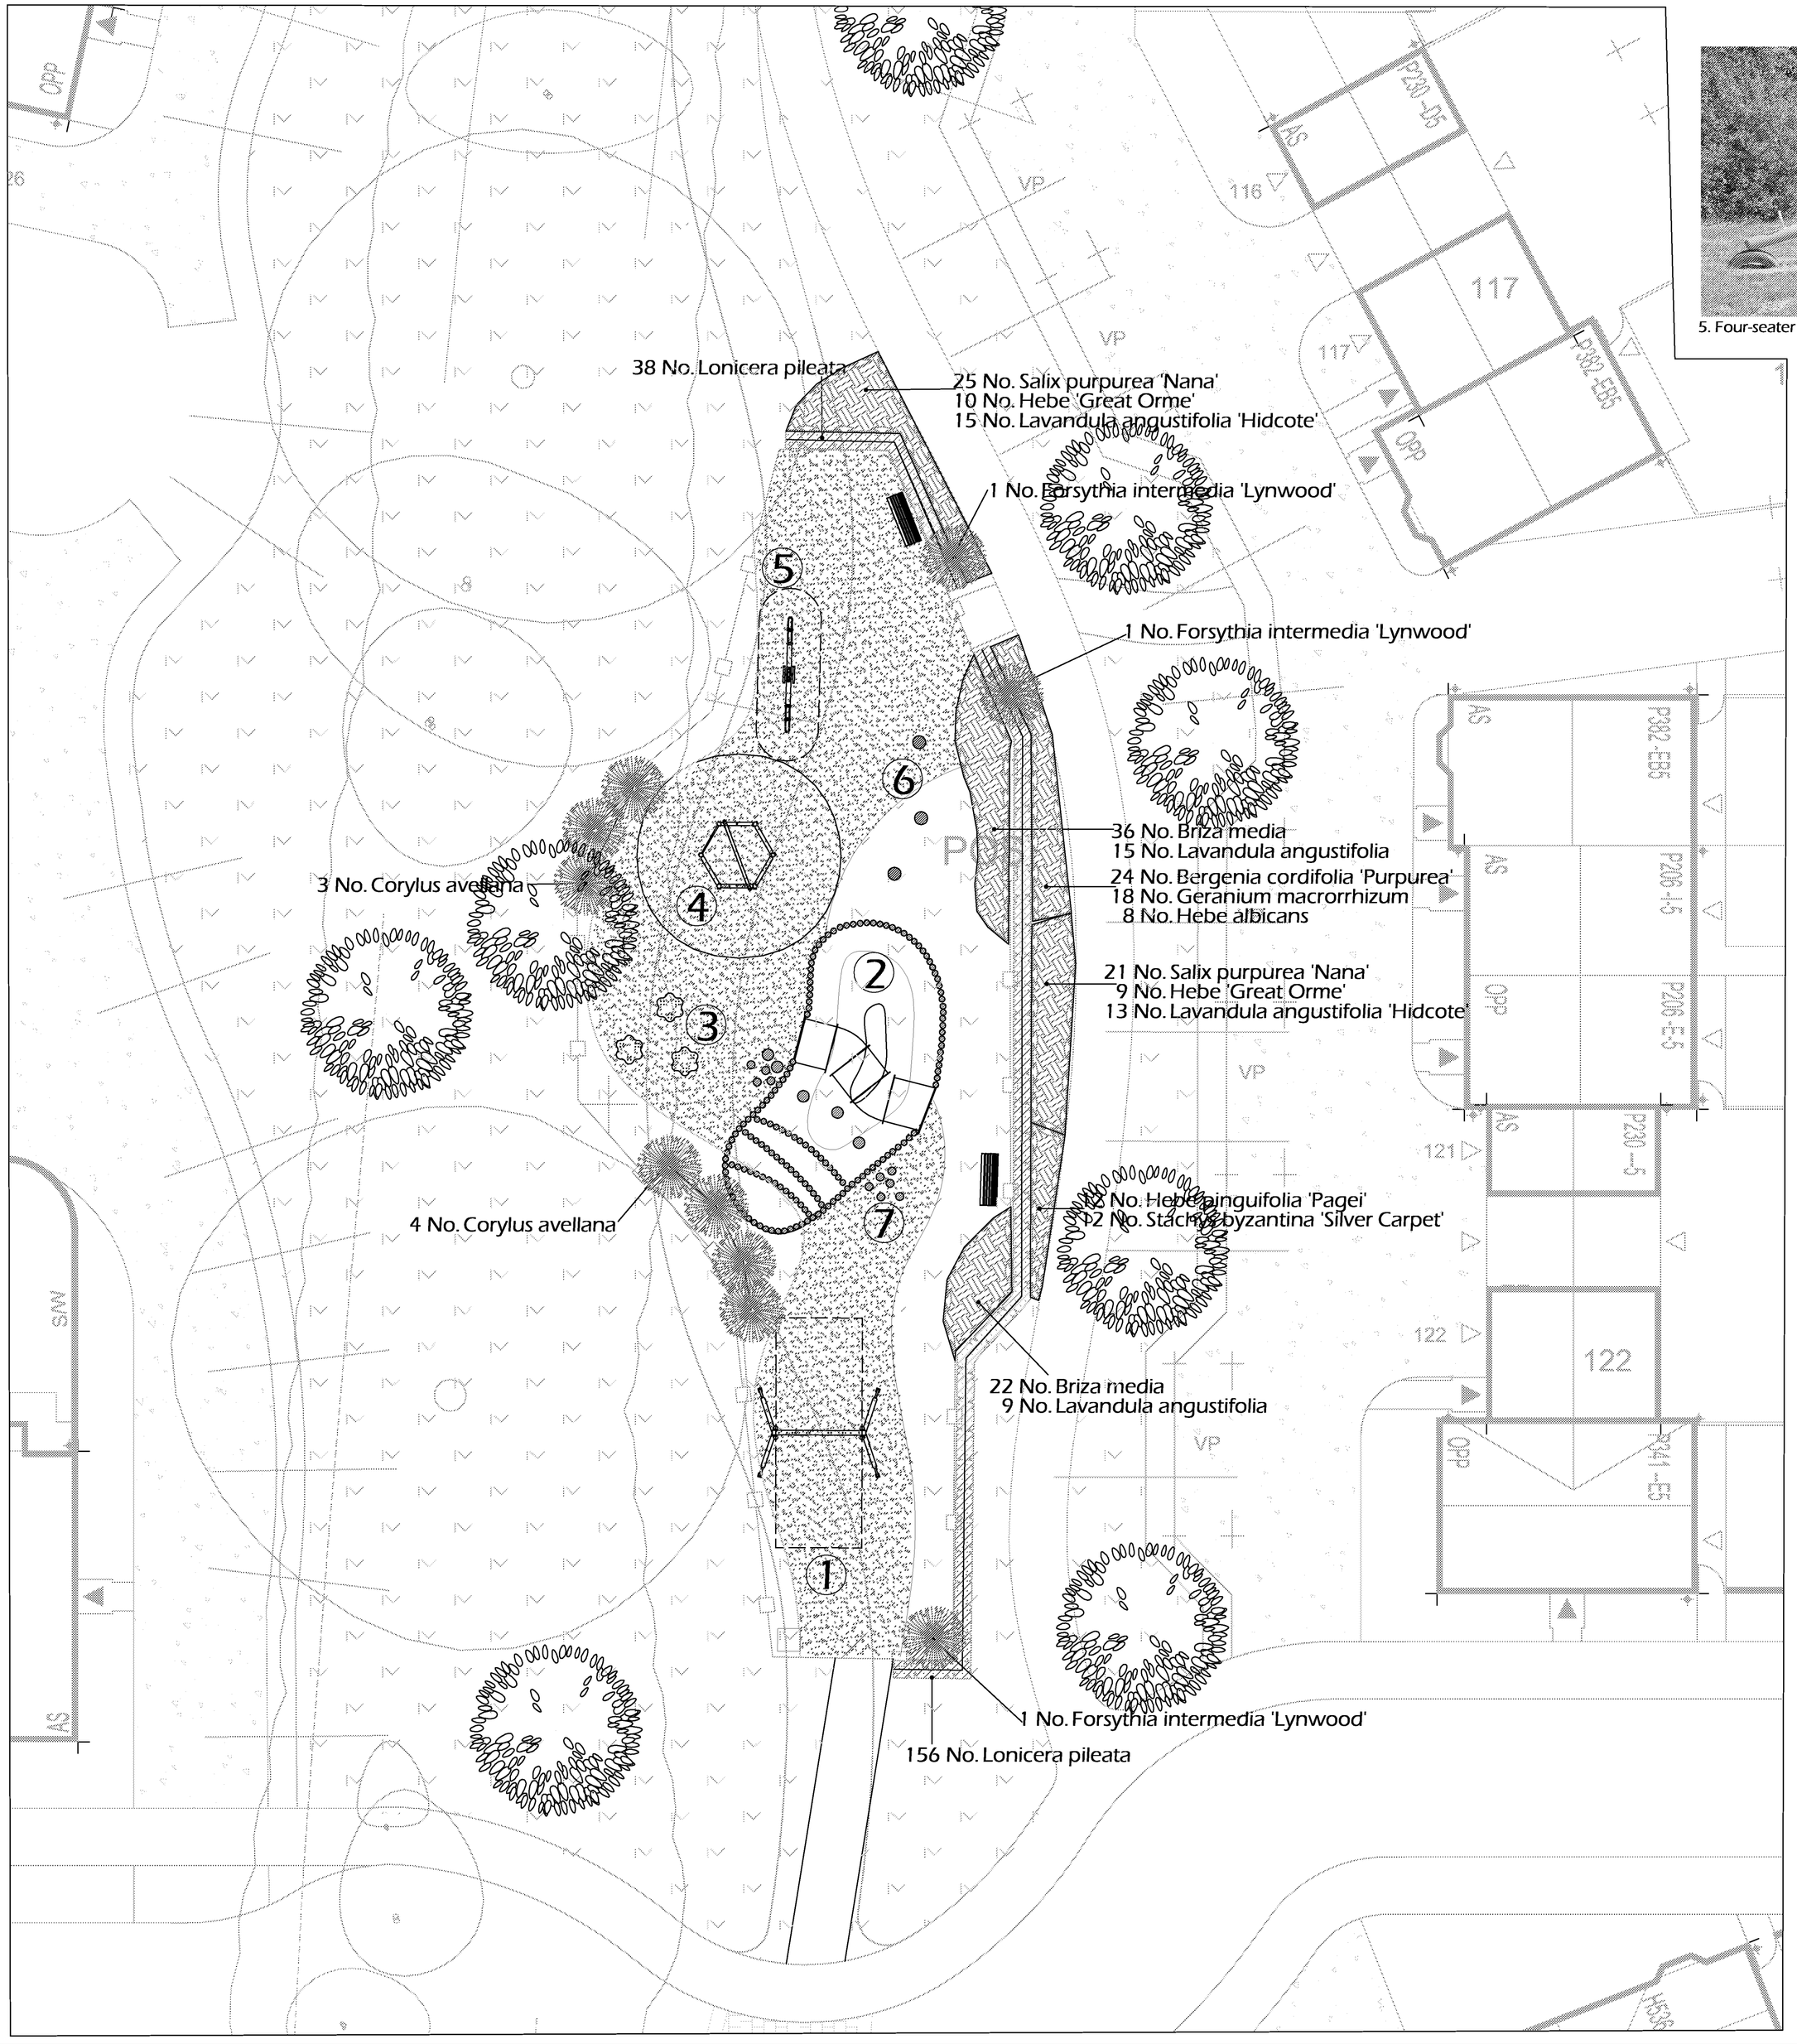


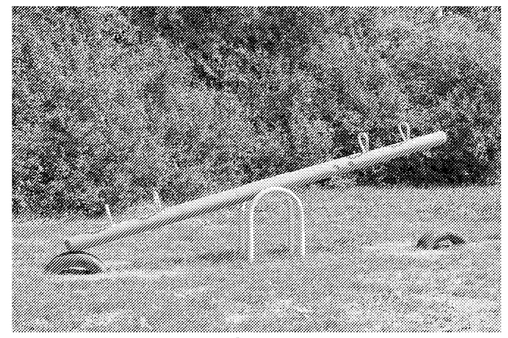

5. Four-seater seesaw by Eibe



6. Bouncing Mushroom by ILP

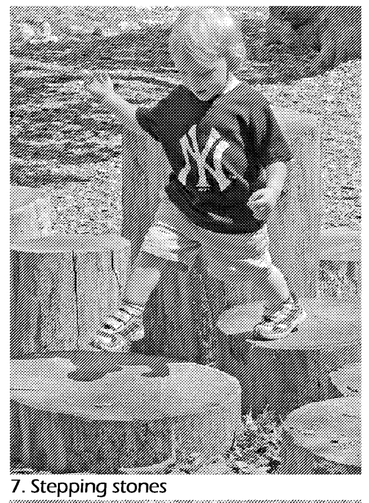

7. Stepping stones



Wildflower grassland



Sensory planting

SPECIFICATION
Forestry Commission Practice note 8.
All native species should be of local stock. Native trees and shrubs certified as British Native plant stock.
All planting stock should comply with the Horticultural Trade Association National Plant specification.
All planting preparation, handling, planting & maintenance should be in accordance with CPSE Code for Handling and Establishing plants.
All trees and shrubs to comply with BS 3936 Part 1 1992, planted to BS 4043:1989 and BS 4428:1989.
All works generally, to comply with the written Soft Landscape Specification.
Topsoil incorporated into planting beds to be gently mounded towards the centre of each bed to allow for settlement.
On completion of planting the whole area of the shrub bed shall be mulched with 75mm consolidated thickness of medium textured decorative grade natural pine bark having first been prepared in accordance with the specification.
Free standing hedges shall have a 3 strand galvanised wire and tanalised softwood timber post fence, to BS 1722 Part 3:1973, erected along a line between the two rows of hedge plants.
All existing trees and hedges to be protected in accordance with BS5837:2005 for the duration of the construction period.

Legend

- Proposed tree planting
- Proposed sensory planting suitable for play areas
- Proposed specimen planting
- Proposed *Lonicera pilsata* hedge to be maintained at 1m height
- Proposed close mown grass area
- Proposed wildflower grassland to be sown with a locally sourced 20% wildflower and 80% grass seed mix
- Proposed rubber grow-through grass tiles to be used as safety surfacing
- Proposed Kompan KPL201 bench and broxap Eco steel litter bin
- Proposed play mound with log walk edging
- Proposed Black Bowtop fencing 1.2m high with 2no self closing gates at 1.2m

Rev	Date	Details	Drawn

ACD
Ecology
Arboriculture
Landscape Architecture

ACD Landscape Architects & ACD Ecology
Redbourne Rail Business Centre, Grange Lane, Malmesbury, Wilts, SN16 0ES
Tel: 01666 825646 Fax: 01666 824654

ACD Arboriculture
Tanners, Lower Street, Haslemere, Surrey, GU27 2PE
Tel: 01483 425714 Fax: 01428 641090

ACD (Landscape Architects) Southampton
12 Southgate Street, Winchester, Hampshire, SO23 9EF
Tel: 01962 855604

www.acdlandscape.co.uk

Space to live
David Wilson Homes

scheme: Roundstone Lane, Angmering
client: Barratt David Wilson
drawing: Equipped Play Area Proposals
date: July 2012
scale: 1:125@A1
drawing no: BDW 17576 35
drawn: DKM checked: AW

Copyright of ACD Landscape Architects Ltd. All rights described in Chapter IV of the Copyright, Designs and Patents Act 1988 have been generally asserted: 2011. Copyright of this plan remains with ACD until all fees have been paid in full.