Appendix 6

Proposed Site Layout Plan

Highway Access Plan

the civil engineering practice

A280

2.4 x 43m visibility splay

2.4 x 43m visibility splay

Roundstone Lane

Found Plate

Path (um)

N

-10m 0 10 20 30 40 50m

Scale 1:1250

Title: Proposed Site Layout

SCALE: 1:1250 @ A3

DRG No: 6a

the civil engineering practice

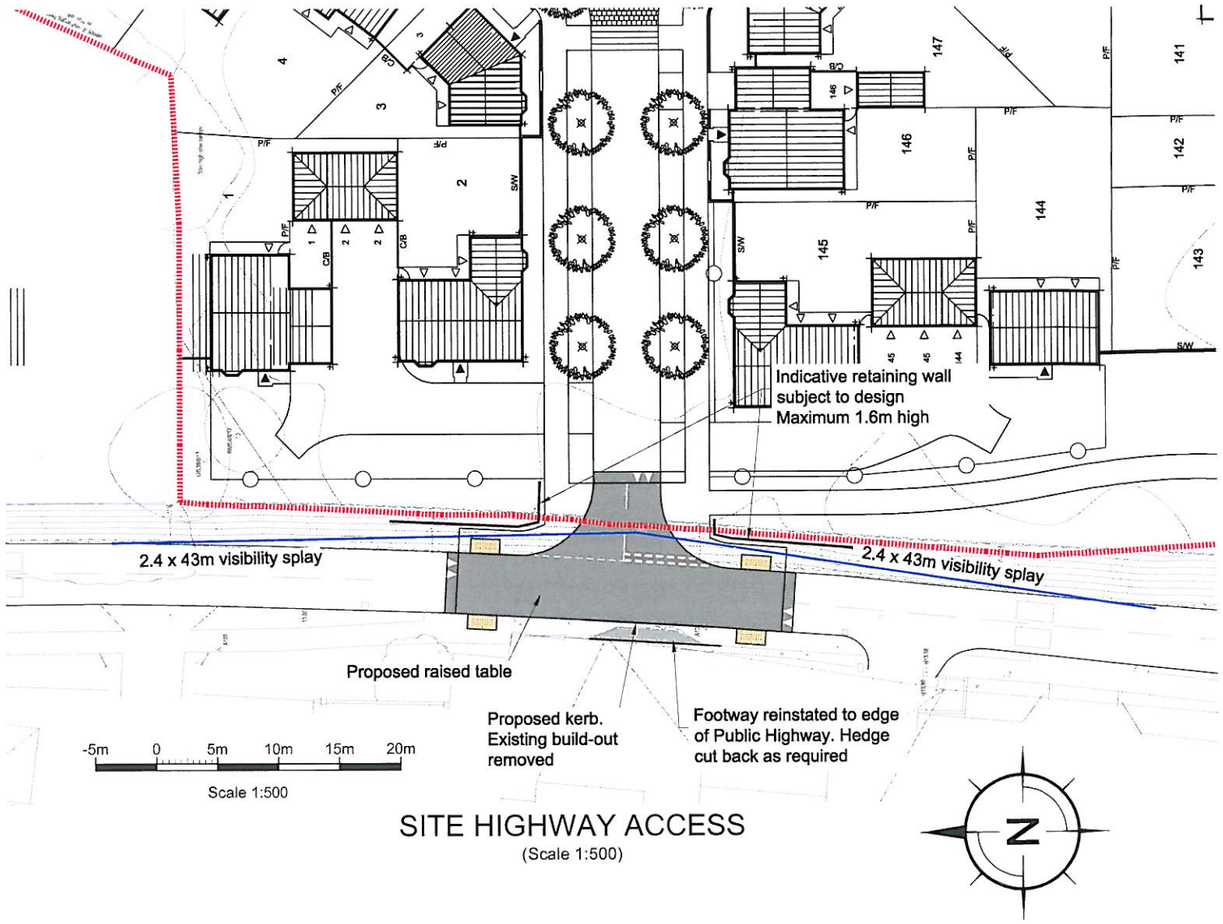

SITE HIGHWAY ACCESS
(Scale 1:500)

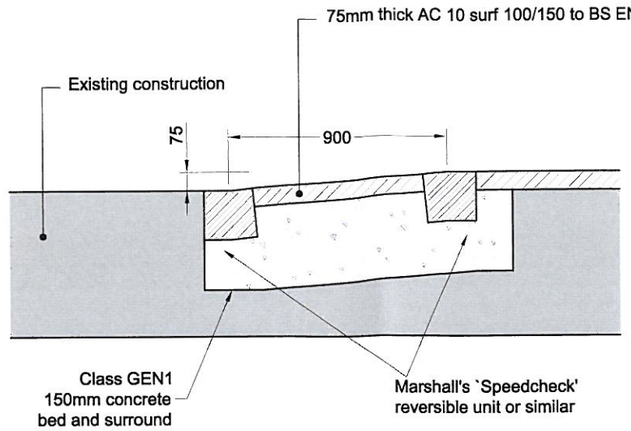

TYPICAL RAISED TABLE SLOPE DETAIL
(Scale 1:25)

Looking southeast at access location

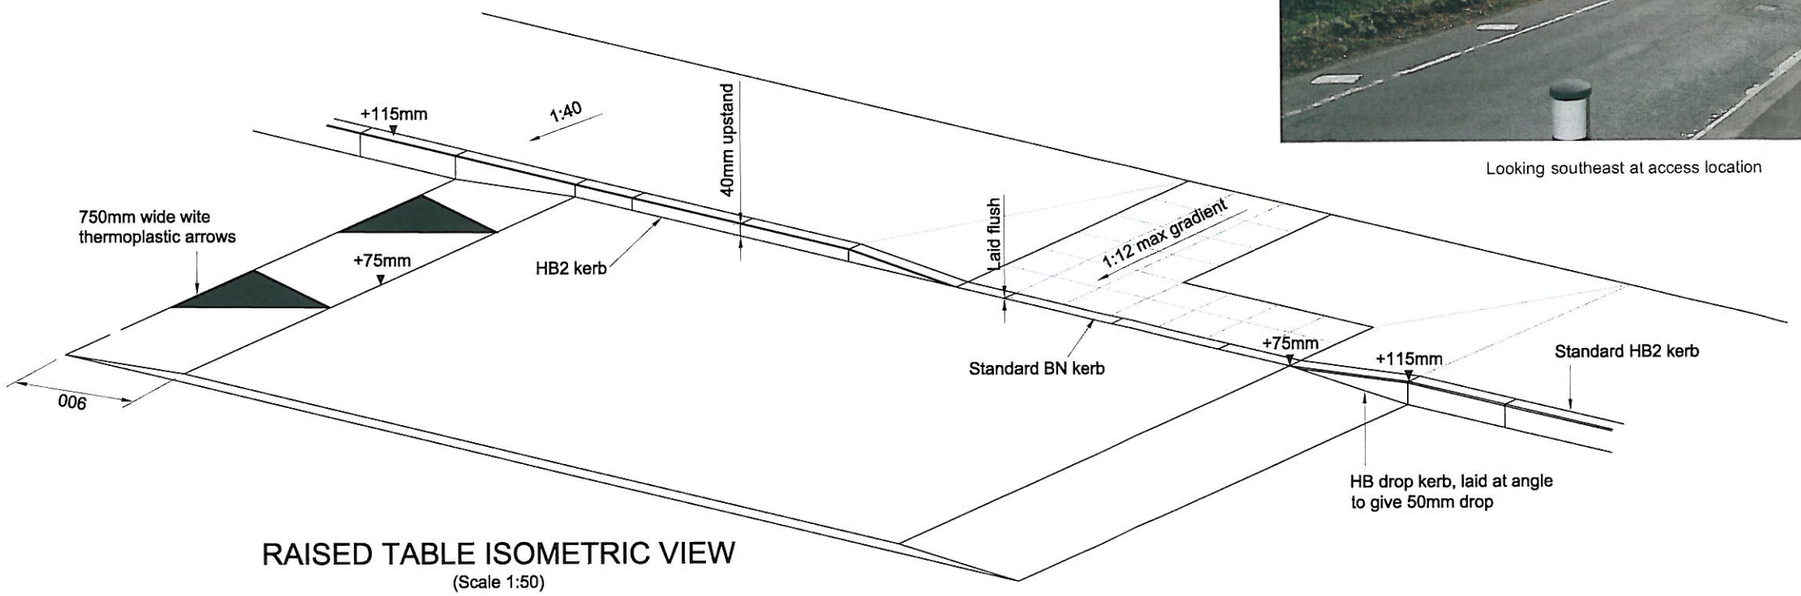

RAISED TABLE ISOMETRIC VIEW
(Scale 1:50)

TITLE: Highway Access Plan

SCALE: As Shown @ A3 | DRG No: 6b