


SECTION A:A

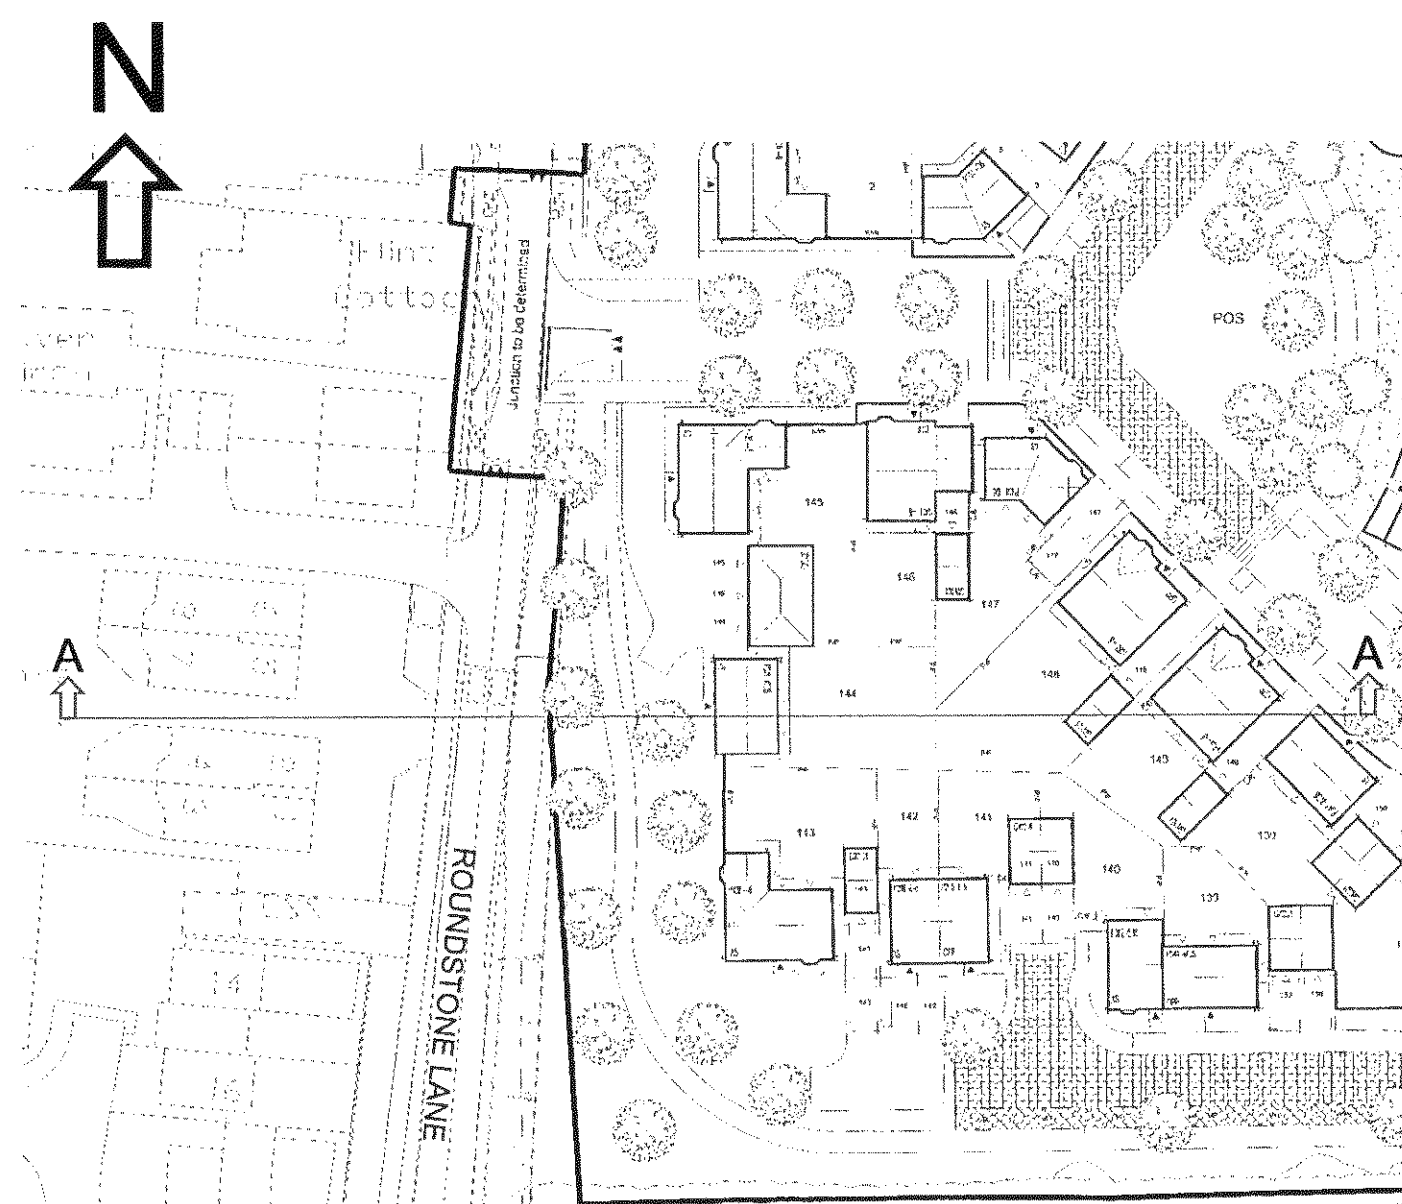

Revision:



Barratt Developments plc
Forest Business Park
Cartwright Way
Bardon Hill
Leicestershire
LE67 1UB
telephone 01530 276276

Project

Angmering
Land off Roundstone Lane
Angmering

Drawing Title

Cross Sections drawing

Scale *

1:200 @ A2

Date

08/10/12

Drawn

SW

Drawing Ref

ST-02-24

Dave Wilson Homes



* When printing to scale, please ensure that your printer settings are set to Page Scaling = None. Do not allow any 'fit to page' settings as this will alter the scale of the drawing. You can use the scale bar or grid to check the printed drawing.