

Planning and Development Services
Arun Civic Centre
Maltravers Road
Littlehampton
West Sussex
BN17 5LF

Atkins Limited
Anglo St James House
39A Southgate Street
Winchester
Hampshire SO23 9EH

Telephone +44 (0)1962 858688
Fax +44 (0)1962 810296

winchester.enquiries@atkinsglobal.com
www.atkinsglobal.com

Your Ref: A/82/12/

Our Ref: PLAN-001510

29/10/2012

Proposal: Residential development comprising 150 no. dwellings including 30% affordable with access, landscaping, open space & associated works (this application is a Departure from the Development Plan).

**Site: Land to east of Roundstone Lane Angmering BN164AL.
A/82/12/**

Dear Sir,

Thank you for your letter of 11/10/2012.

Please find attached a plan of the water main records showing the approximate position of a public water trunk main crossing the site. The exact position of the public water main must be determined on site by the applicant before the layout of the proposed development is finalised.

All existing infrastructure, including protective coatings and cathodic protection, should be protected during the course of construction works. No excavation, mounding or tree planting should be carried out within 3 metres of the public water main without consent from Southern Water.

For further advice, the applicant is advised to contact, Atkins Ltd, Anglo St James House, 39A Southgate Street, Winchester, SO23 9EH (Tel 01962 858688), or www.southernwater.co.uk

However, due to changes in legislation that came in to force on 1st October 2011 regarding the future ownership of sewers it is possible that a sewer now deemed to be public could be crossing the above property. Therefore, should any sewer be found during construction

works, an investigation of the sewer will be required to ascertain its condition, the number of properties served, and potential means of access before any further works commence on site.

The applicant is advised to discuss the matter further with Atkins Ltd, Anglo St James House, 39A Southgate Street, Winchester, SO23 9EH (Tel 01962 858688).

Our initial investigations indicate that Southern Water can provide foul sewage disposal to service the proposed development at manhole reference no. TQ07043301 where capacity is available. Southern Water requires a formal application for a connection to the public sewer to be made by the applicant or developer.


We request that should this application receive planning approval, the following informative is attached to the consent:

"A formal application for connection to the public sewerage system is required in order to service this development, please contact Atkins Ltd, Anglo St James House, 39A Southgate Street, Winchester, SO23 9EH (Tel 01962 858688), or www.southernwater.co.uk"

Under current legislation and guidance SUDS rely upon facilities which are not adoptable by sewerage undertakers. Therefore, the applicant will need to ensure that arrangements exist for the long term maintenance of the SUDS facilities. It is critical that the effectiveness of these systems is maintained in perpetuity. Good management will avoid flooding from the proposed surface water system, which may result in the inundation of the foul sewerage system. Thus, where a SUDS scheme is to be implemented, the drainage details submitted to the Local Planning Authority should:

- Specify the responsibilities of each party for the implementation of the SUDS scheme
- Specify a timetable for implementation
- Provide a management and maintenance plan for the lifetime of the development.


This should include the arrangements for adoption by any public authority or statutory undertaker and any other arrangements to secure the operation of the scheme throughout its lifetime.

 

1

1

SOUTHERN WATER

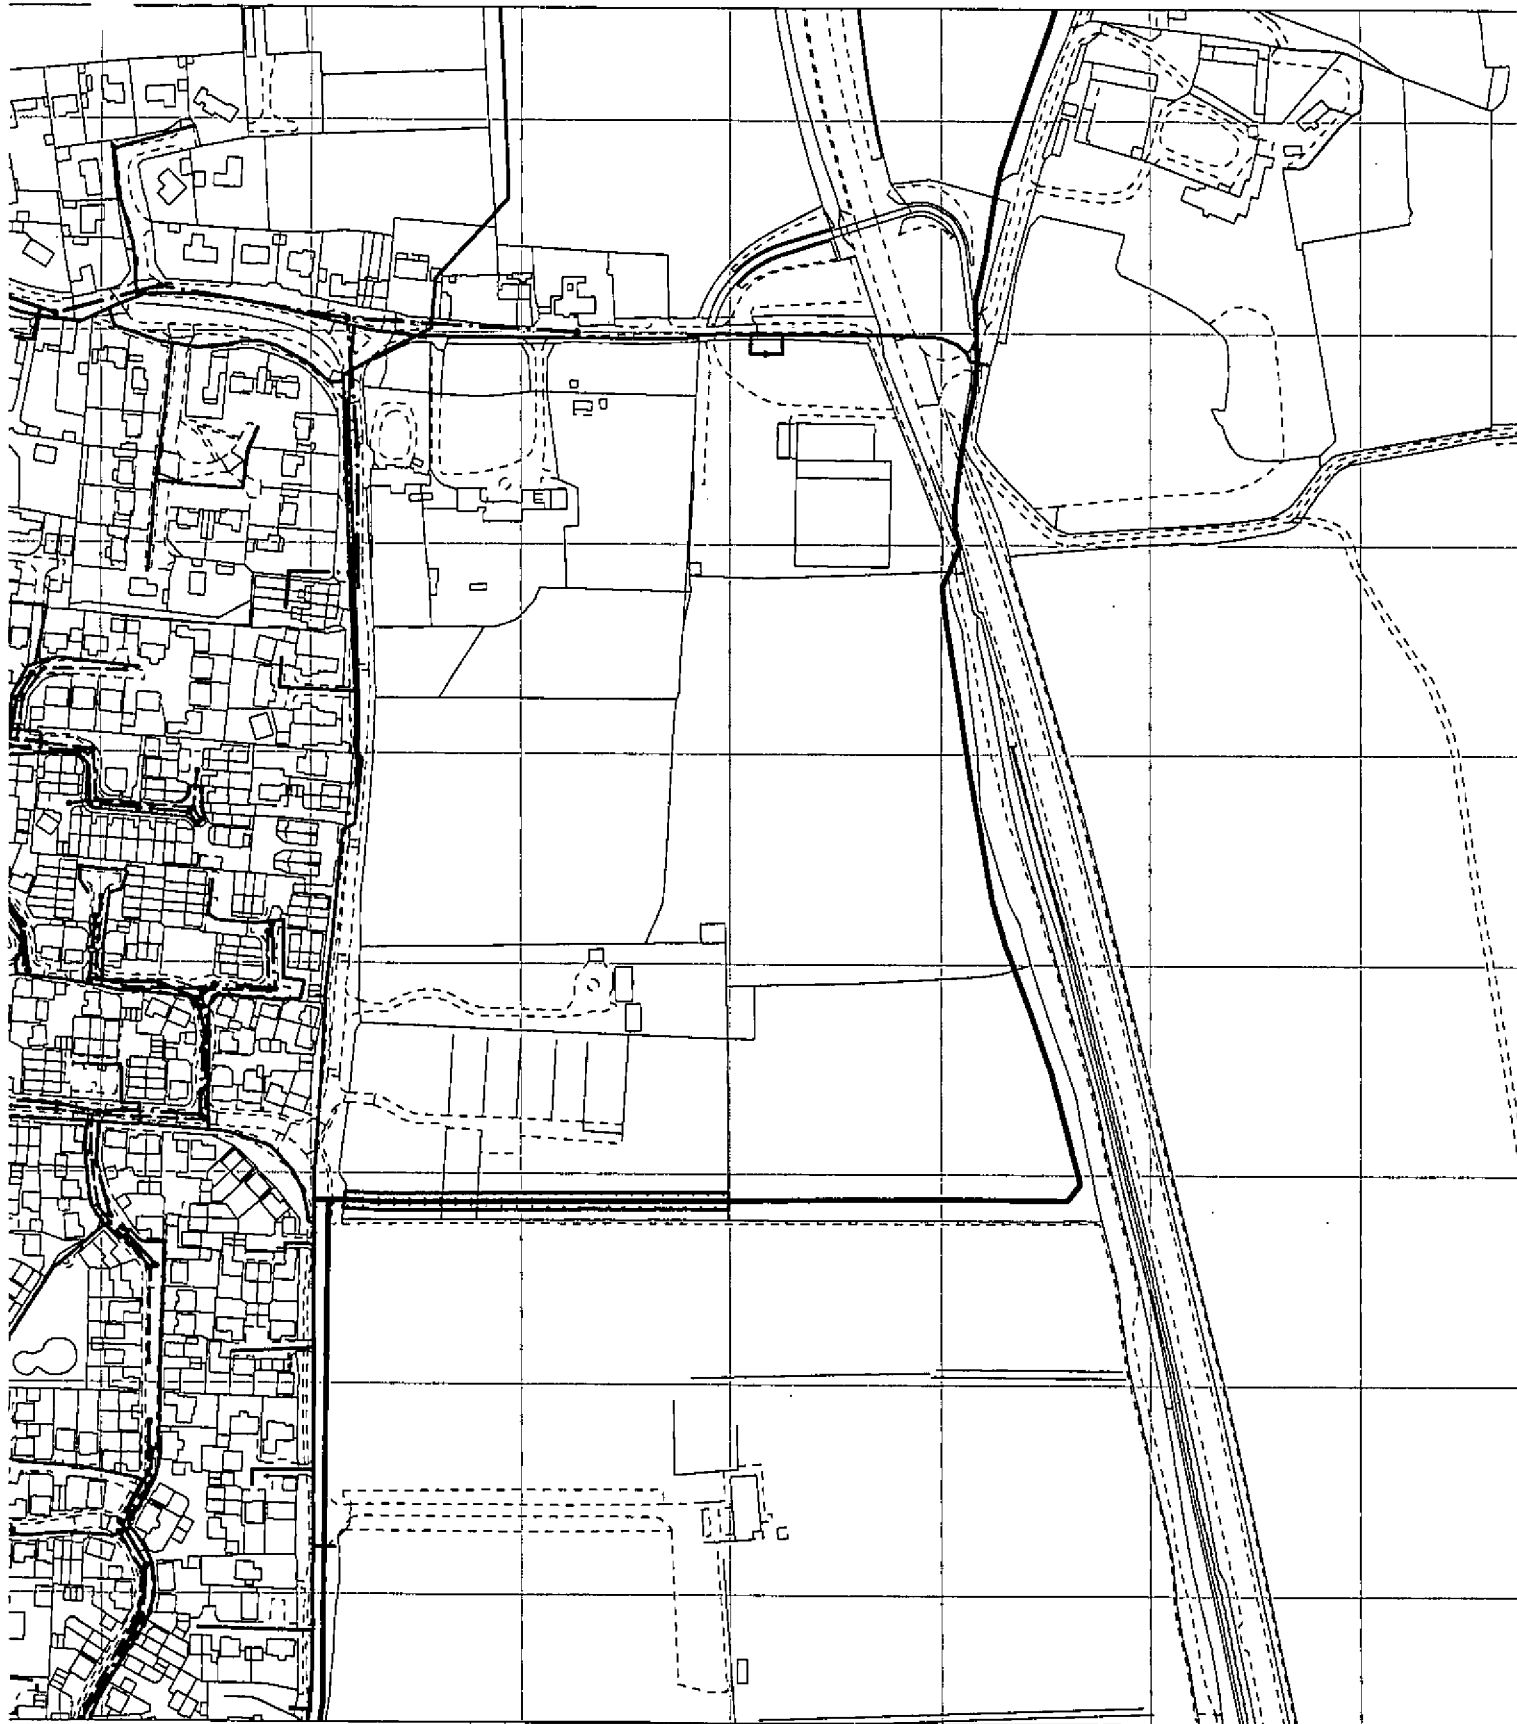

The positions of pipes shown on this plan are believed to be correct, but Southern Water Services Ltd accept no responsibility in the event of inaccuracy. The actual positions should be determined on site.

Based upon Ordnance Survey Digital Data with the permission of the controller of H.M.S.O. Crown Copyright Reserved Licence No. WU 298530

O.S. REF: TQ0703NE

Scale: 1:3600

Screen Print

WARNING: BAC pipes are constructed of Bonded Asbestos Cement

WARNING: Unknown (UNK) materials may include Bonded Asbestos Cement



Printed By: banuh

Date: 26-10-2012

Southern Water MapGuide Browser

Requested By:

