


 


Appendix 2
Roundstone Lane Roundabout Plan
and Photographs

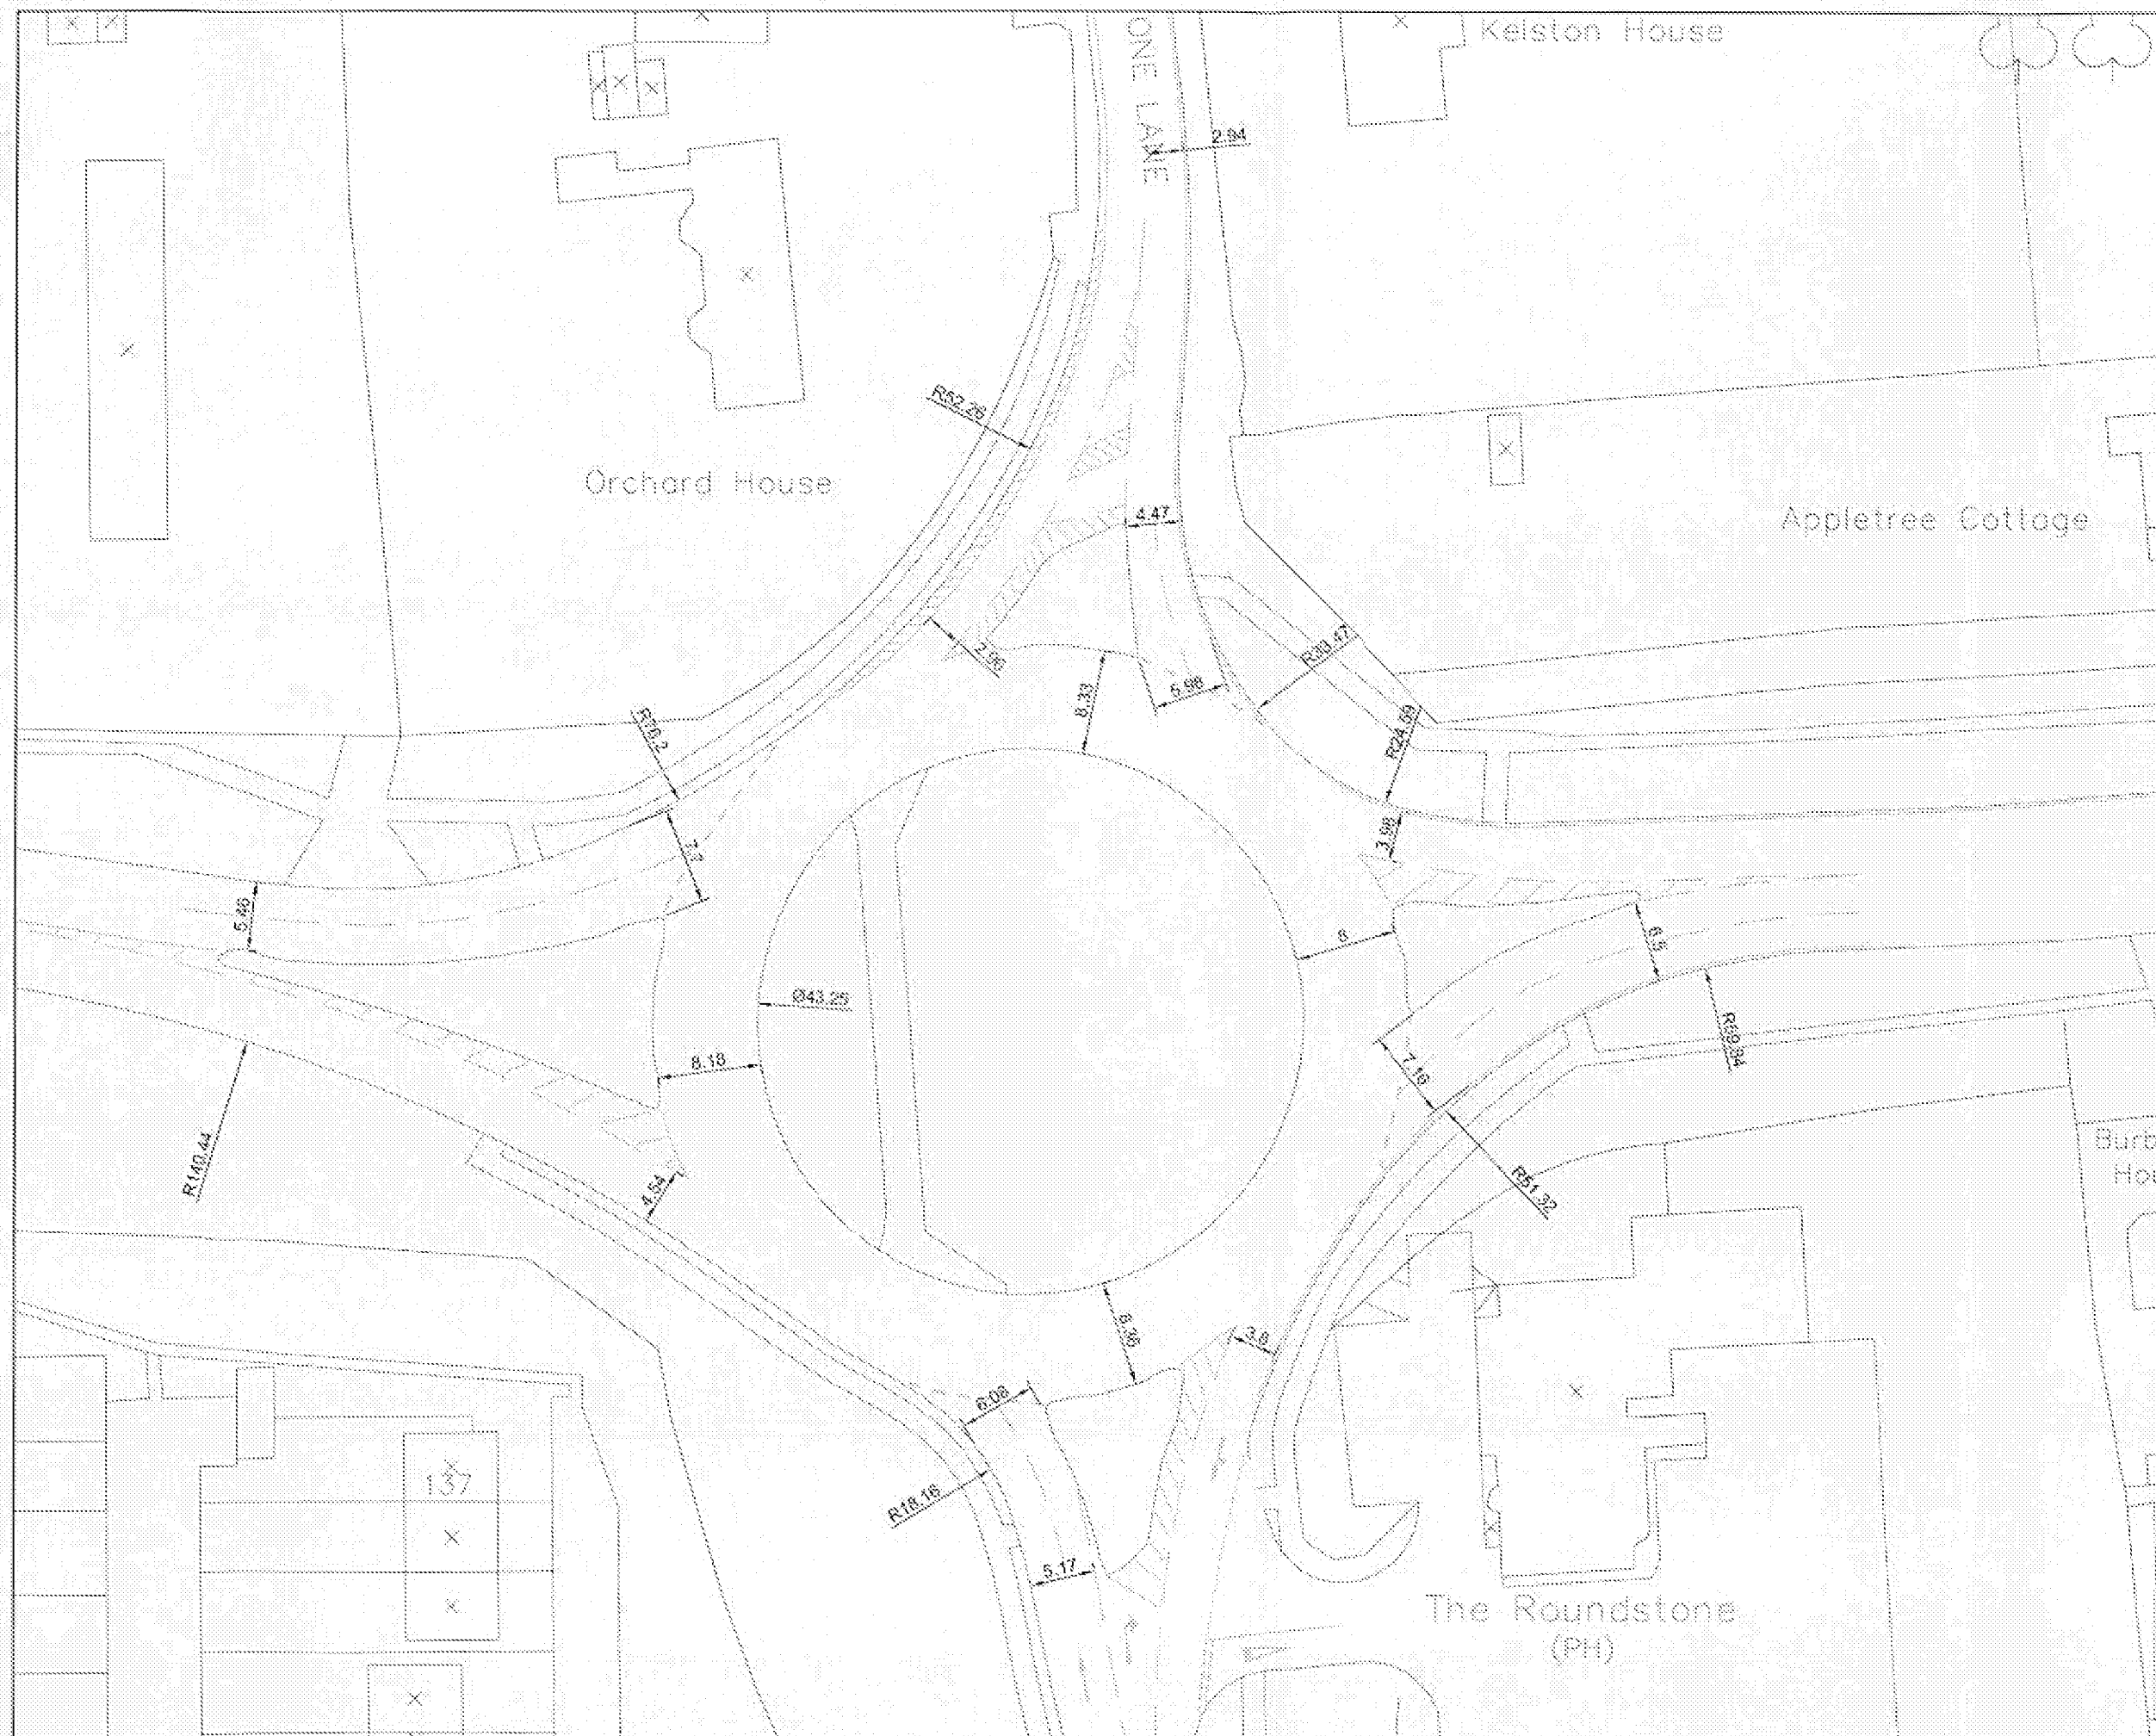

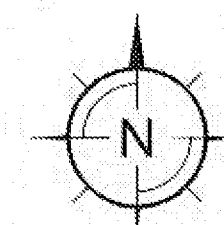

REV	DATE	BY	PROJECT NO.	CHK
Project Status			PRELIMINARY	
11 Tongren Building George Street Birmingham B3 4 1RA Tel: 0121 333 1111 Fax: 0121 333 1112 email: design@tdc.co.uk				
Barrett David Wilson Southampton				
Roundstone Lane Angmering				
Roundstone Lane Roundabout Existing Layout				
Drawn A Davies	Date Nov 2013	Project No. 22067		
Checked A French	Sheet No. 110	Scale 1:1250 @ A3		

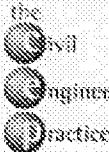





Appendix 3

Site Access Junction PICADY Output