



Appendix 1
Junction Dimensions Drawings

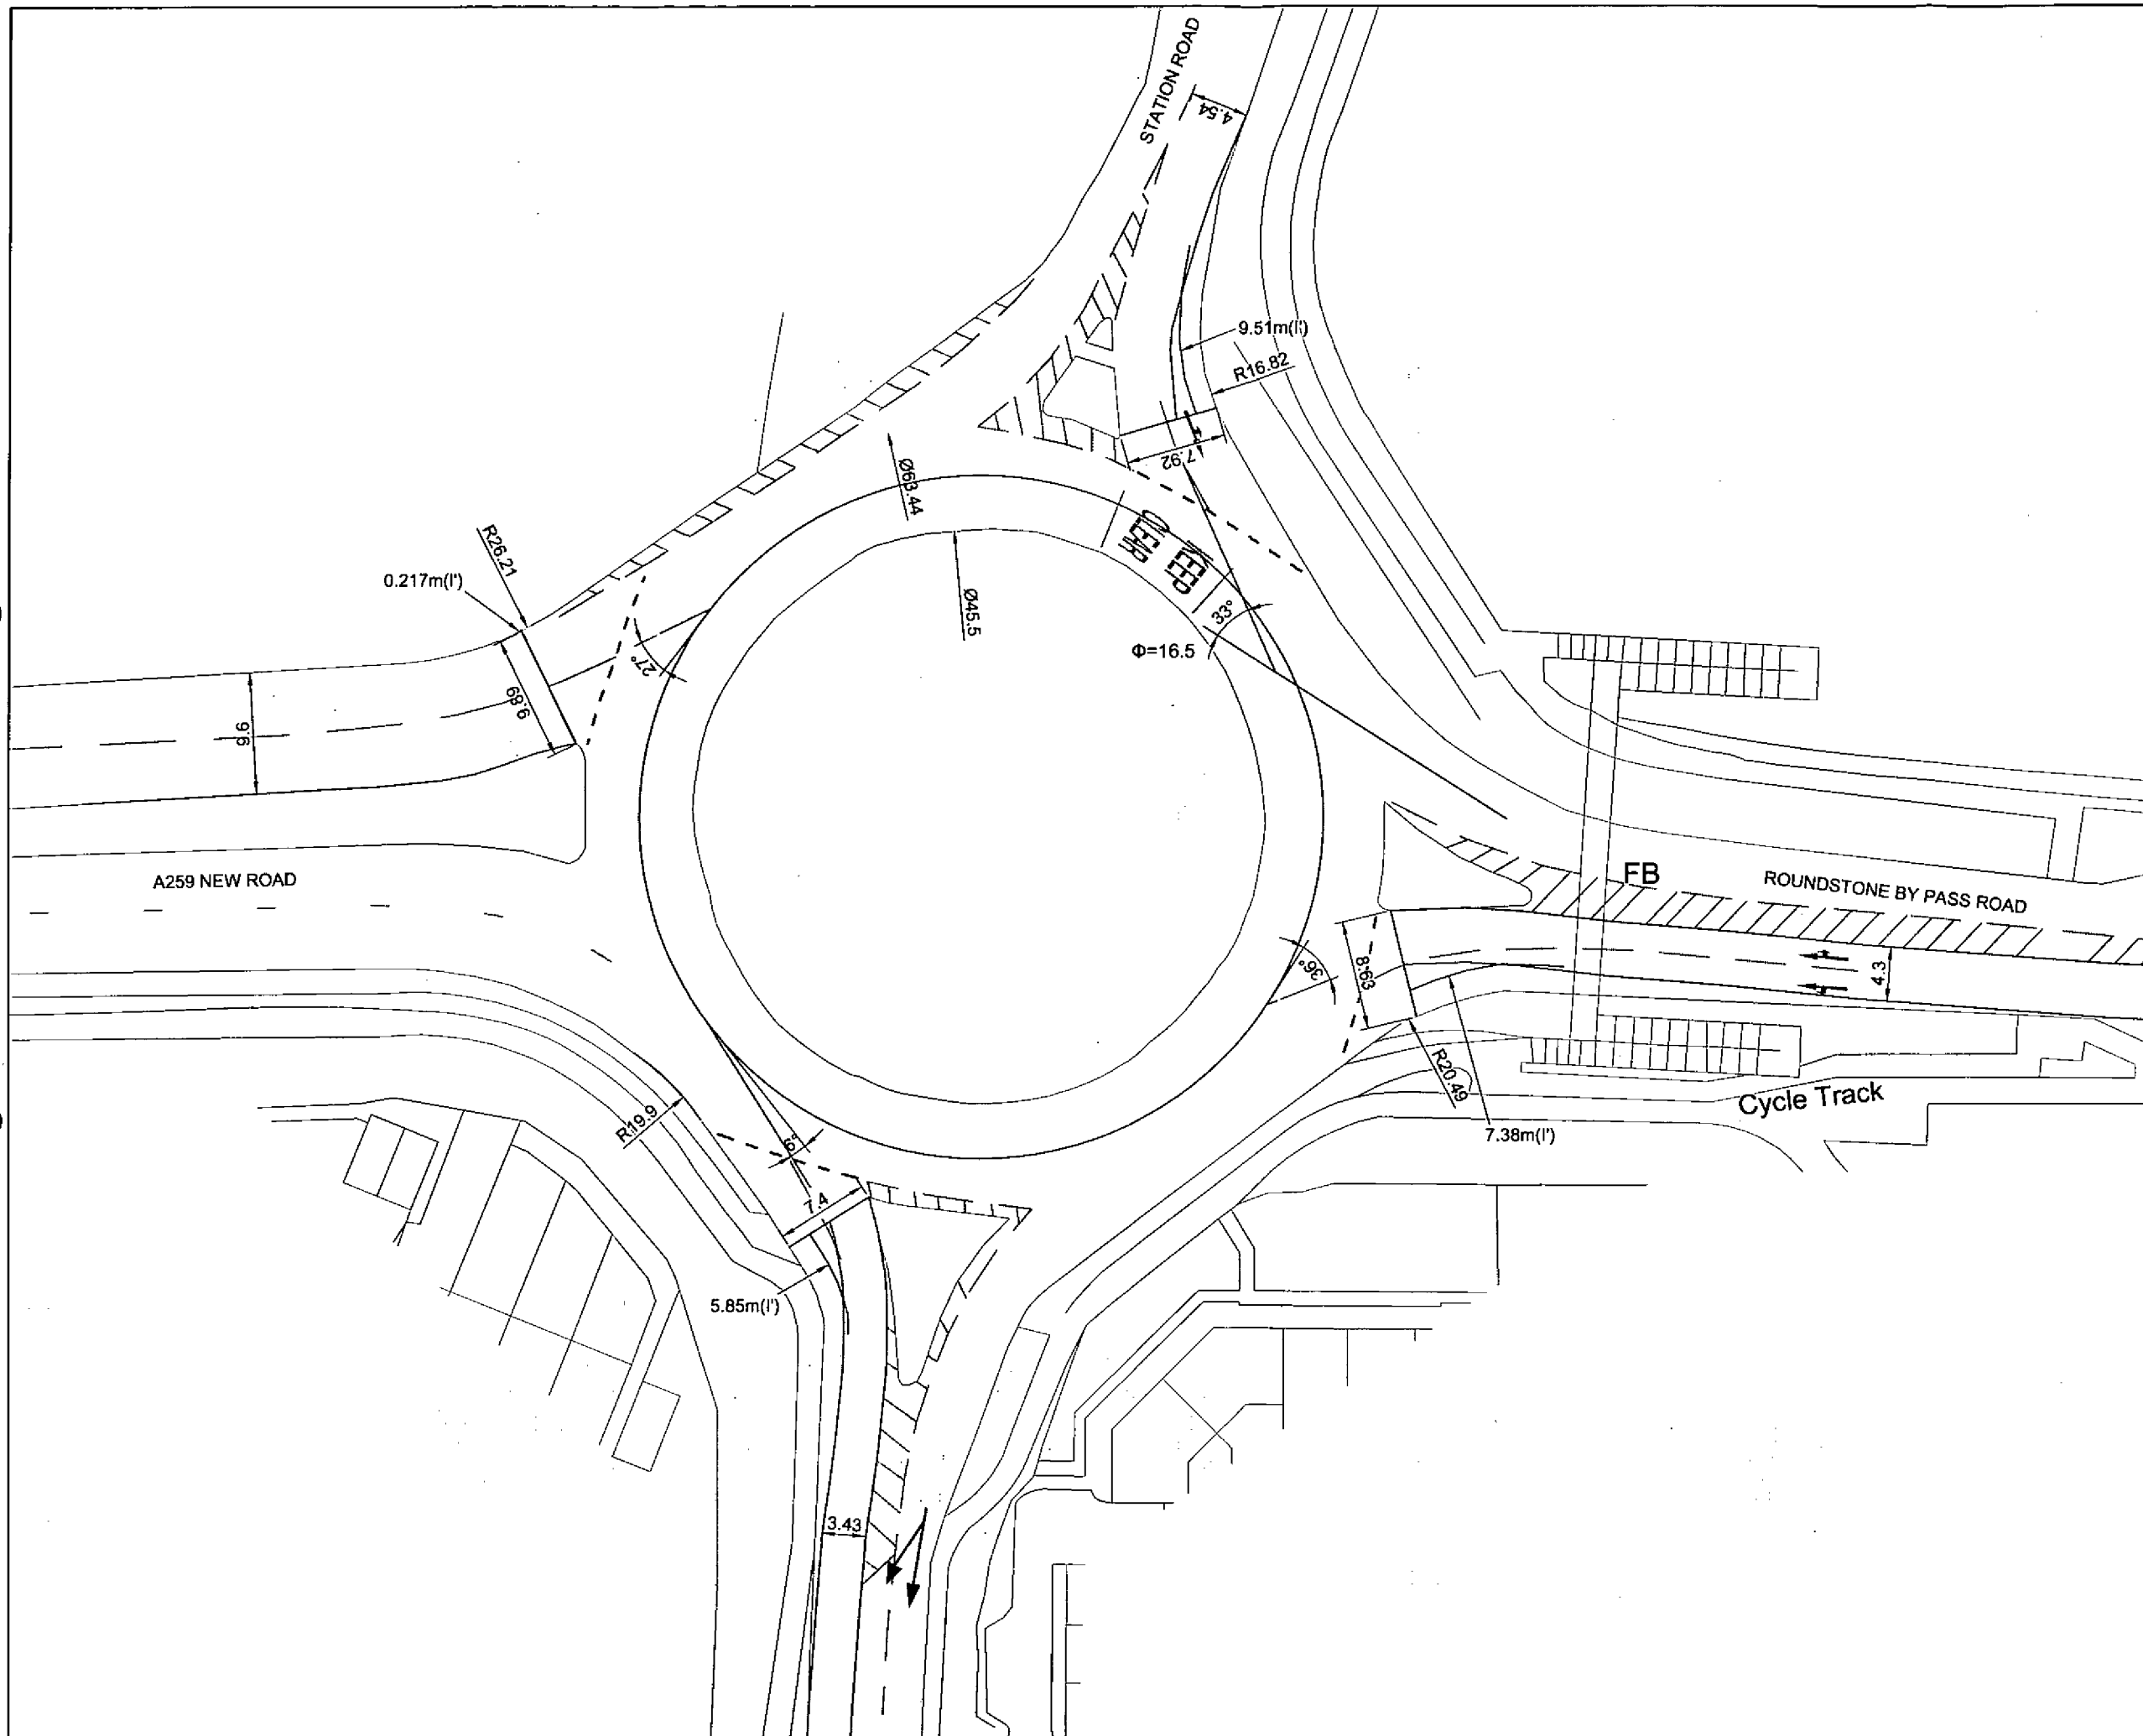

NOTES

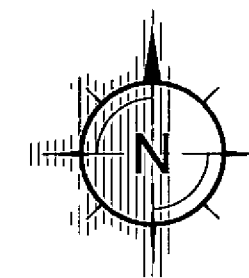

REV	DATE	INT	DESCRIPTION	CHK
Issue Status				

PRELIMINARY

11 Tungsten Building
George Street
Fishergate
Sussex
BN41 1RA
Tel: 01273 424424
Fax: 01273 424425
email: design@civil.co.uk




CLIENT: Barratt David Wilson Southampton

PROJECT: Roundstone Lane Angmering


TITLE: Station Road Roundabout Existing Layout

DRAWN	DATE	PROJECT NO.
A Davies	Dec 2012	22067
ENGINEER	CHECKED	REV.
A French		
SCALE	1:500 @ A3	

112

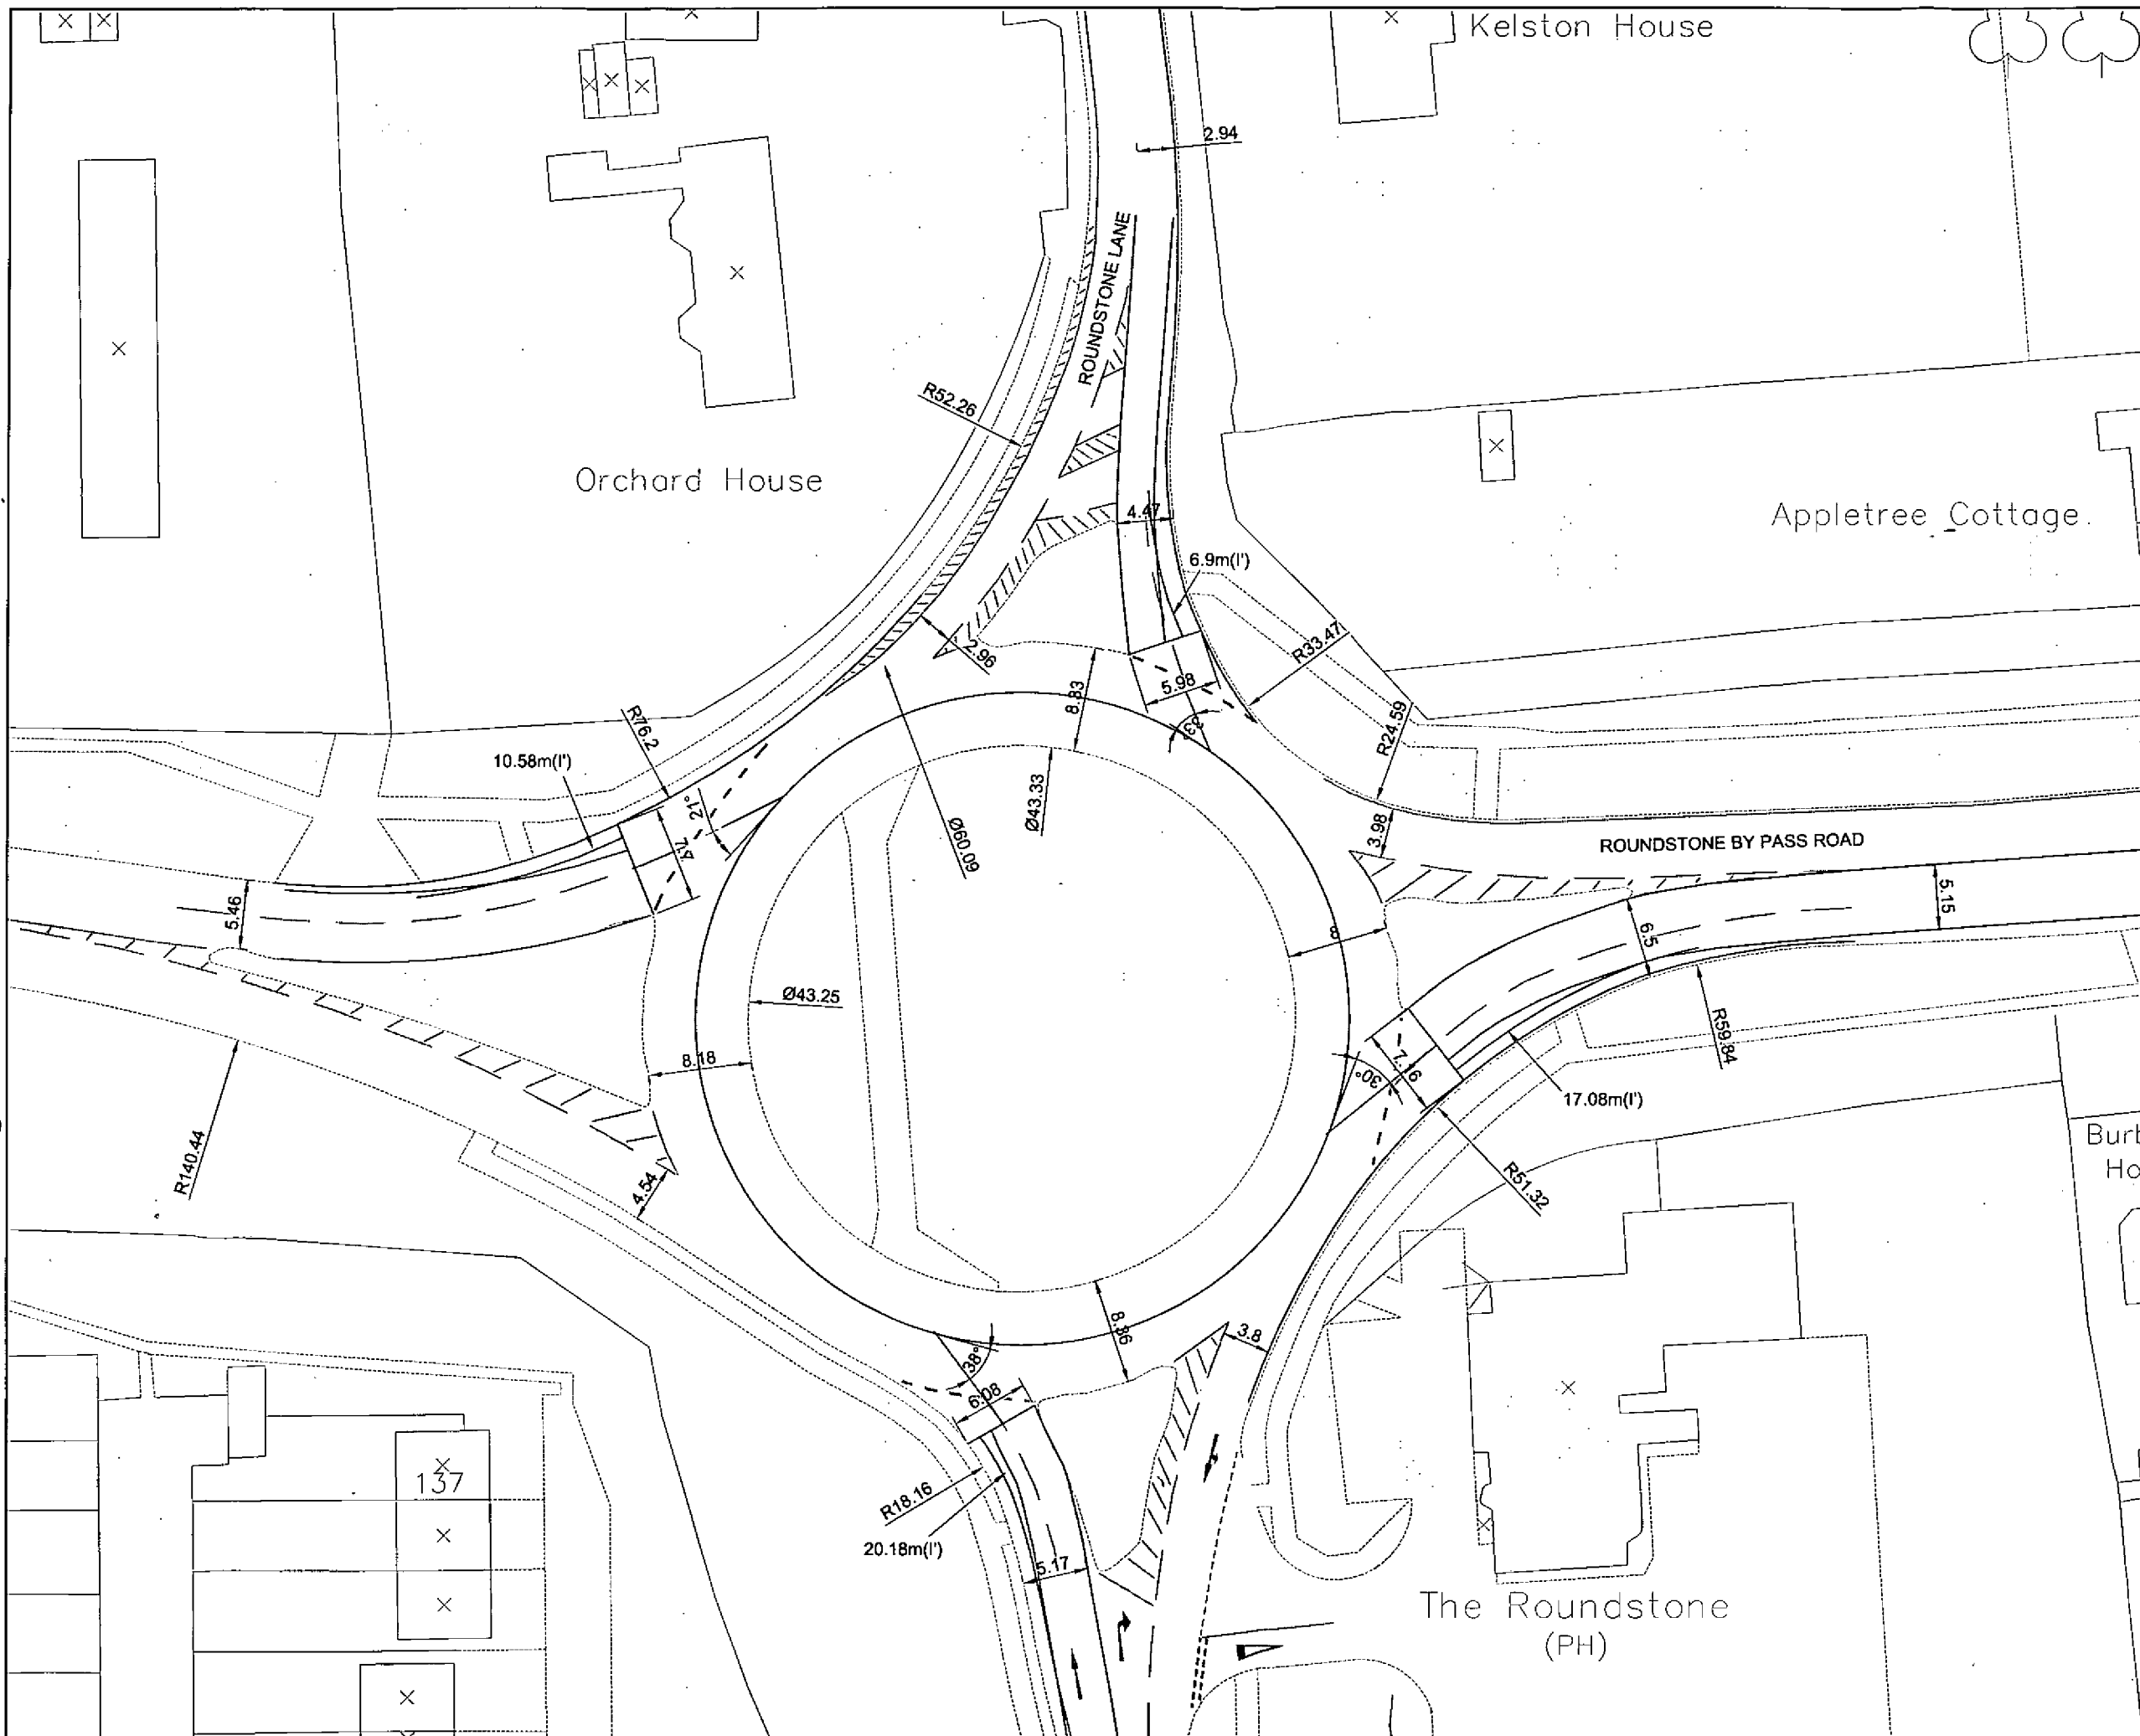


NOTES

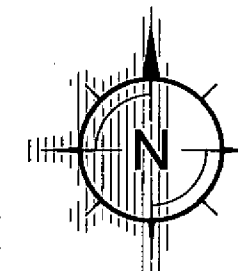

REV	DATE	BY	DESCRIPTION	CHK
Issue Status				
PRELIMINARY				

Issue Status

11 Tungsten Building
George Street
Fishergate
Sussex
BN41 1RA
Tel: 01273 424424
Fax: 01273 424425
email: design@civil.co.uk

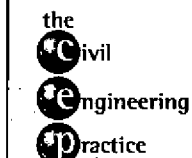

CLIENT
Barratt David Wilson Southampton

PROJECT
Roundstone Lane
Angmering


TITLE
Roundstone Lane Roundabout
Existing Layout

DRAWN	DATE	PROJECT NO.
A Davies	Dec 2012	22067


ENGINEER	CHECKED	DATE	REV
A French			

SCALE
1:500 @ A3

113

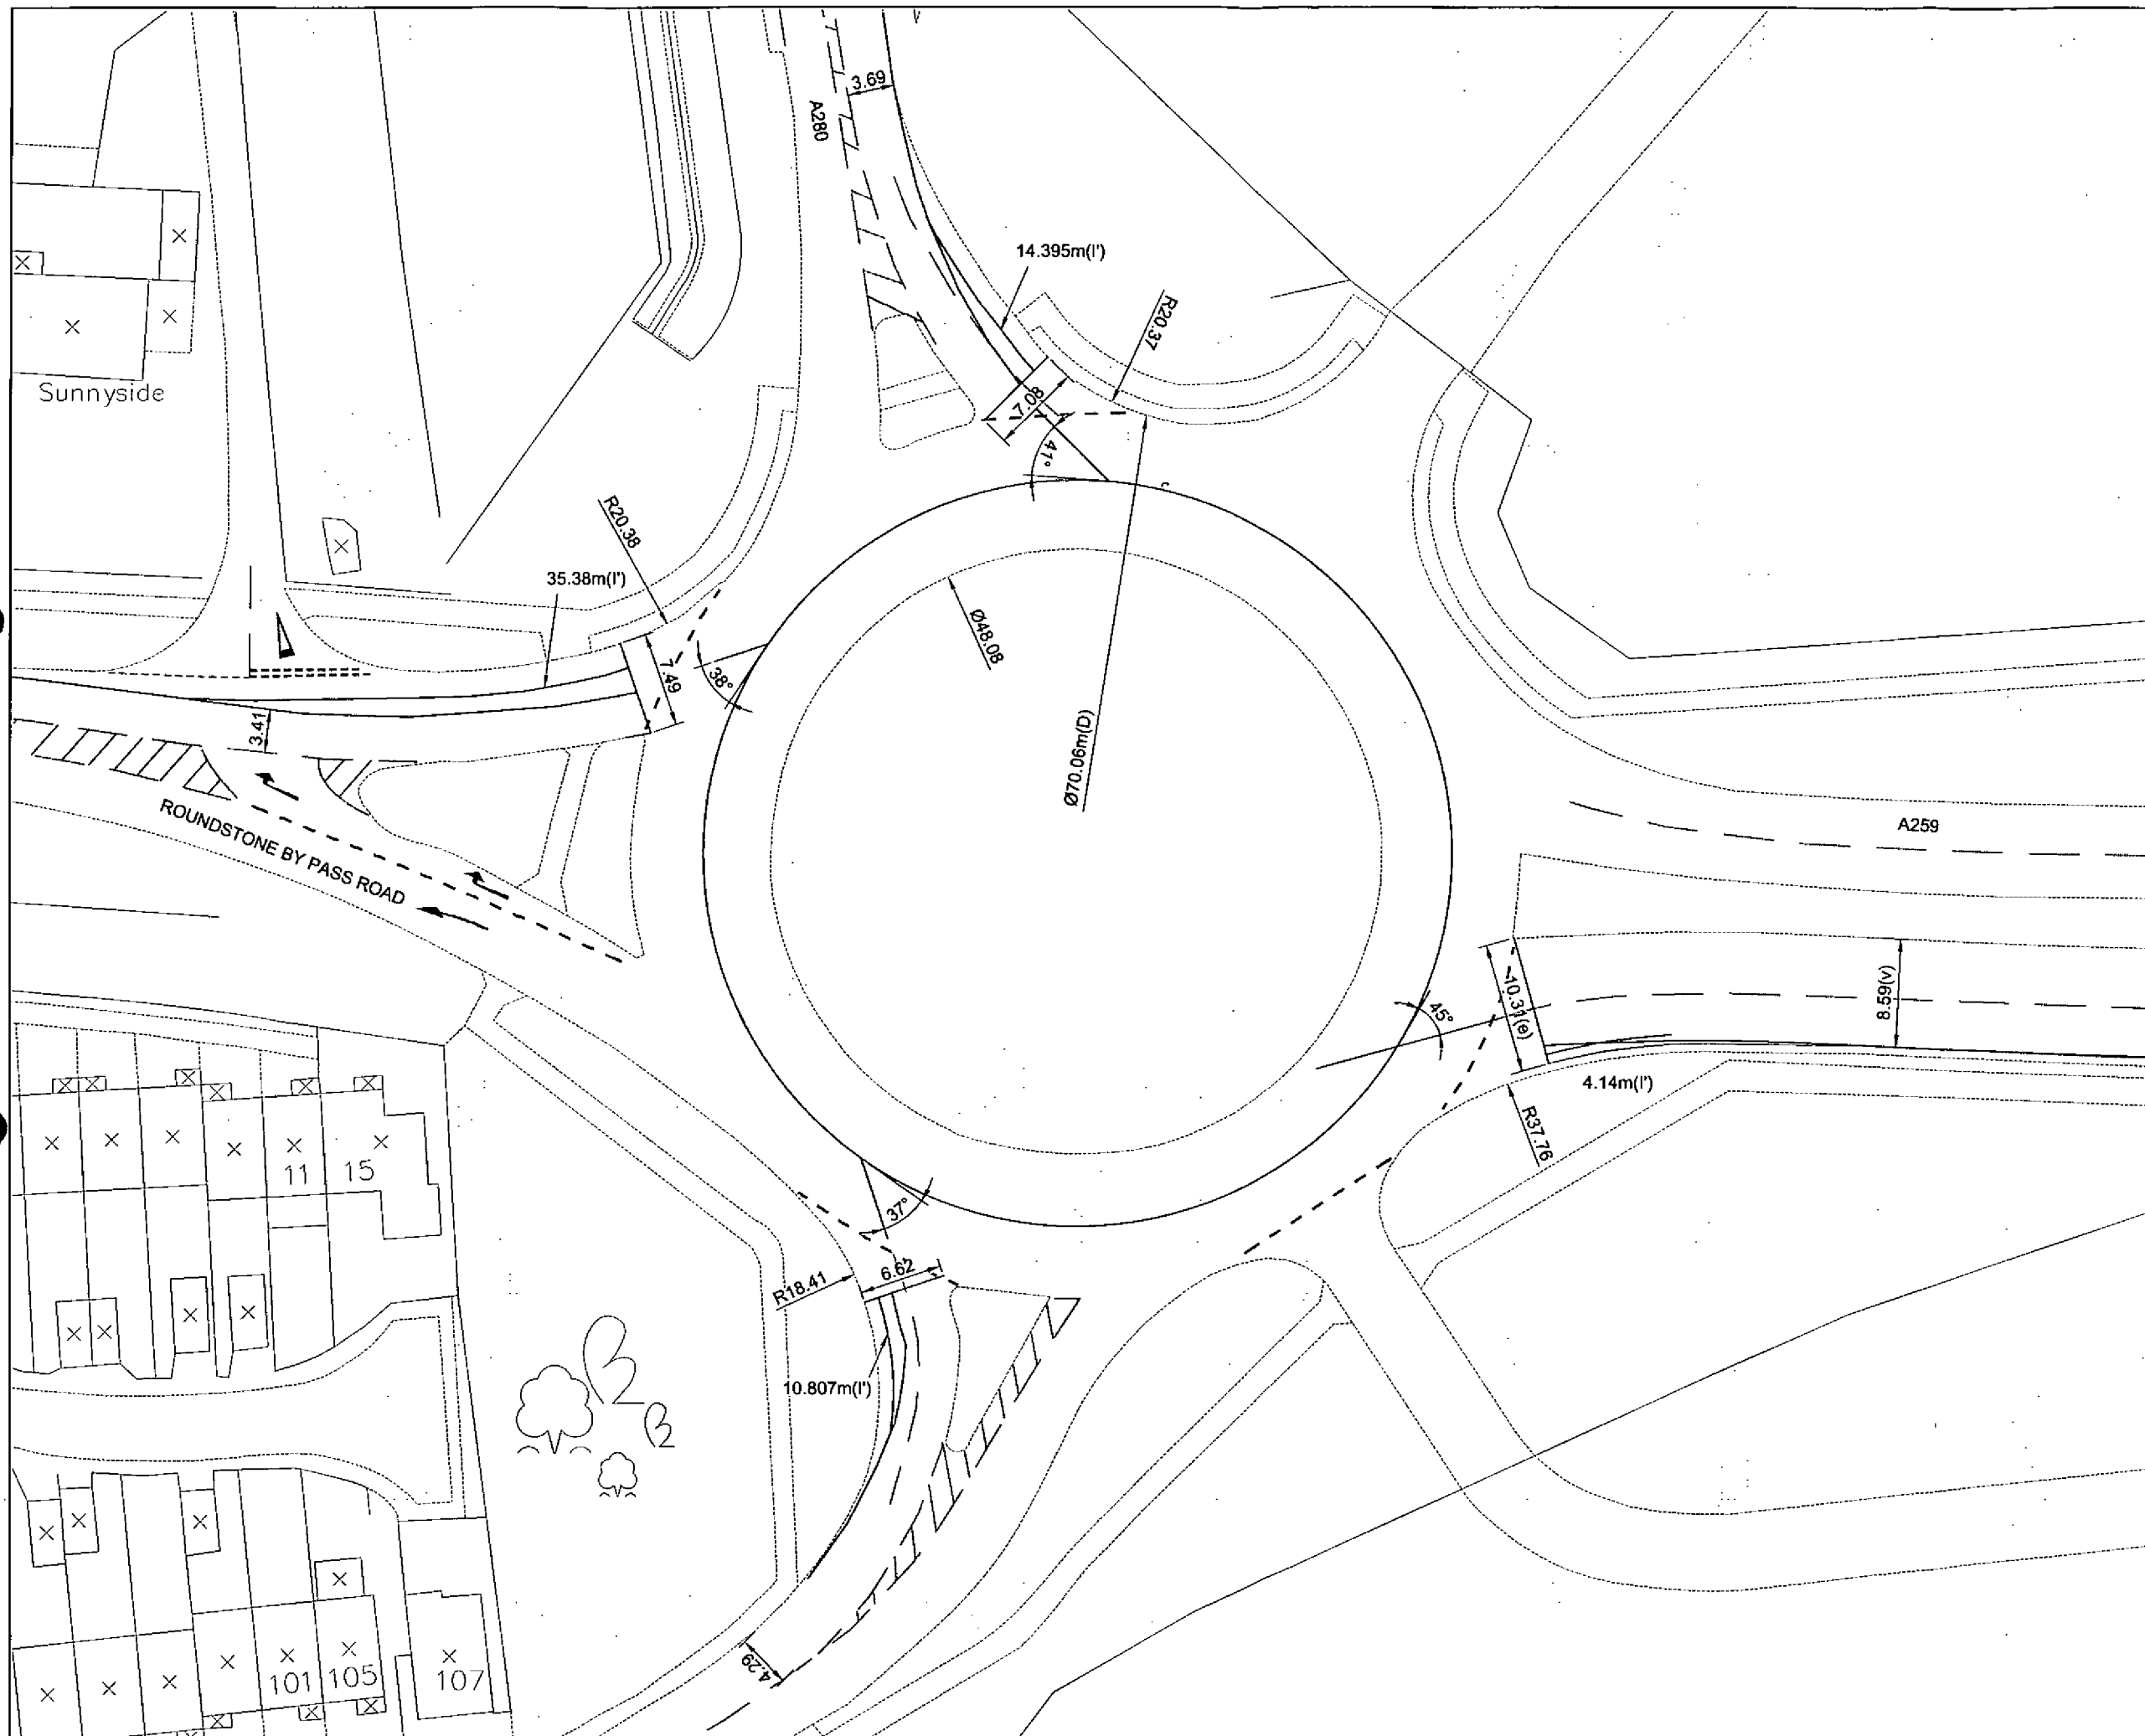

NOTES

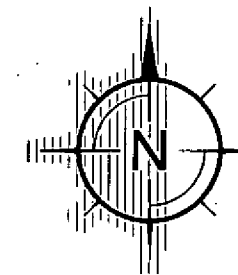

REV	DATE	BY	DESCRIPTION	CHK
Issue Status				
PRELIMINARY				

Issue Status


11 Tungsten Building
George Street
Fishergate
Sussex
BN41 1RA
Tel: 01273 424424
Fax: 01273 424425
email: design@civil.co.uk



CLIENT Barratt David Wilson Southampton			
PROJECT Roundstone Lane Angmering			
TITLE A280 Roundabout Existing Layout			
DRAWN A Davies	DATE Dec 2012	PROJECT NO. 22067	
ENGINEER A French	CHECKED	DWG NO. 114	REV
SCALE 1:500 @ A3			




NOTES

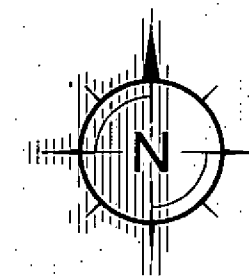

REV	DATE	BY	DESCRIPTION	CHK
Issue Status				

PRELIMINARY

11 Tungsten Building
George Street
Fishergate
Sussex
BN41 1RA
Tel: 01273 424424
Fax: 01273 424425
email: design@cfvil.co.uk

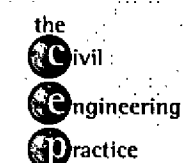


CLIENT
Barratt David Wilson Southampton

PROJECT
Roundstone Lane
Angmering


TITLE
Water Lane Junction with Arundel Road
Existing Layout

DRAWN A Davies	DATE Dec 2012	PROJECT NO. 22067
ENGINEER A French	CHECKED	NO. 115
SCALE 1:500 @ A3		

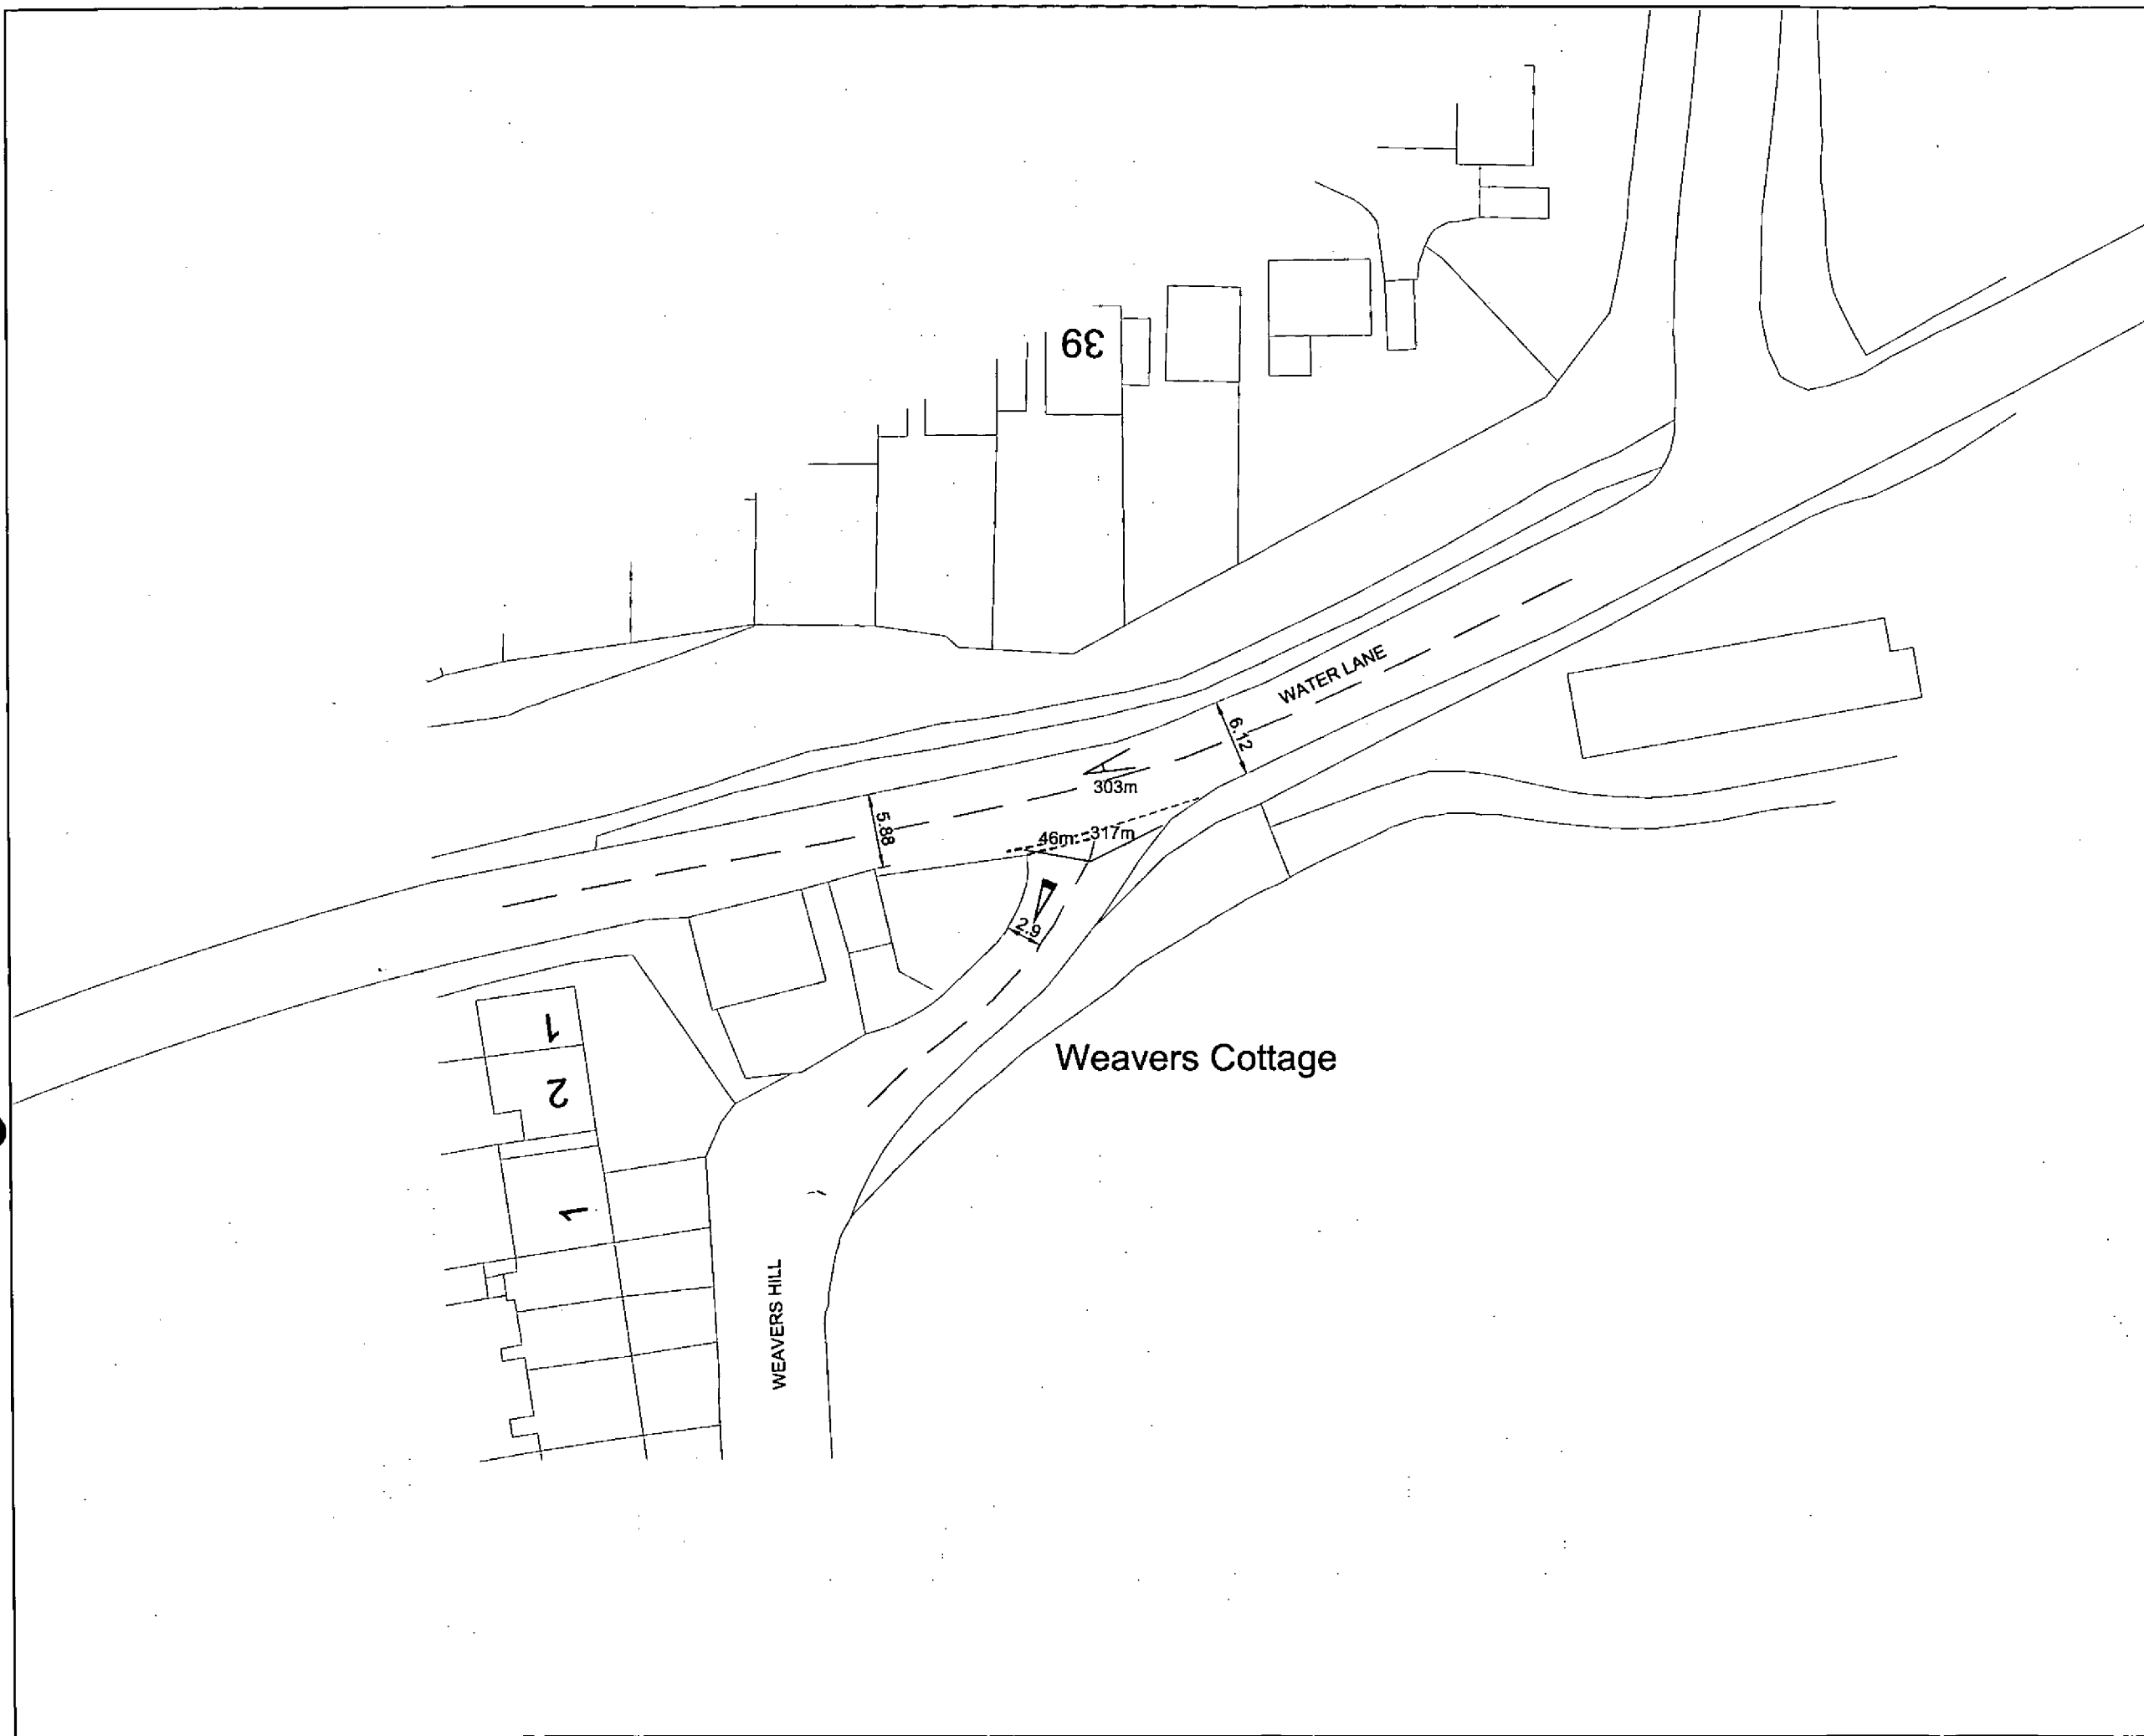


NOTES

REV	DATE	INT	DESCRIPTION	CHK
Issue Status: PRELIMINARY				
11 Tungsten Building George Street Fishergate Sussex BN41 1RA Tel: 01273 424424 Fax: 01273 424425 email: design@civil.co.uk				
CLIENT: Barratt David Wilson Southampton PROJECT: Roundstone Lane Angmering TITLE: Water Lane Junction with Water Lane Existing Layout				
DRAWN: A Davies ENGINEER: A French SCALE: 1:500 @ A3	DATE: Dec 2012 CHECKED: 	PROJECT NO.: 22067 DATE: REV.: <div style="border: 1px solid black; padding: 5px; display: inline-block;">116</div>		

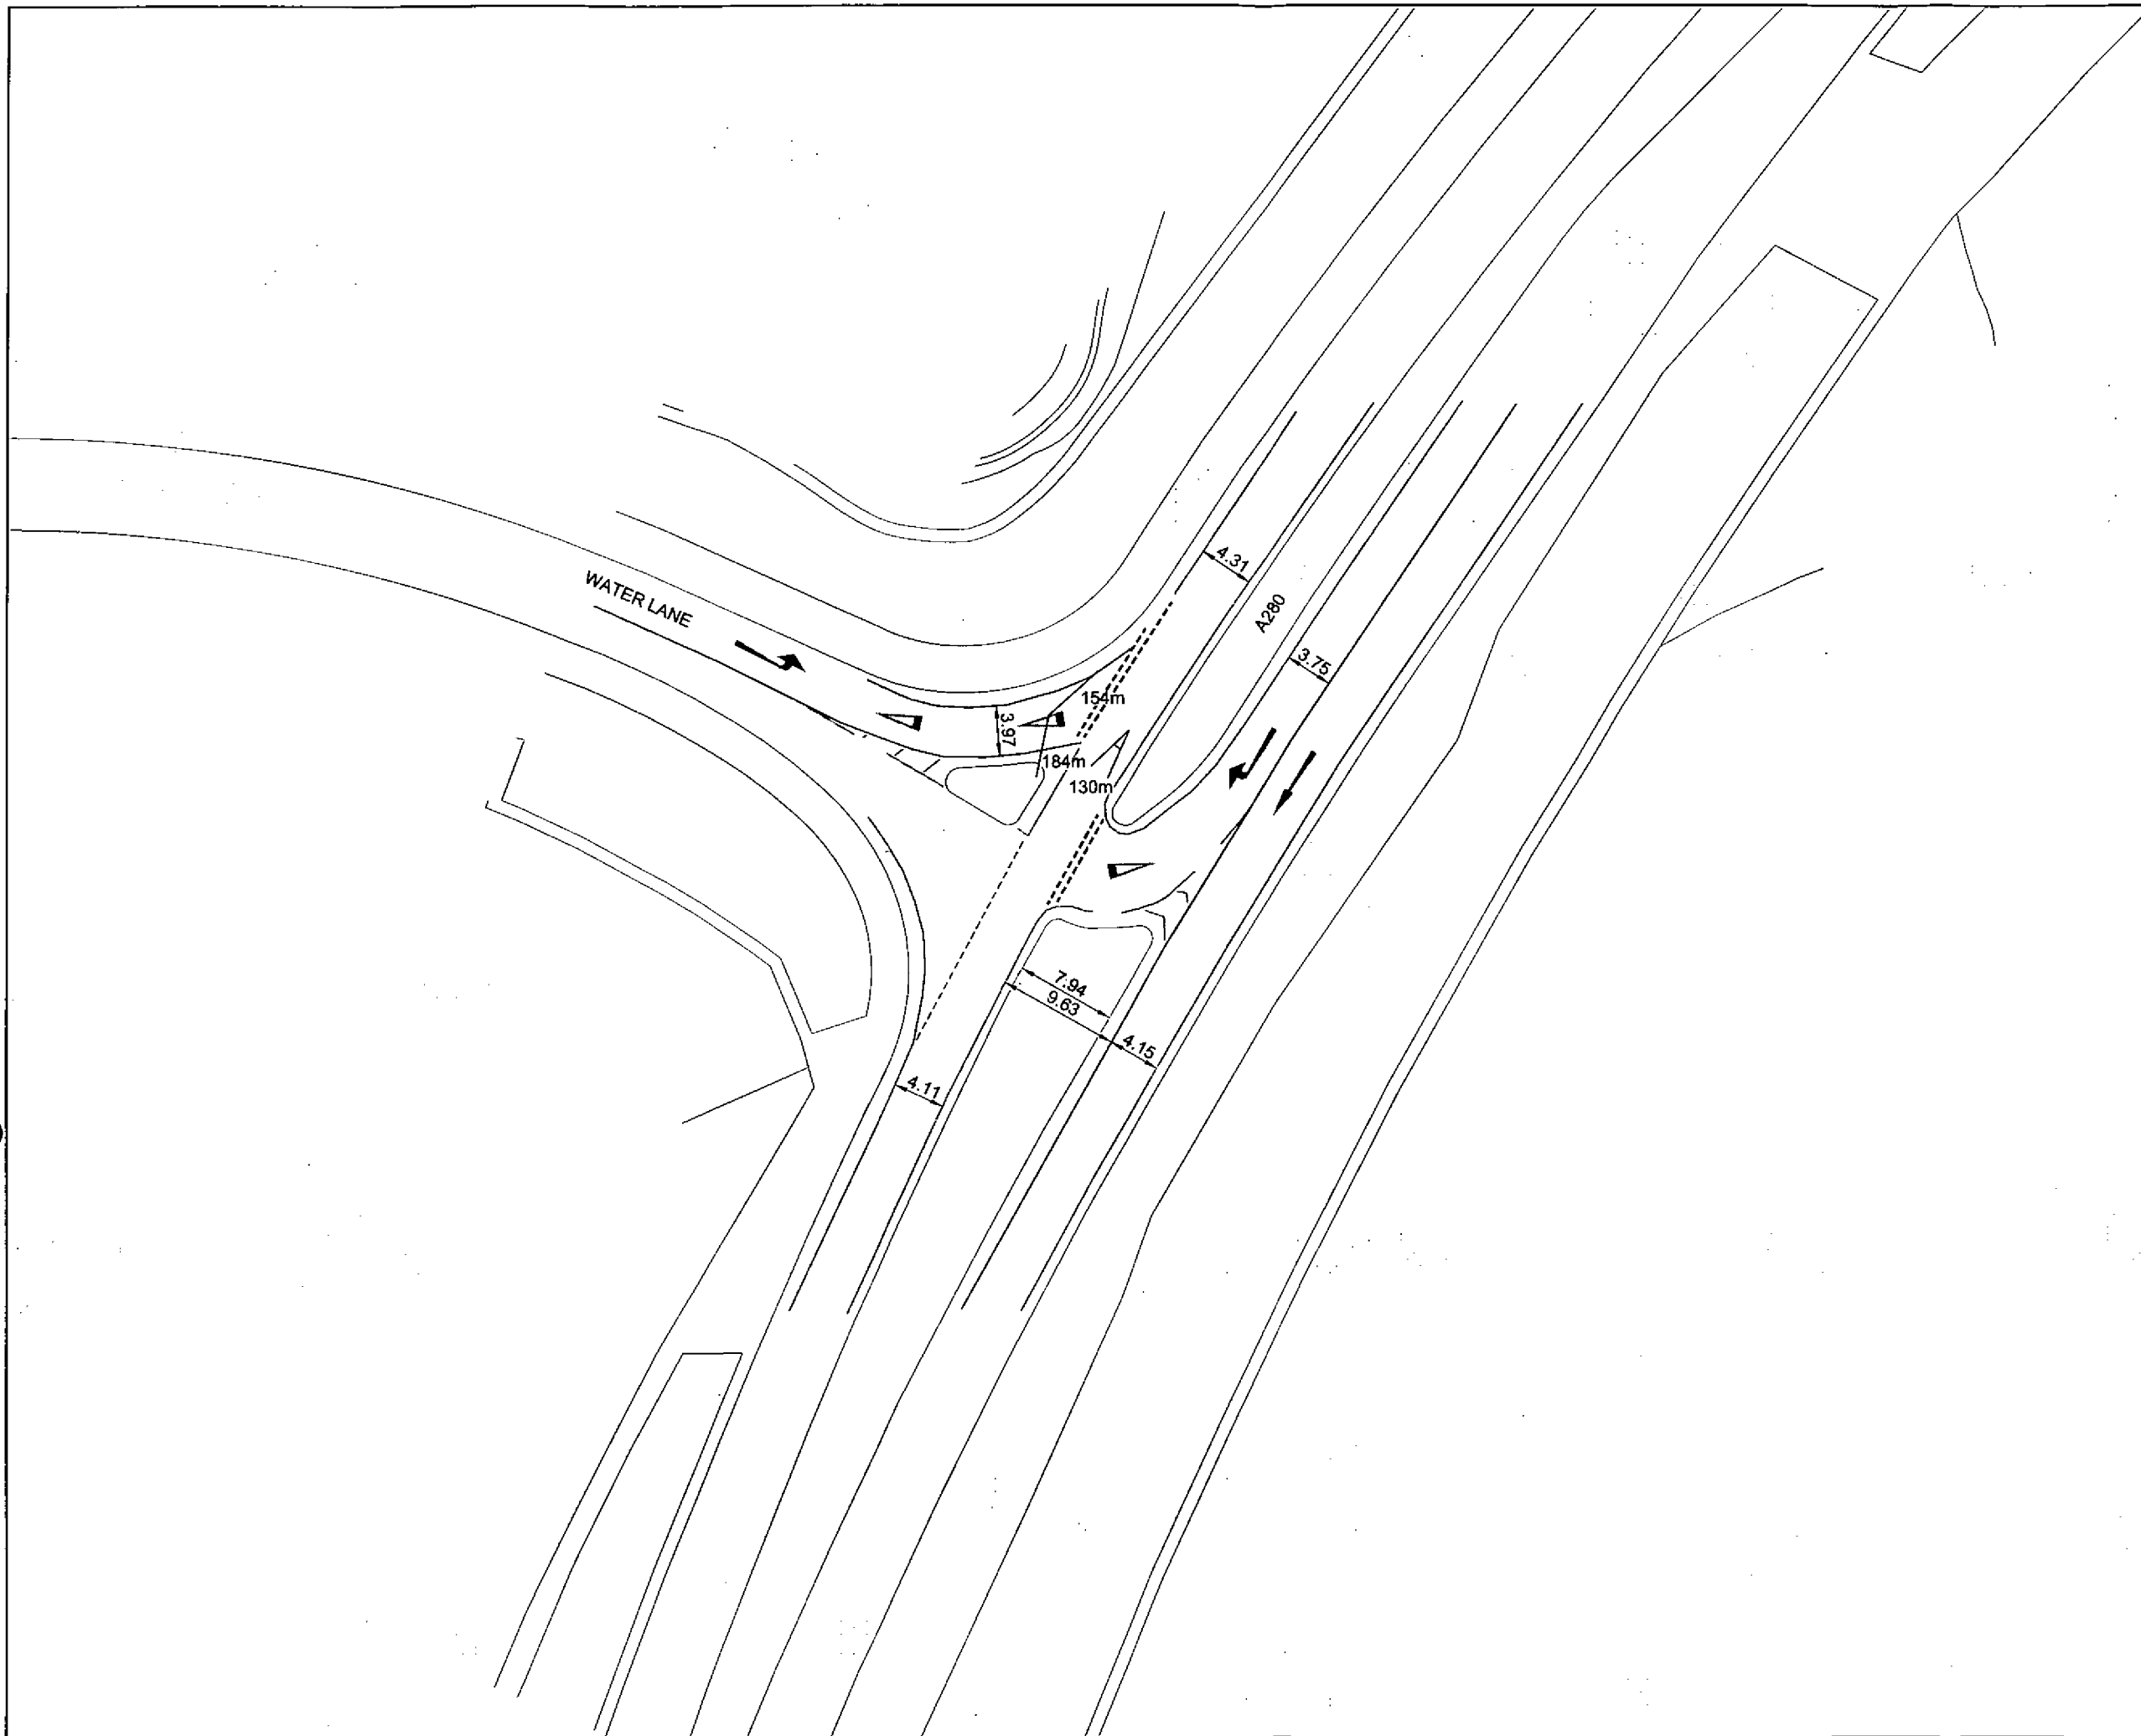

NOTES:

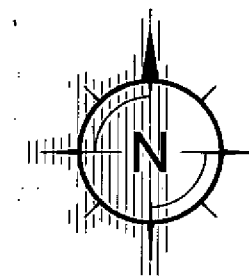

REV	DATE	INT	DESCRIPTION	CHK
-----	------	-----	-------------	-----

Issue Status: PRELIMINARY

11 Tungsten Building
George Street
Fishergate
Sussex
BN41 1RA
Tel: 01273 424424
Fax: 01273 424425
email: design@etvil.co.uk

the
civil
engineering
practice

CLIENT	Barratt David Wilson Southampton		
PROJECT	Roundstone Lane Angmering		
TITLE	Water Lane Junction with A280 Existing Layout		
DRAWN	DATE	PROJECT NO.	22067
A Davies	Dec 2012		
ENGINEER	CHECKED	DWG. No	REV
A French		117	
SCALE	1:500 @ A3		

