

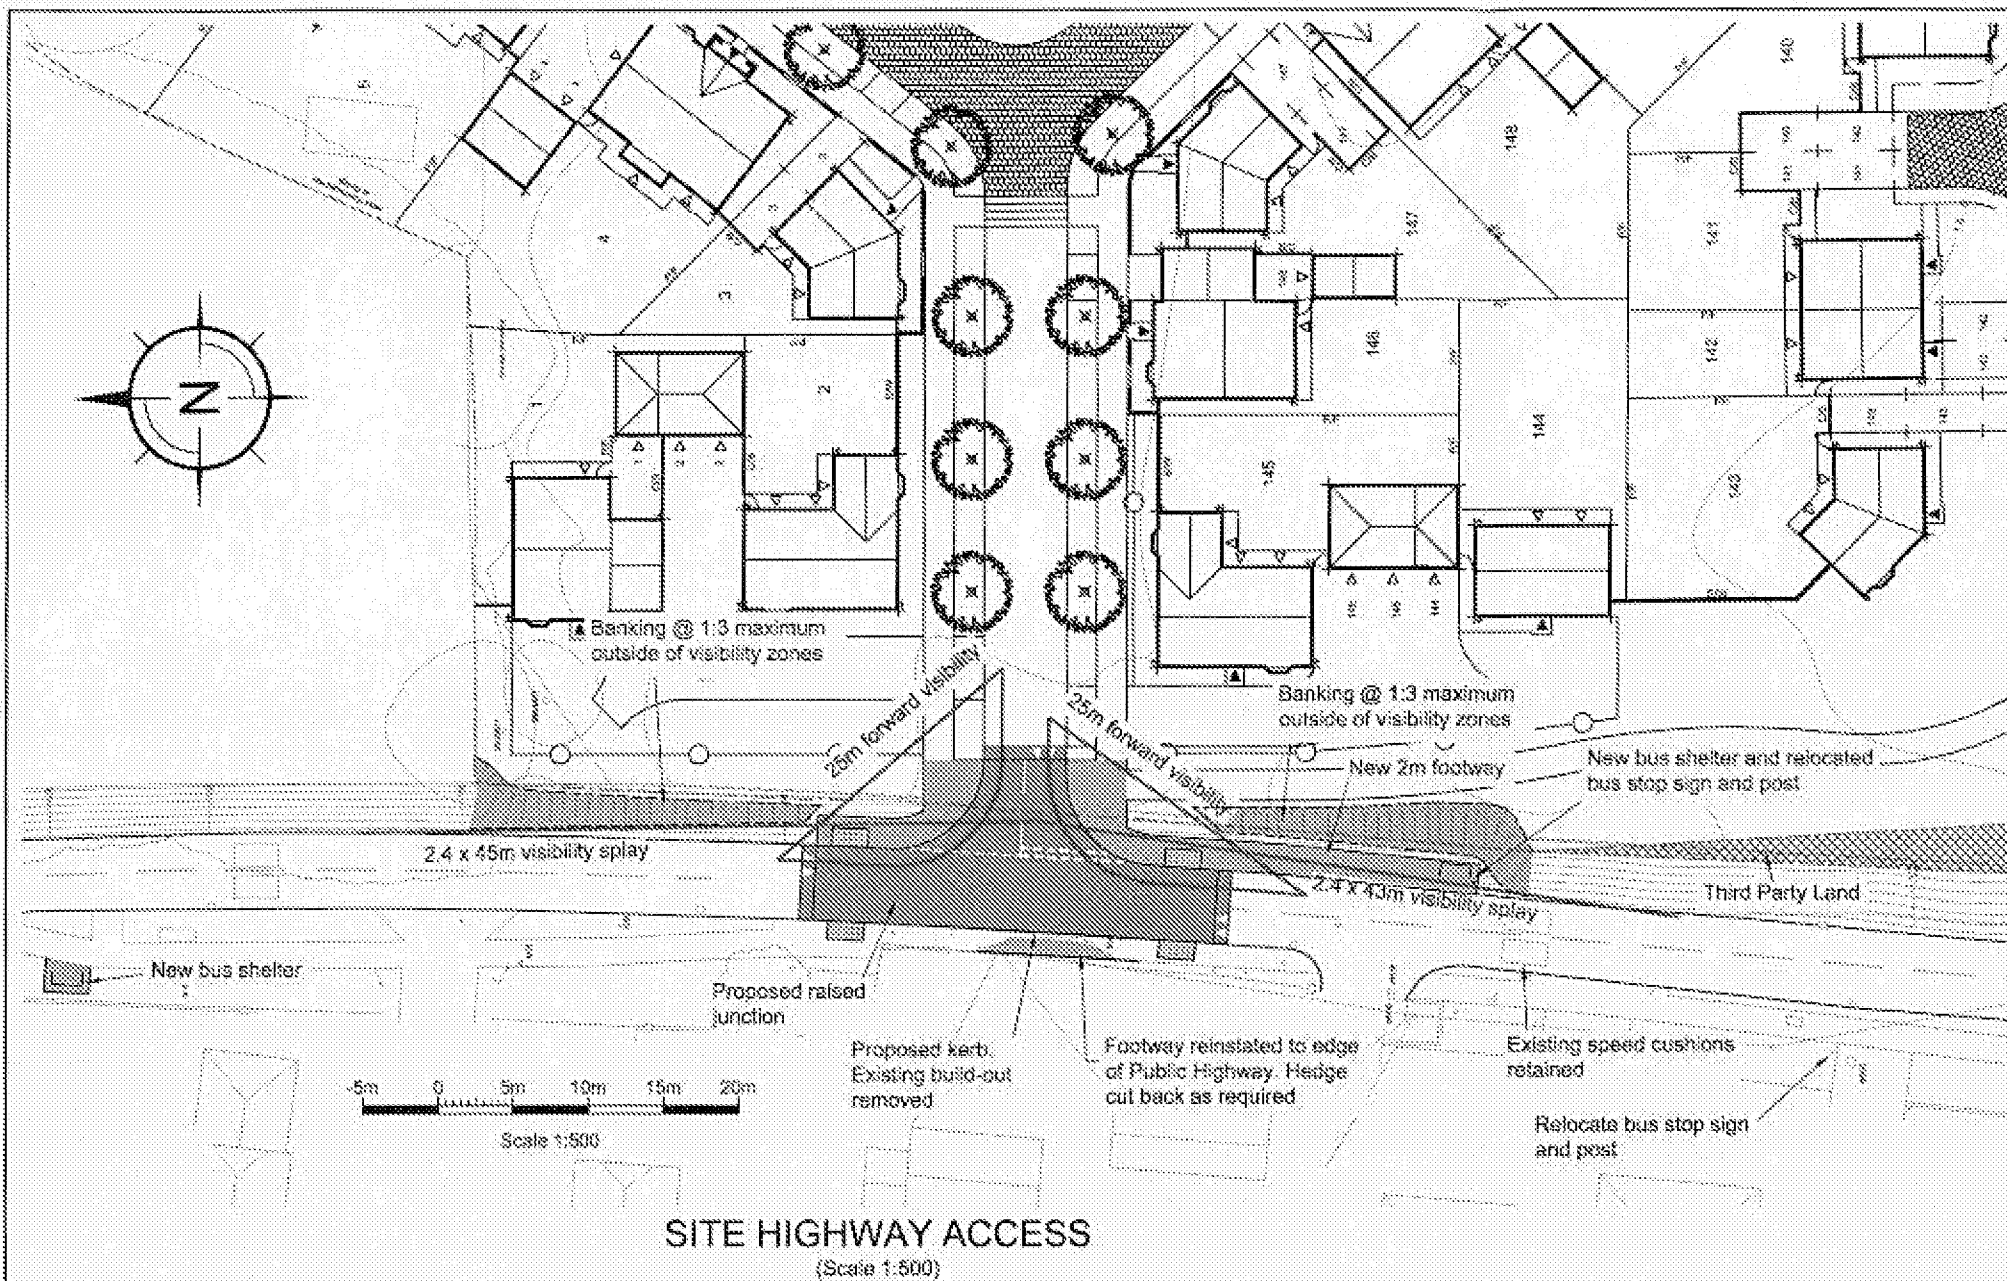
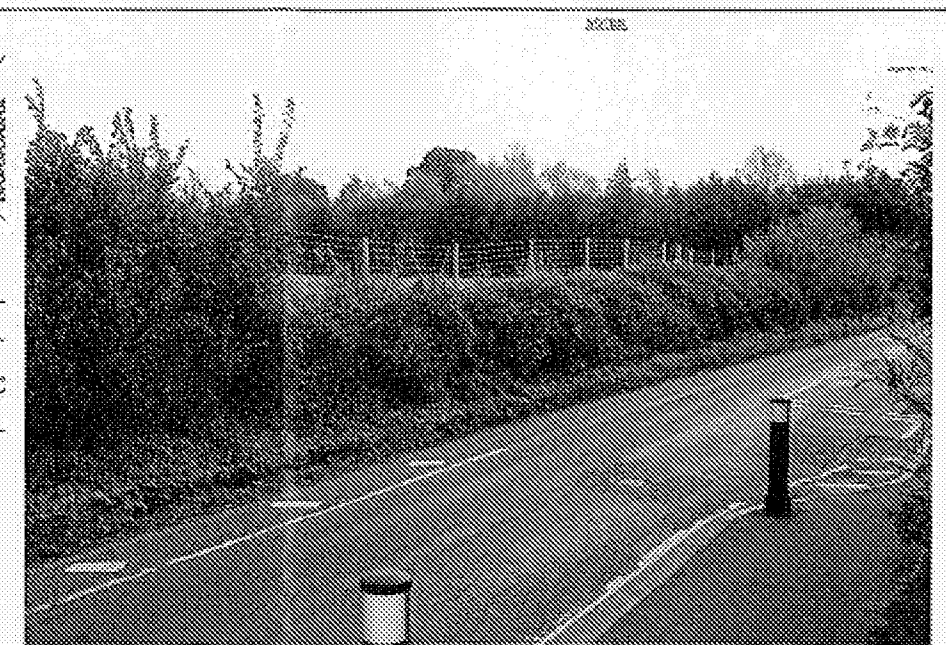


Appendix 3

Drawing 22067/104C Proposed Raised Junction

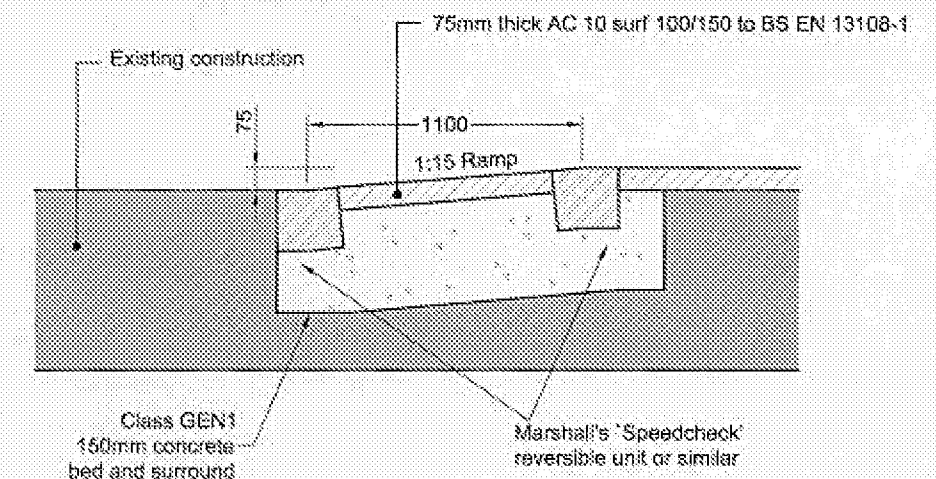

Looking southeast at access location

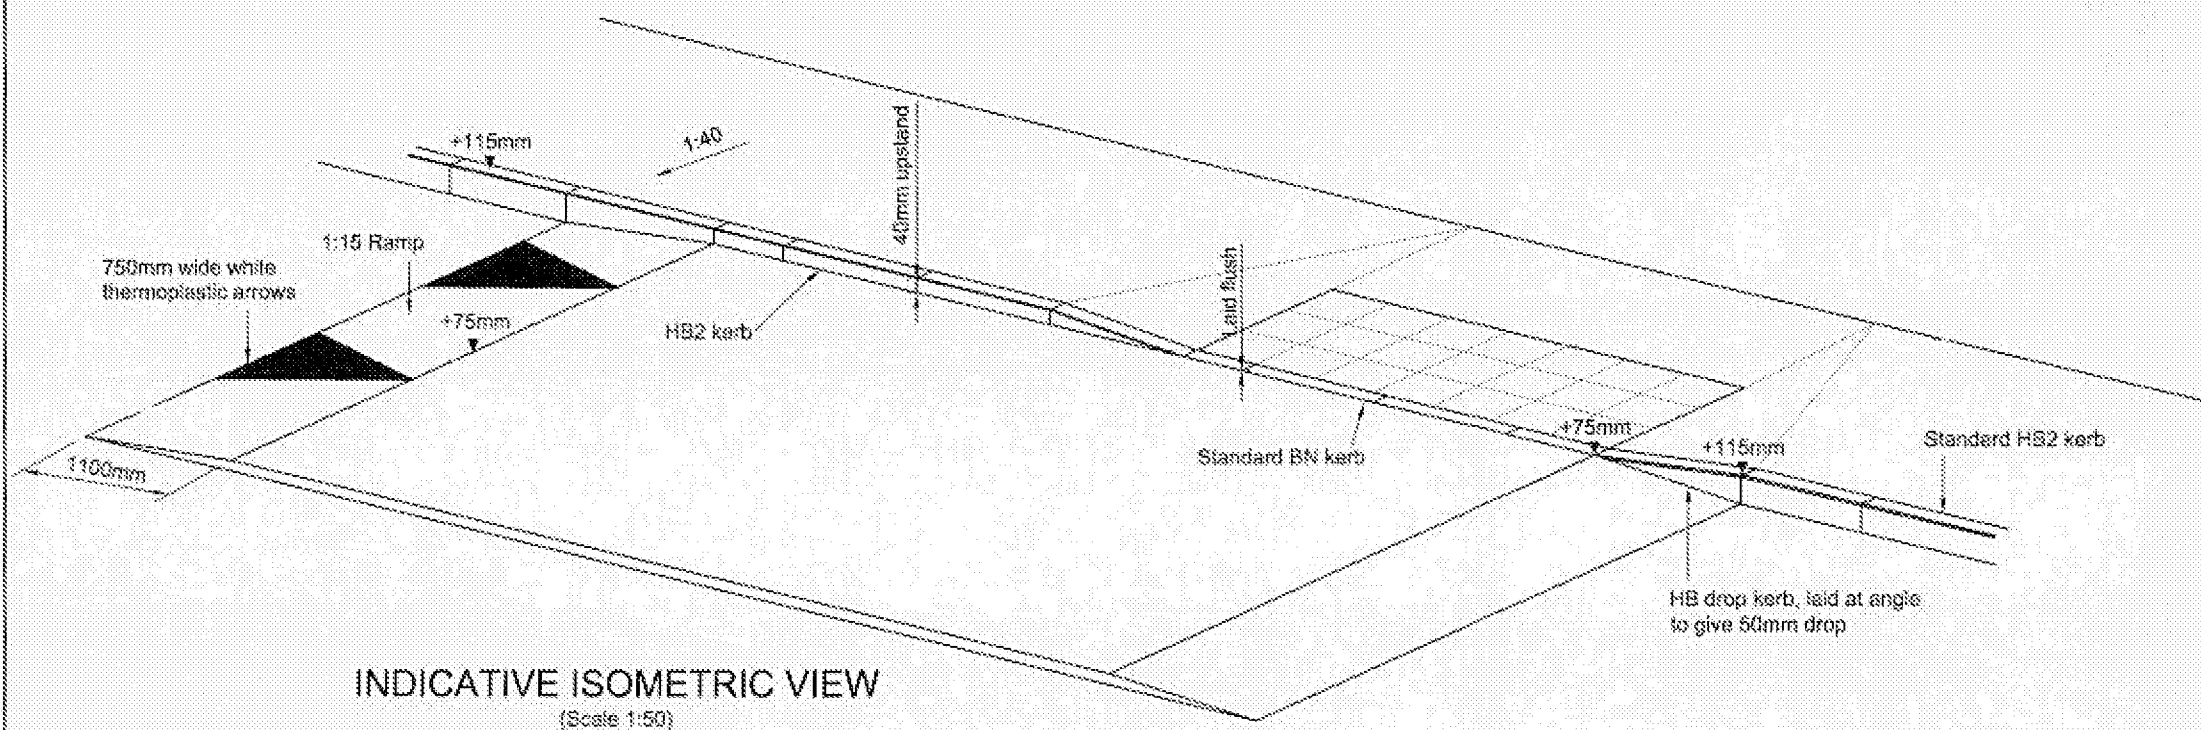

C: 28.12.12 (A.D.) Footpath and housing extended, bus stop relocated and bus stop shelter added E: 27.11.12 (A.D.) Forward visibility splay, retaining walls annotated A: 26.12.14 (A.D.) Drawing updated to revised site report	
PRELIMINARY	
11 Turgate Building George Street Fishergate Basingstoke Hampshire RG24 8NR Tel: 01253 424424 Fax: 01253 424425 email: design@civil.co.uk	
Barratt David Wilson Southampton Roundstone Lane Angmering	
Highway Access Plan Proposed Raised Junction	
M Pacifico A French	Mar 2012 22067 104 C 1:500 @ A3

