






road1 190214
Horiz. 1:500 Vert. 1:50

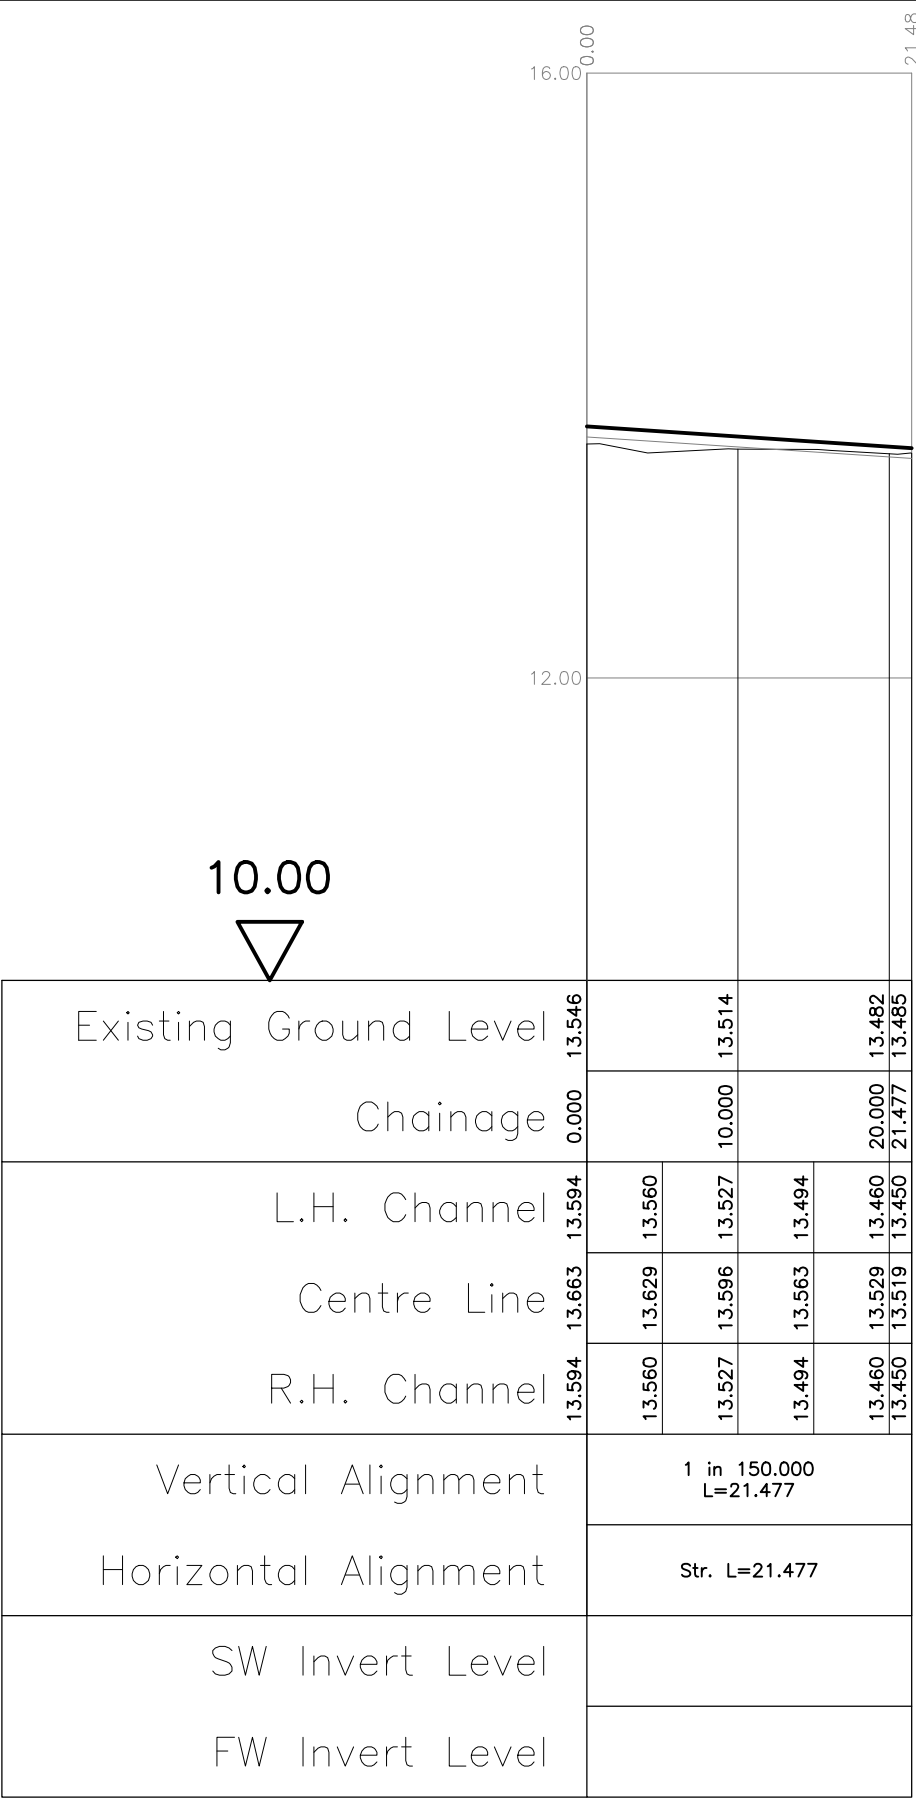


road1a 190214
Horiz. 1:500 Vert. 1:50

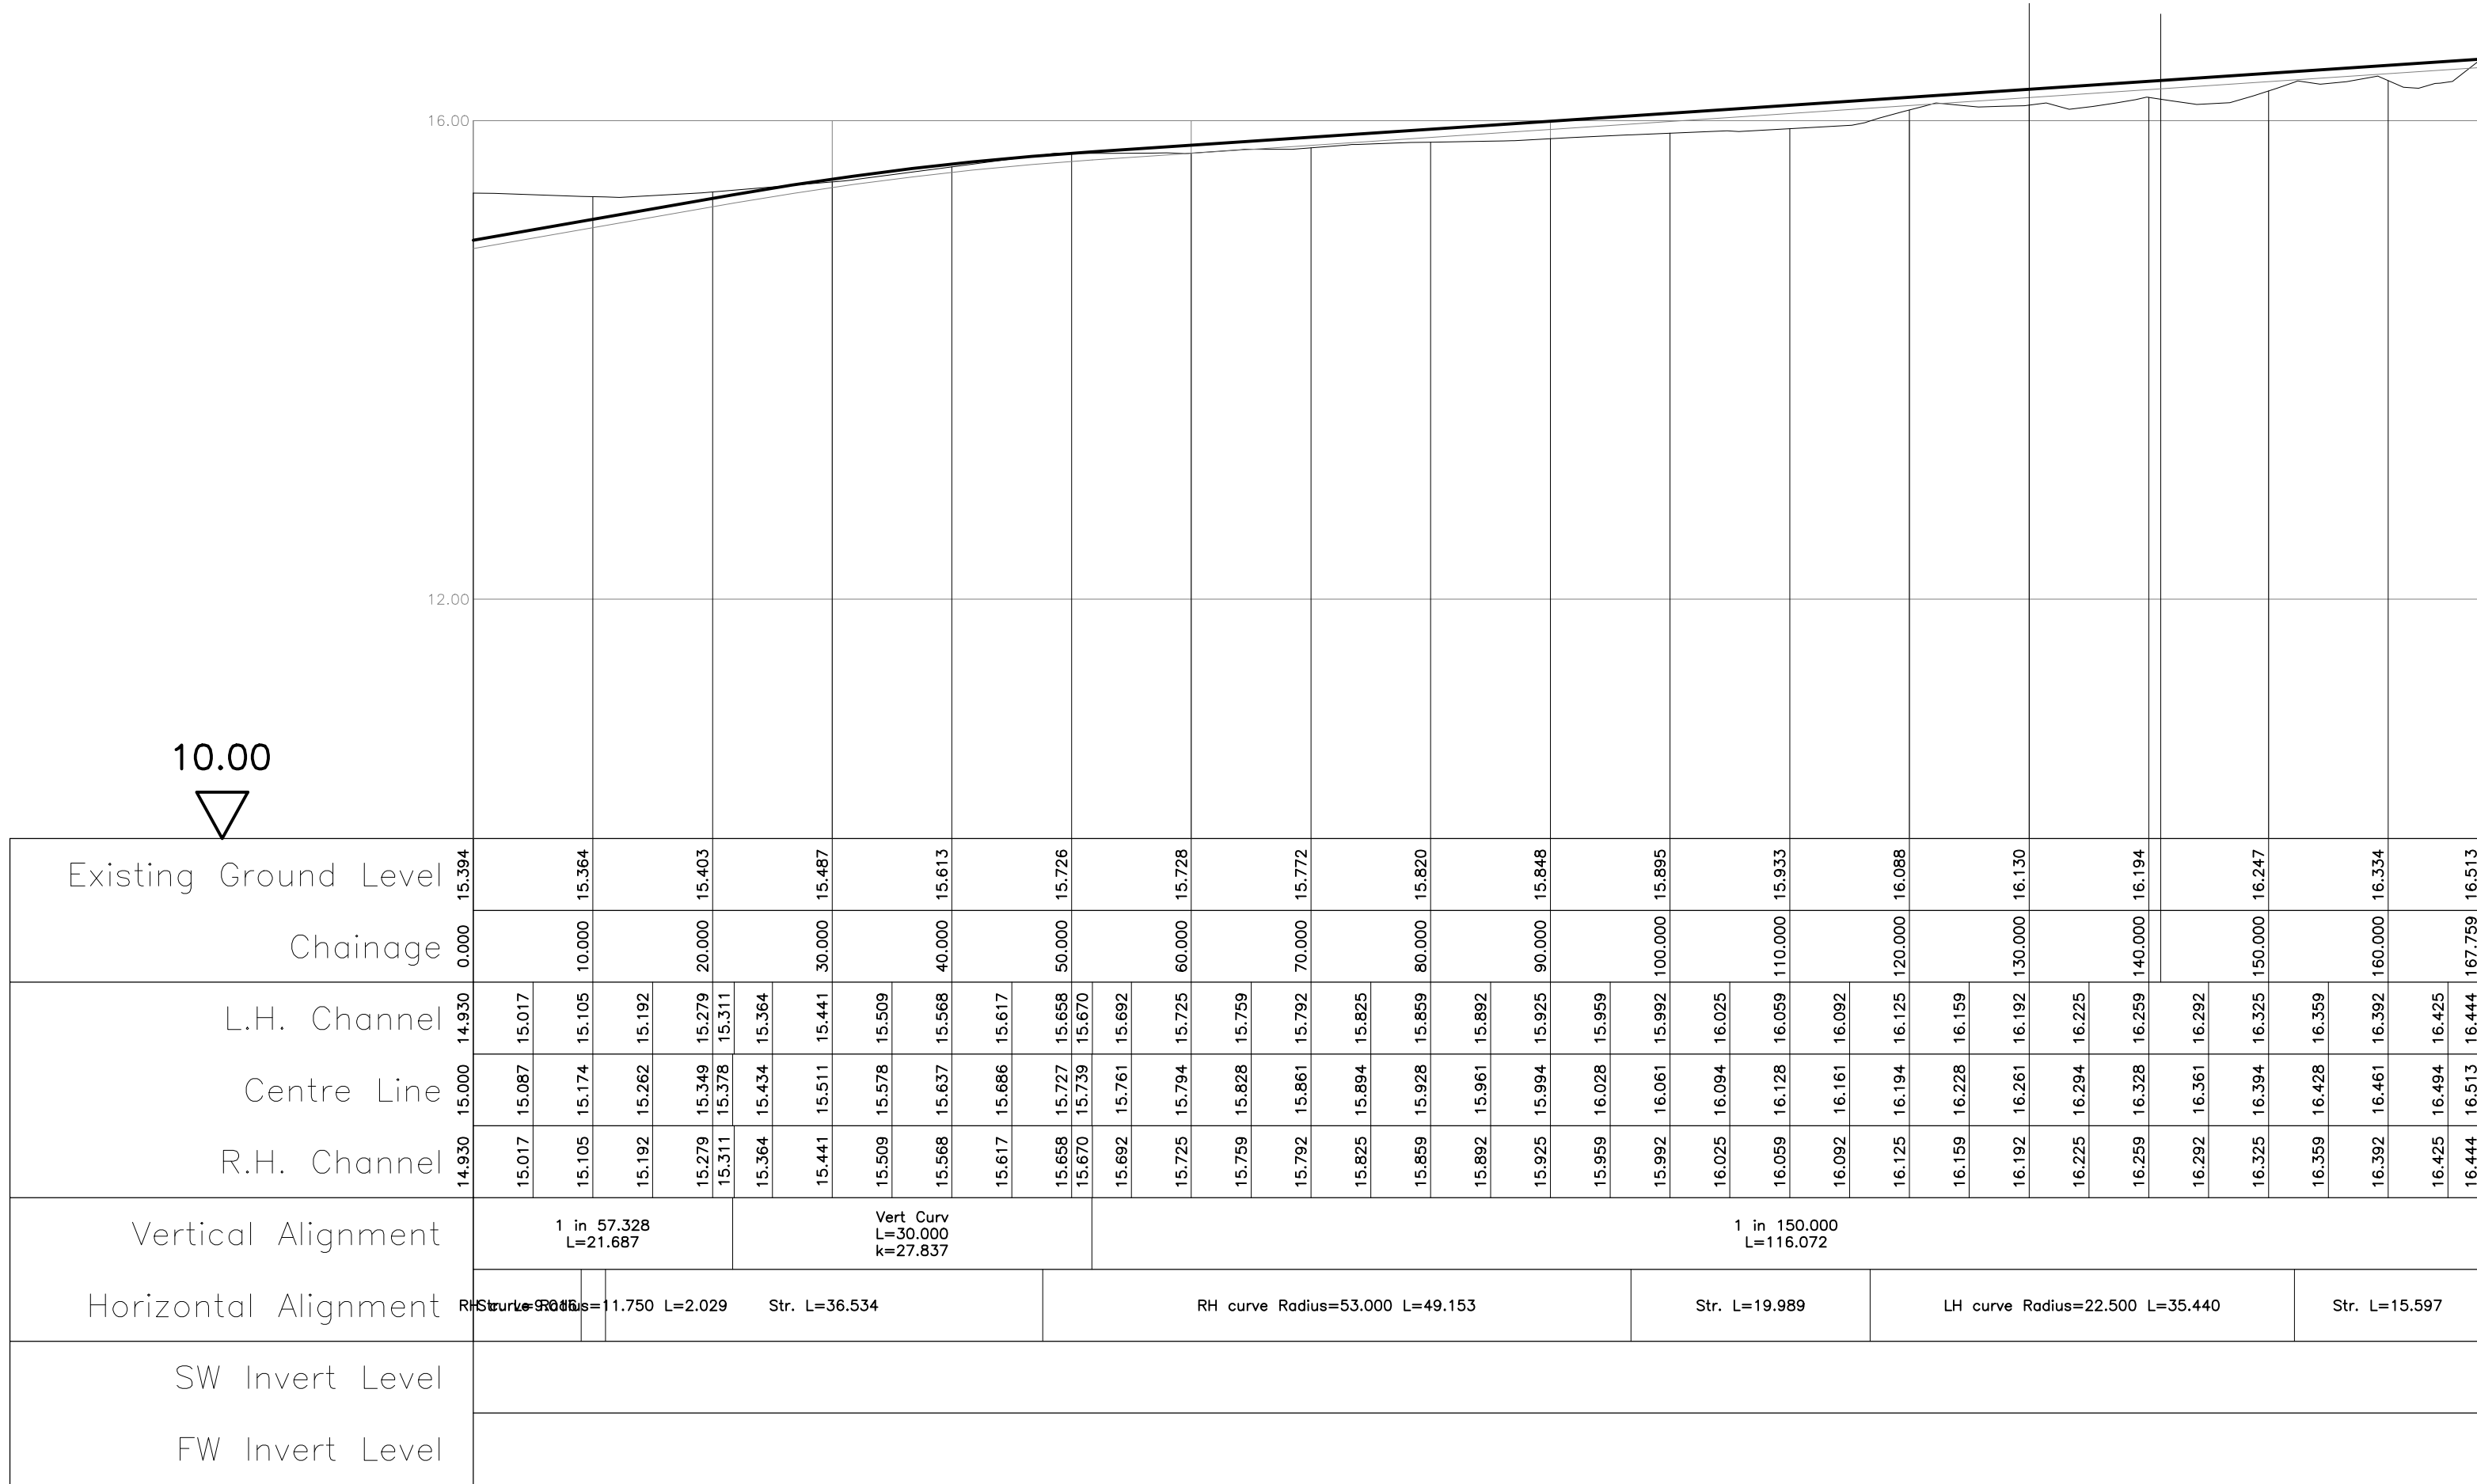


road2 190214
Horiz. 1:500 Vert. 1:50

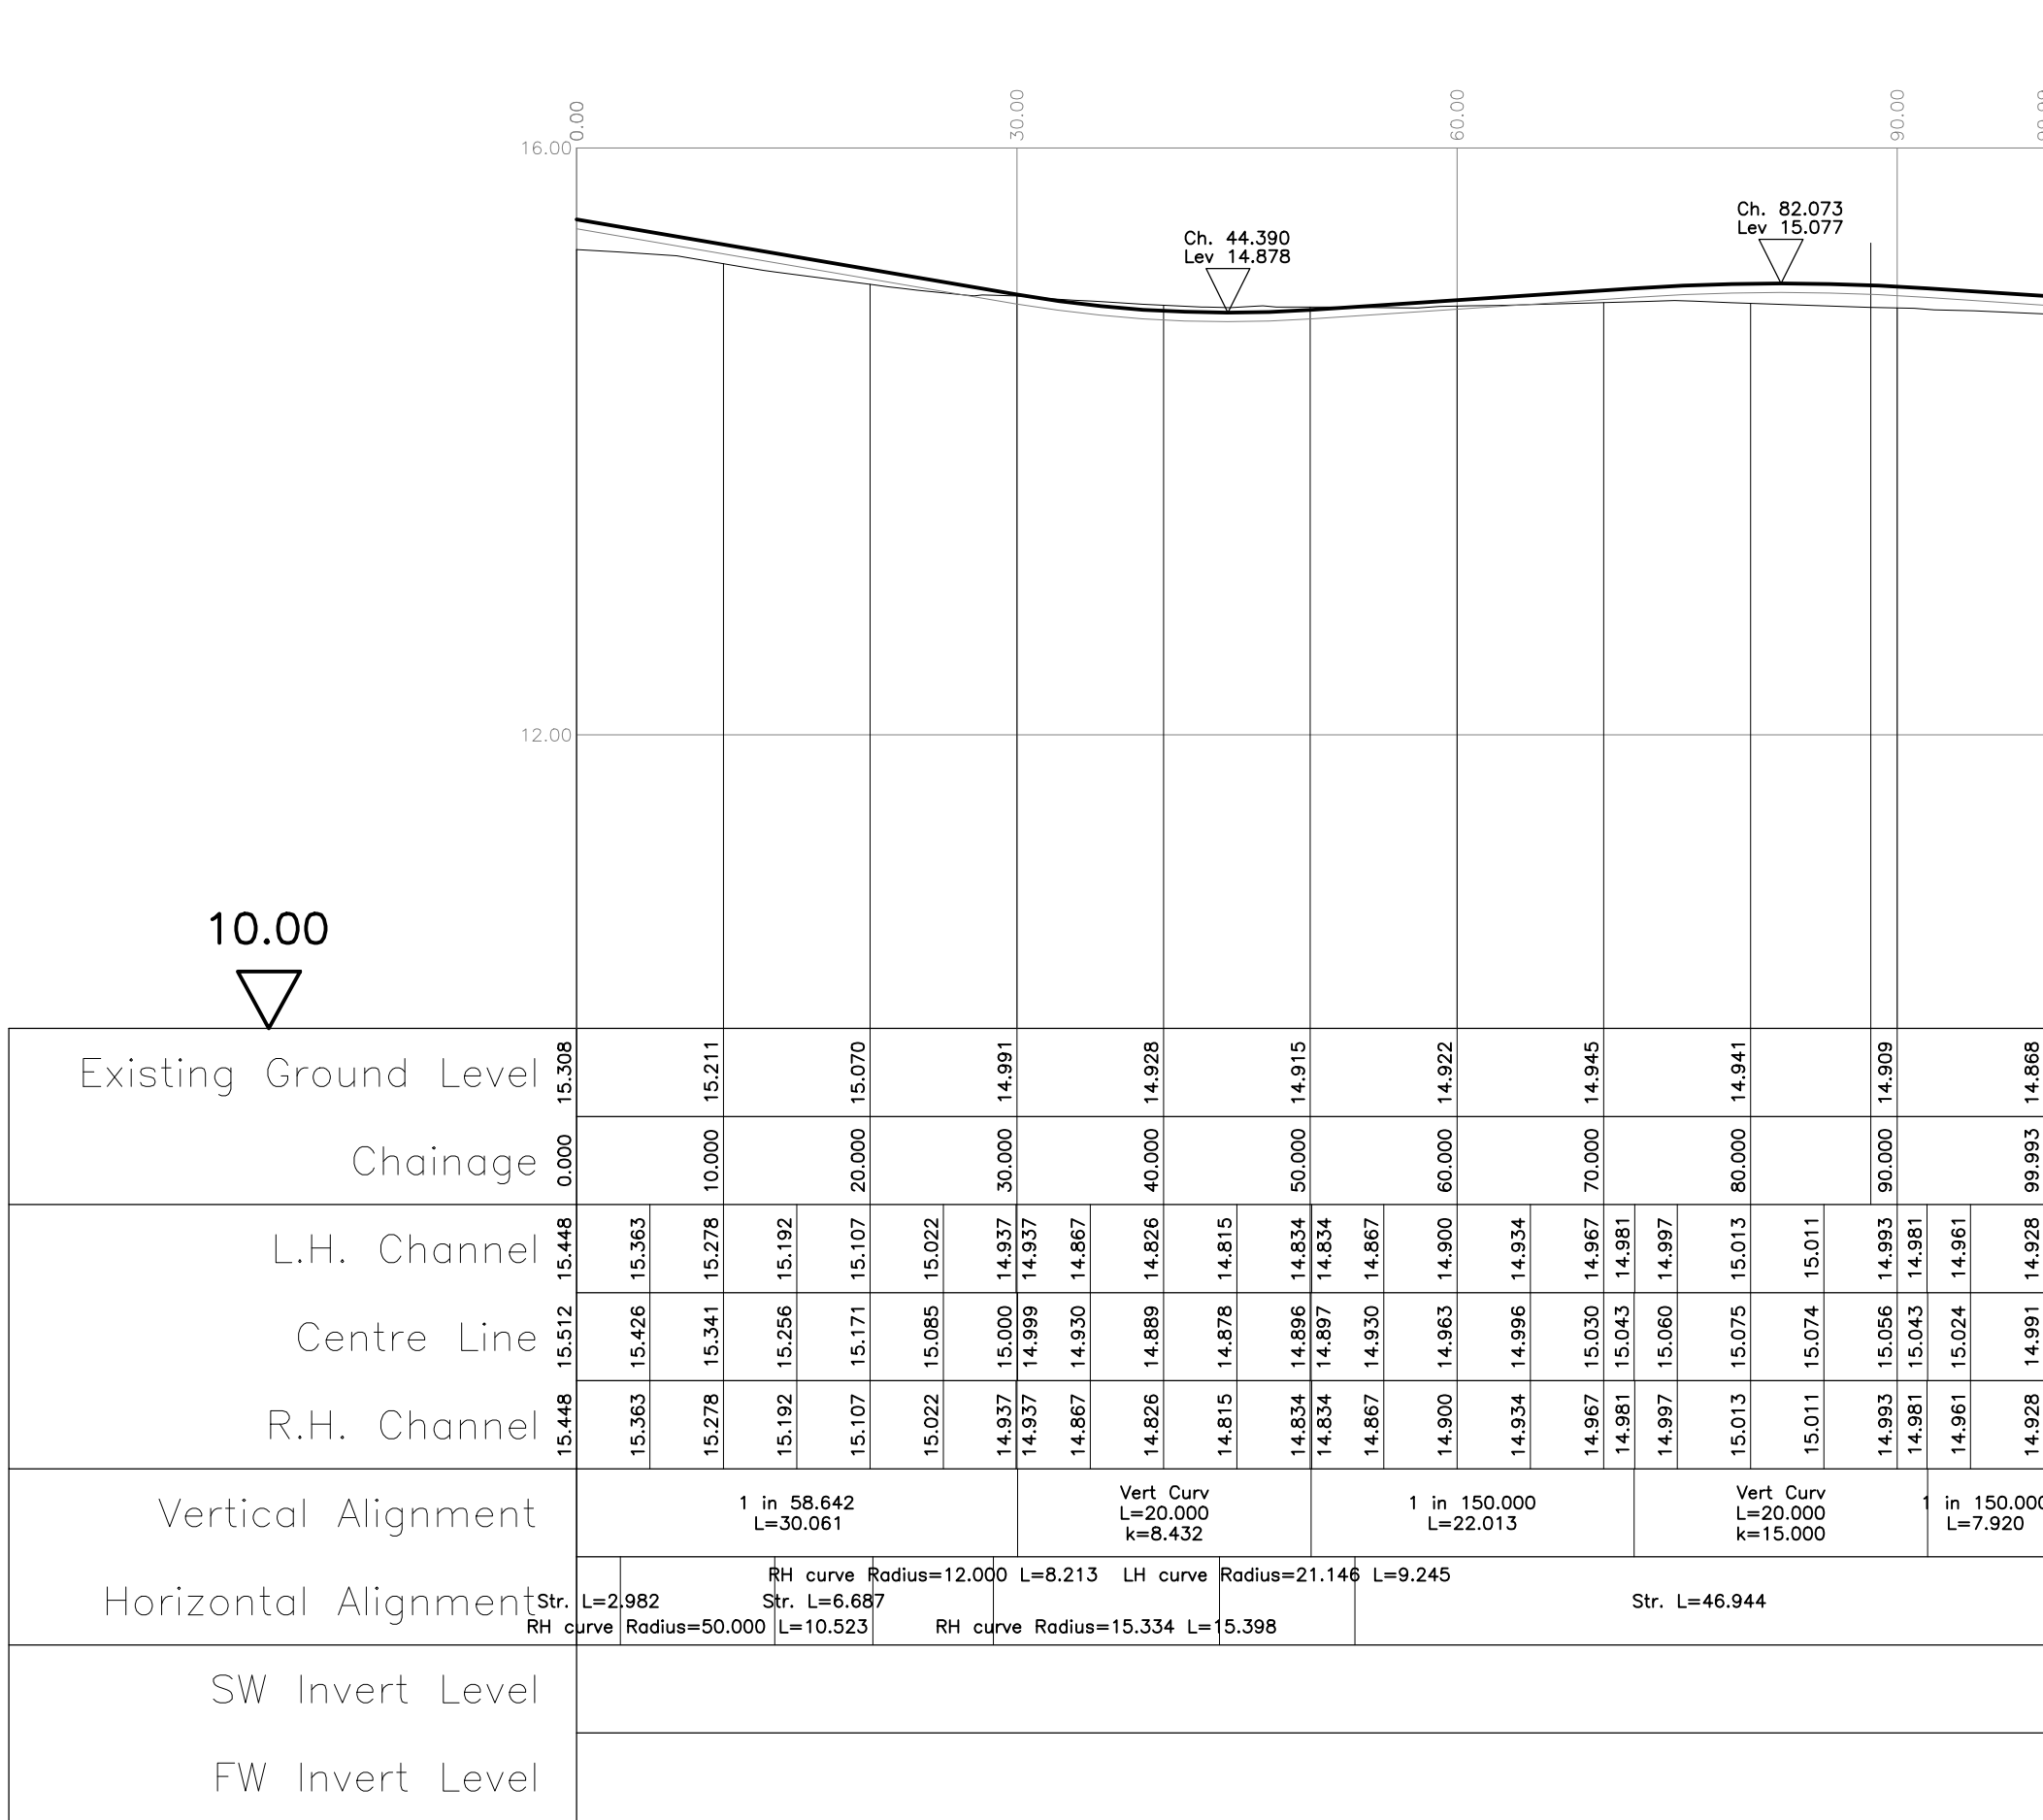


road3 190214
Horiz. 1:500 Vert. 1:50

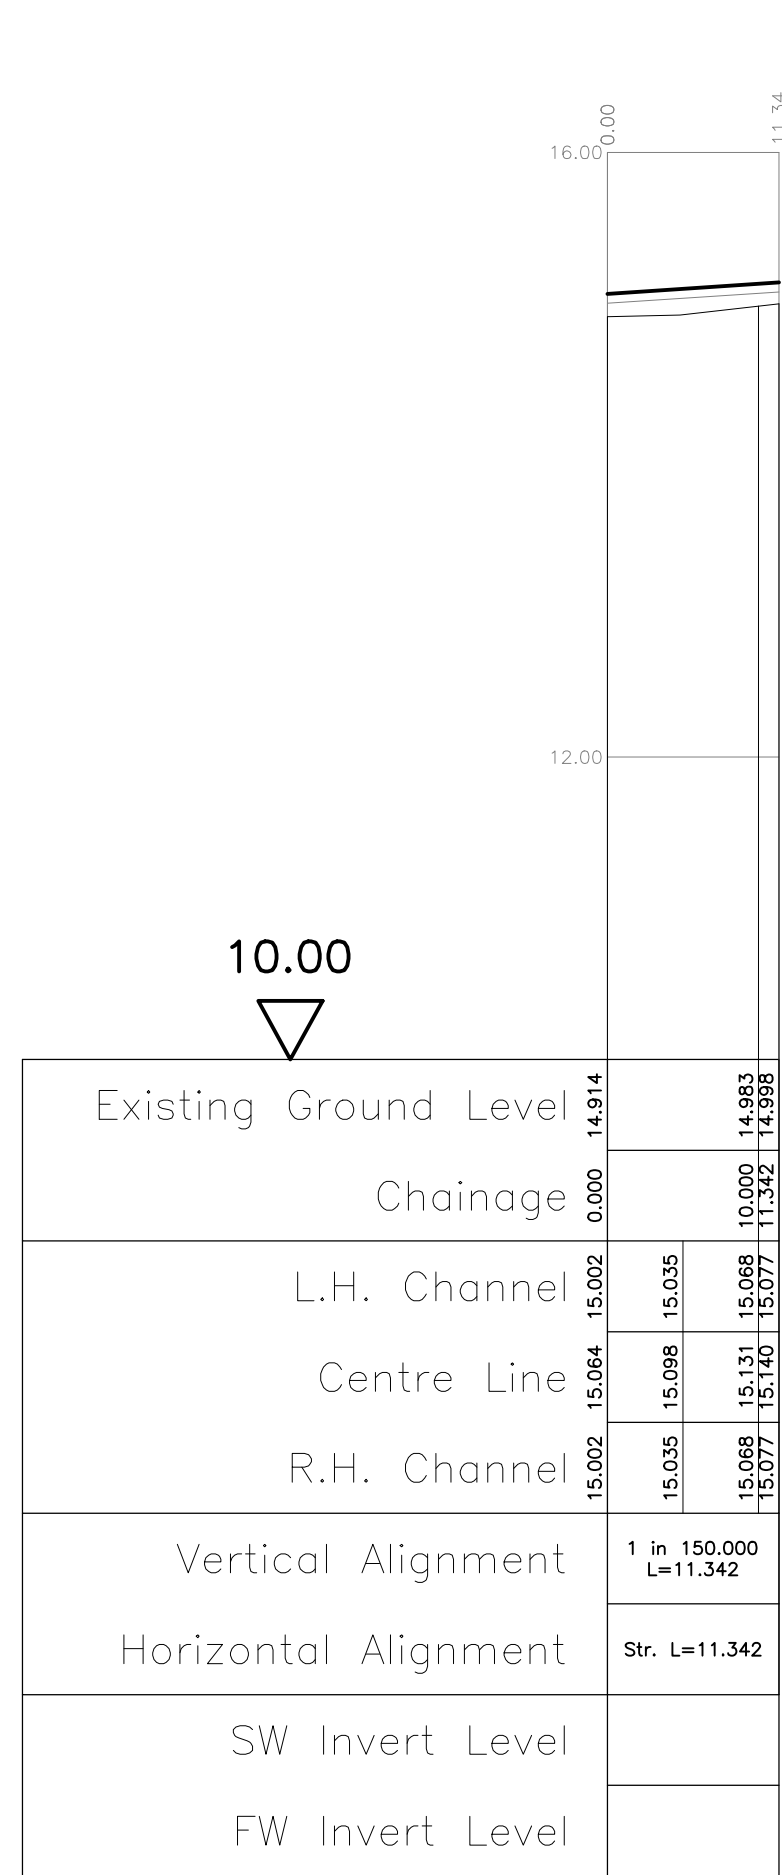

road3a 190214
Horiz. 1:500 Vert. 1:50

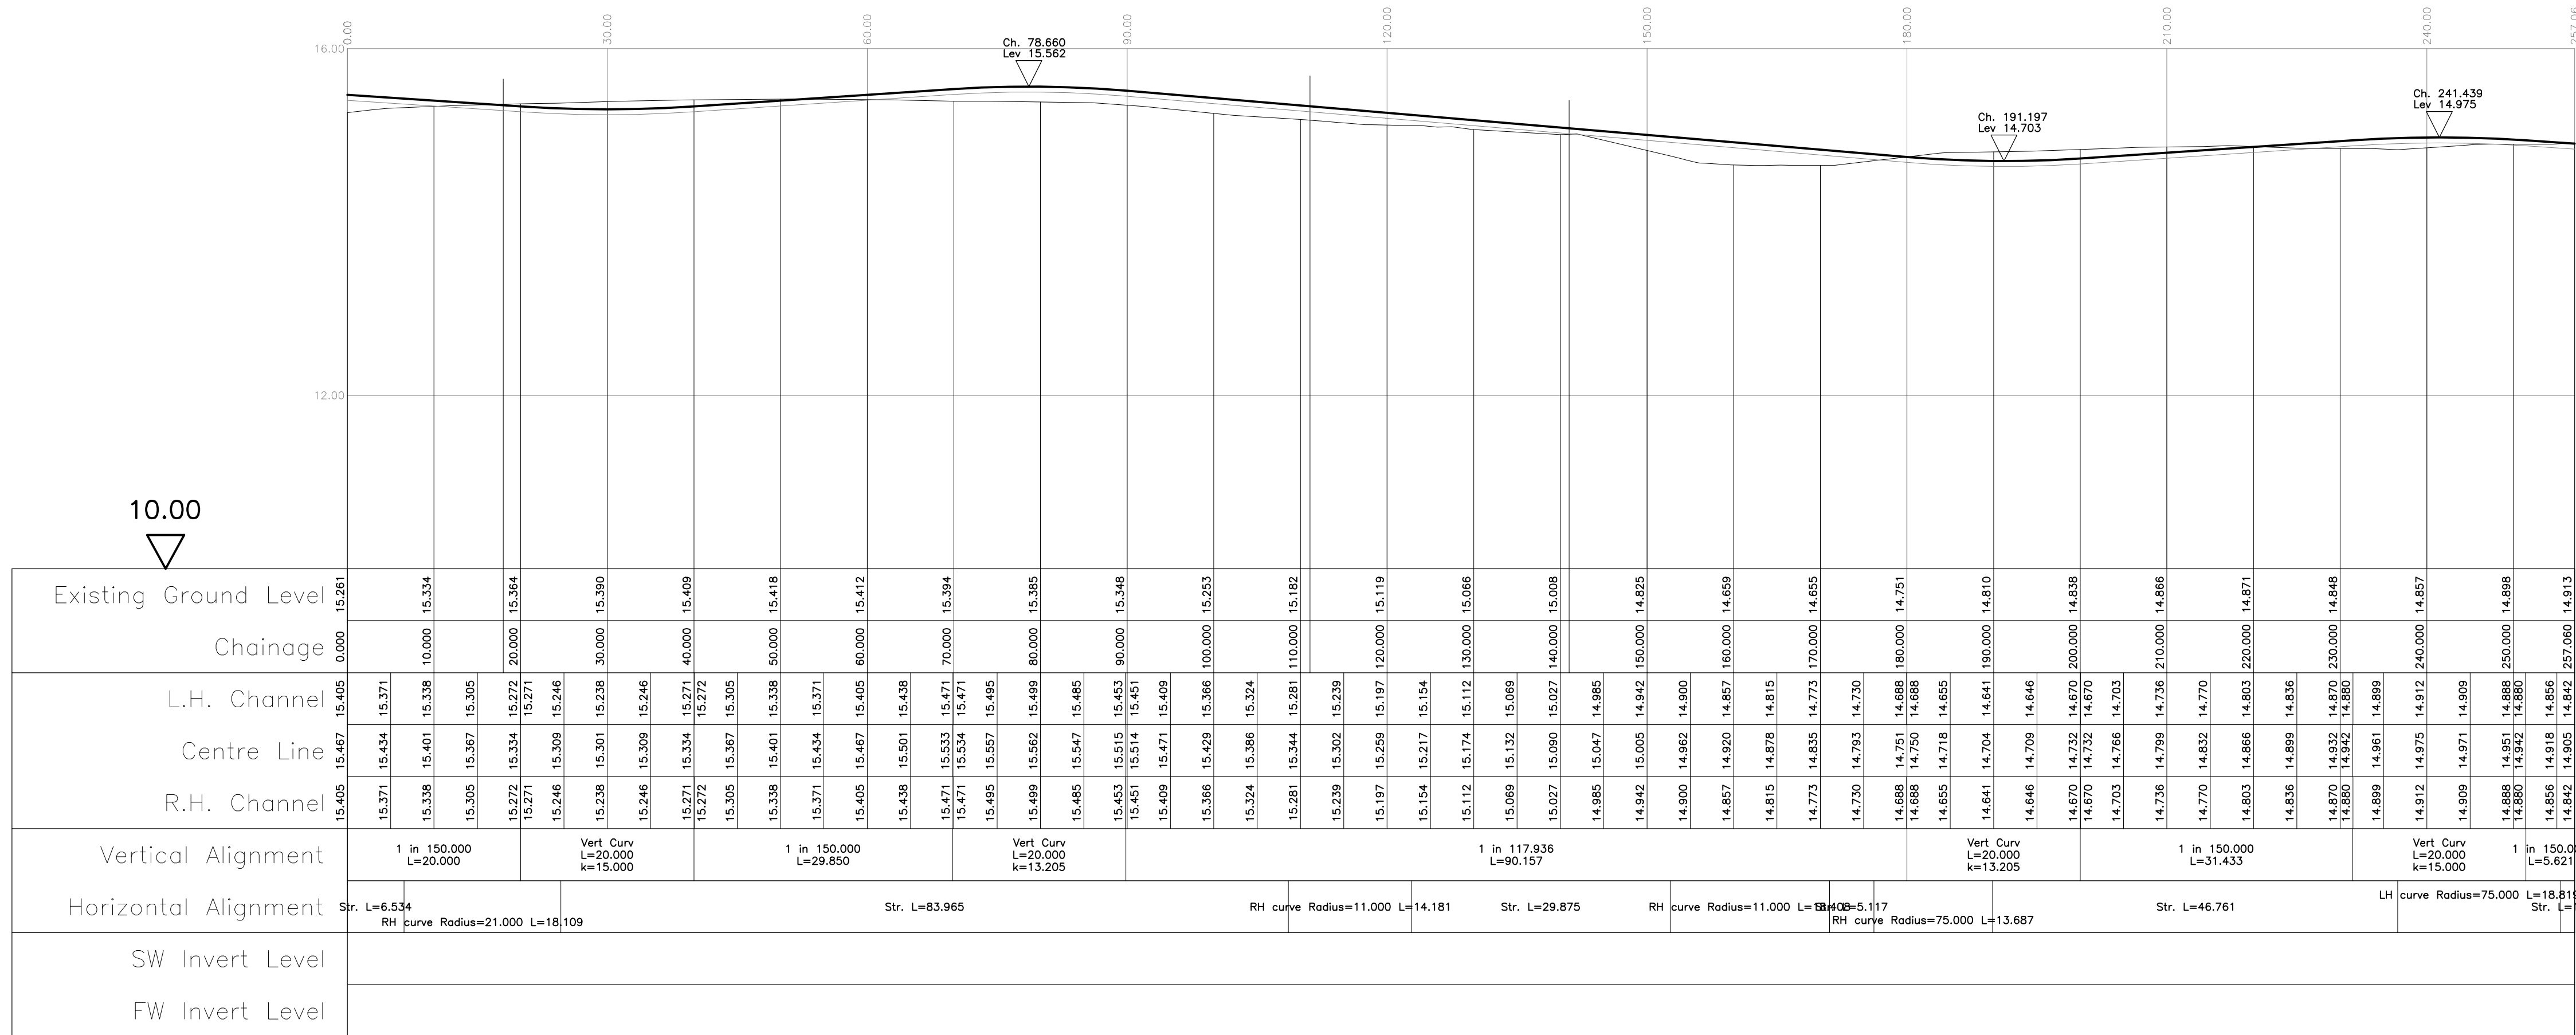

road4 190214
Horiz. 1:500 Vert. 1:50

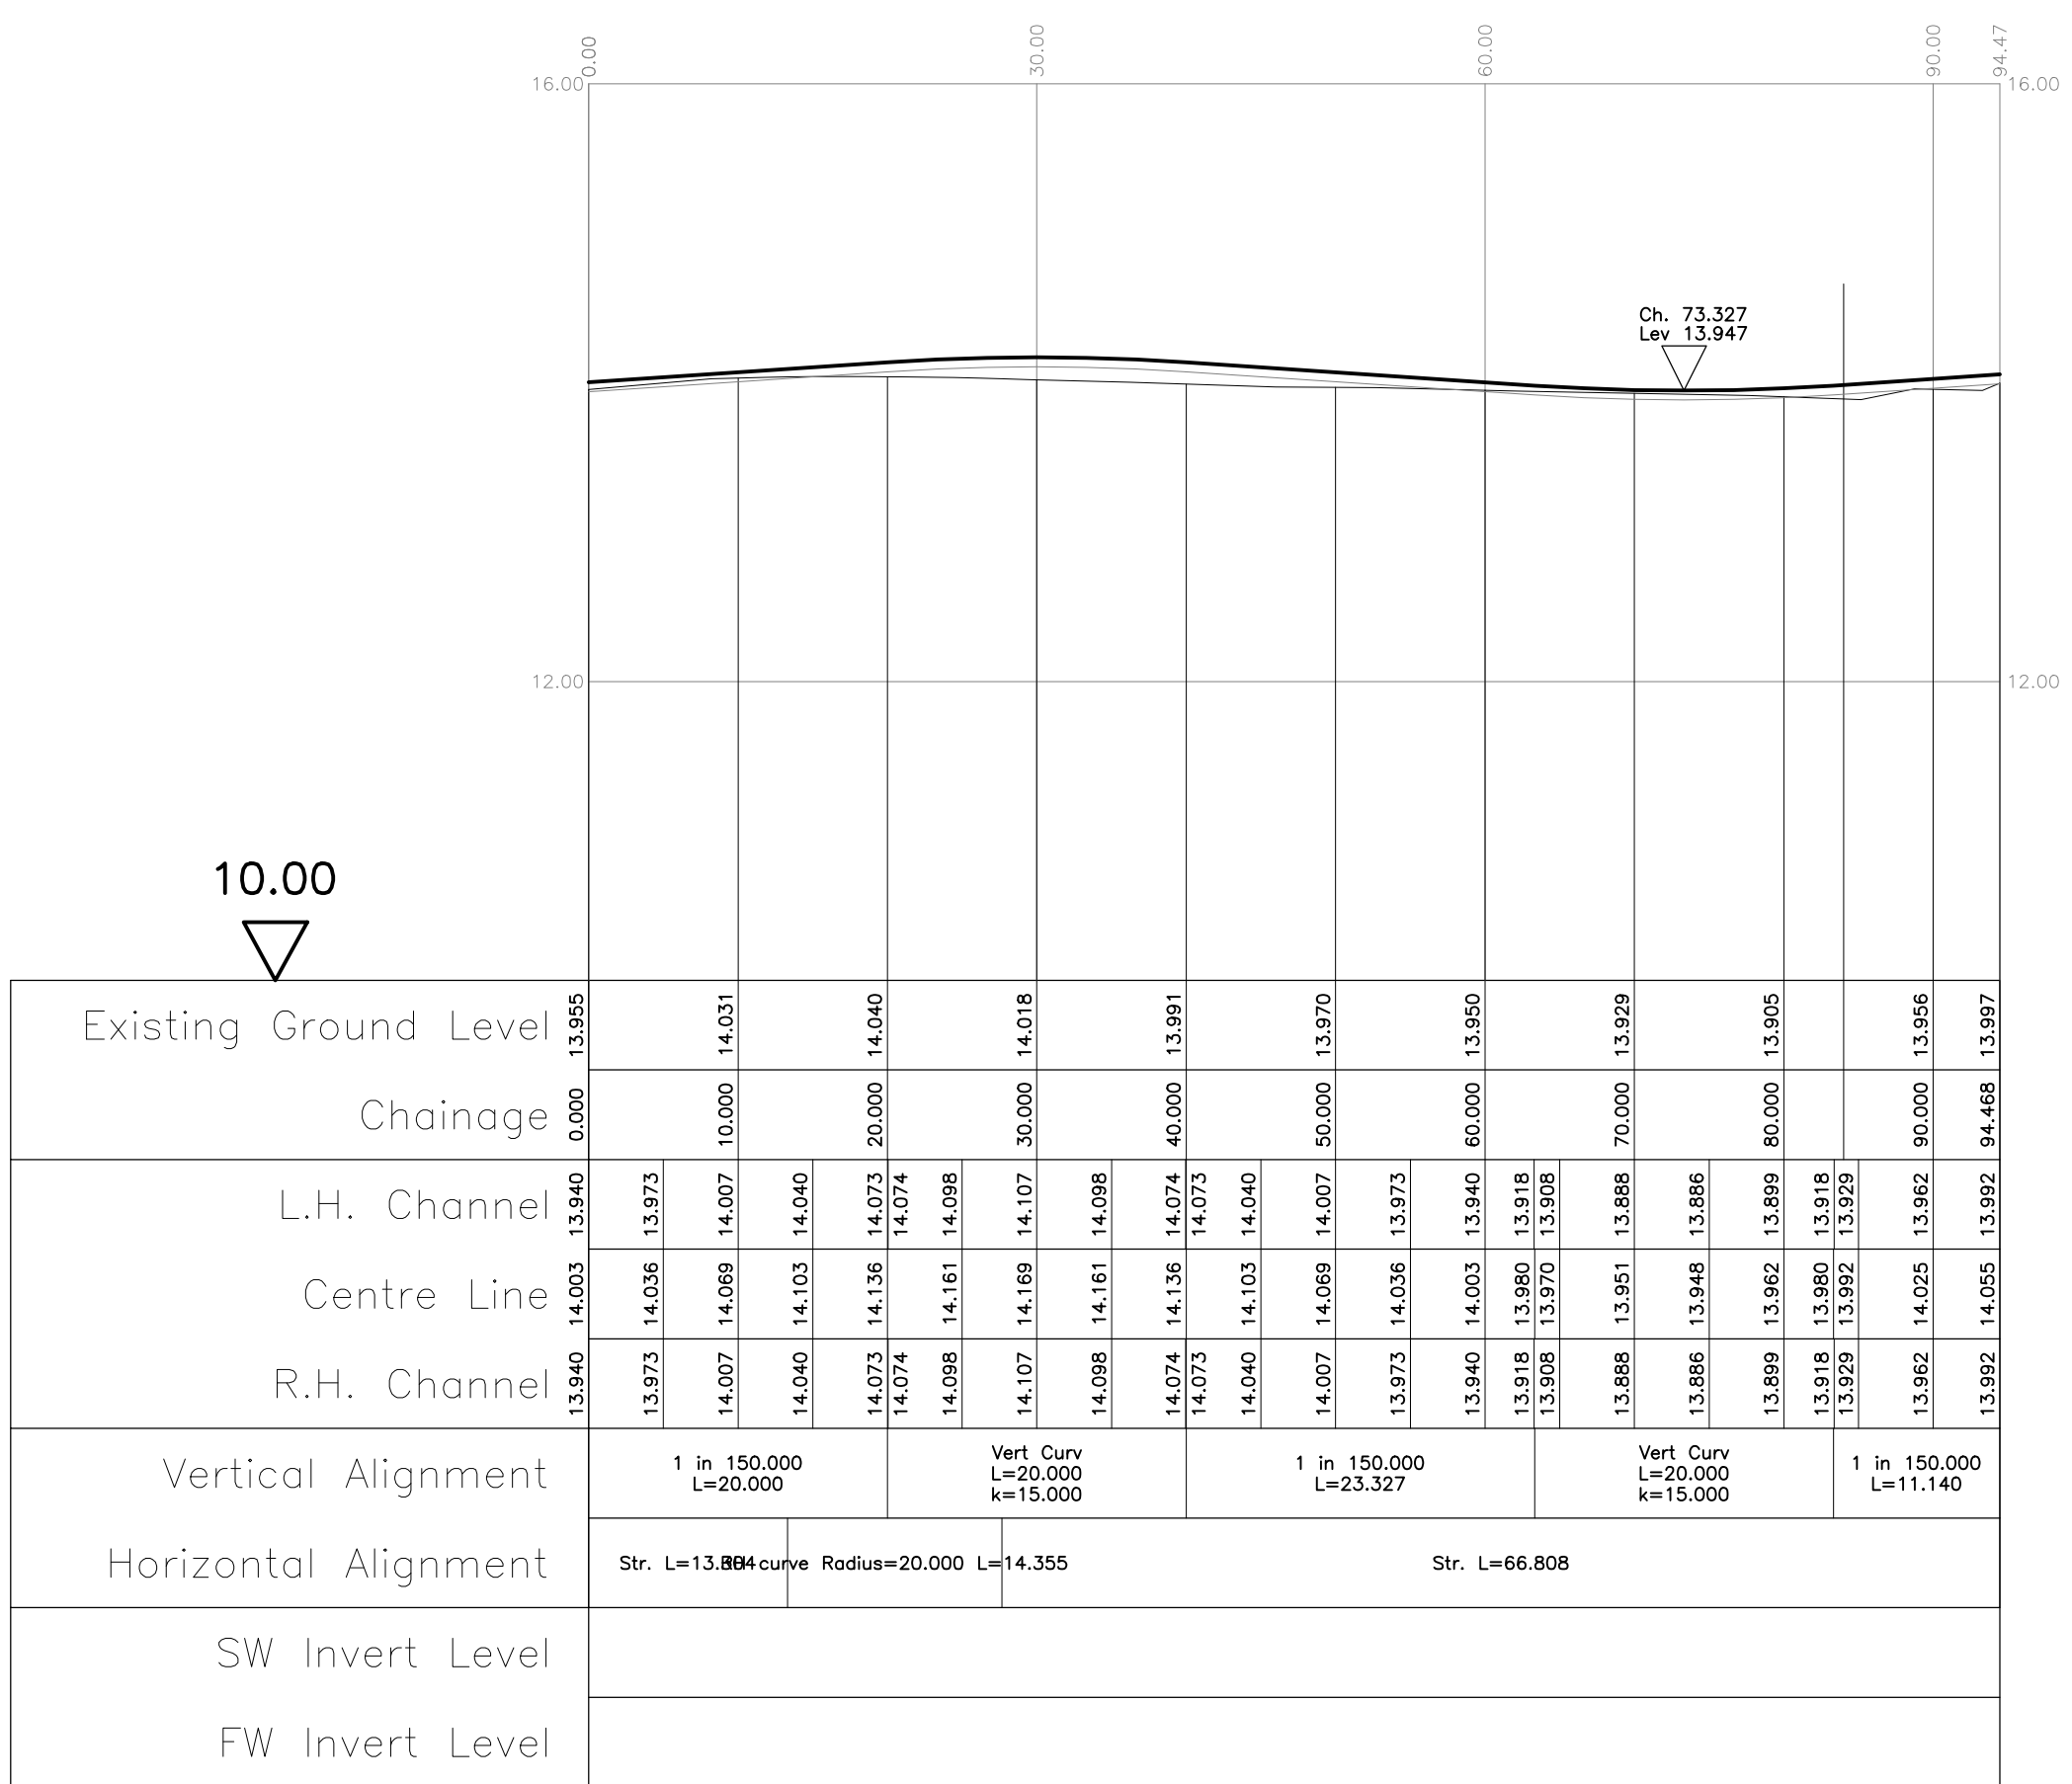

road5 190214
Horiz. 1:500 Vert. 1:50