




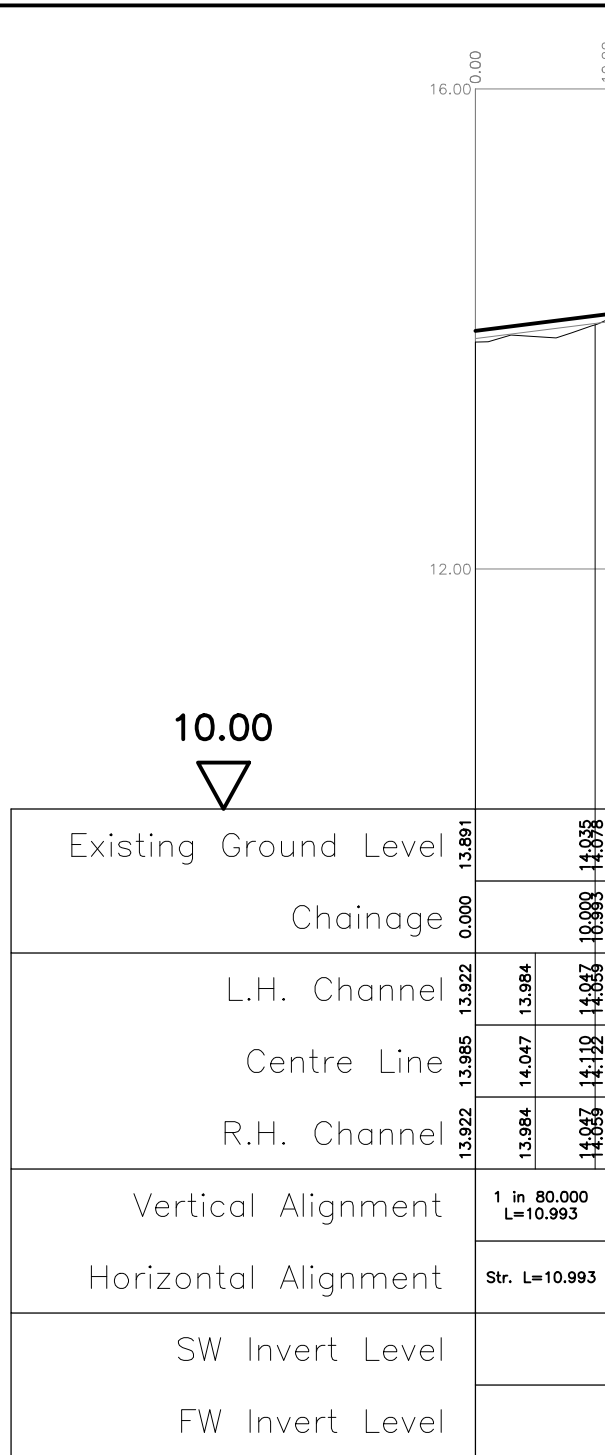


road5a 190214
Horiz. 1:500 Vert. 1:500

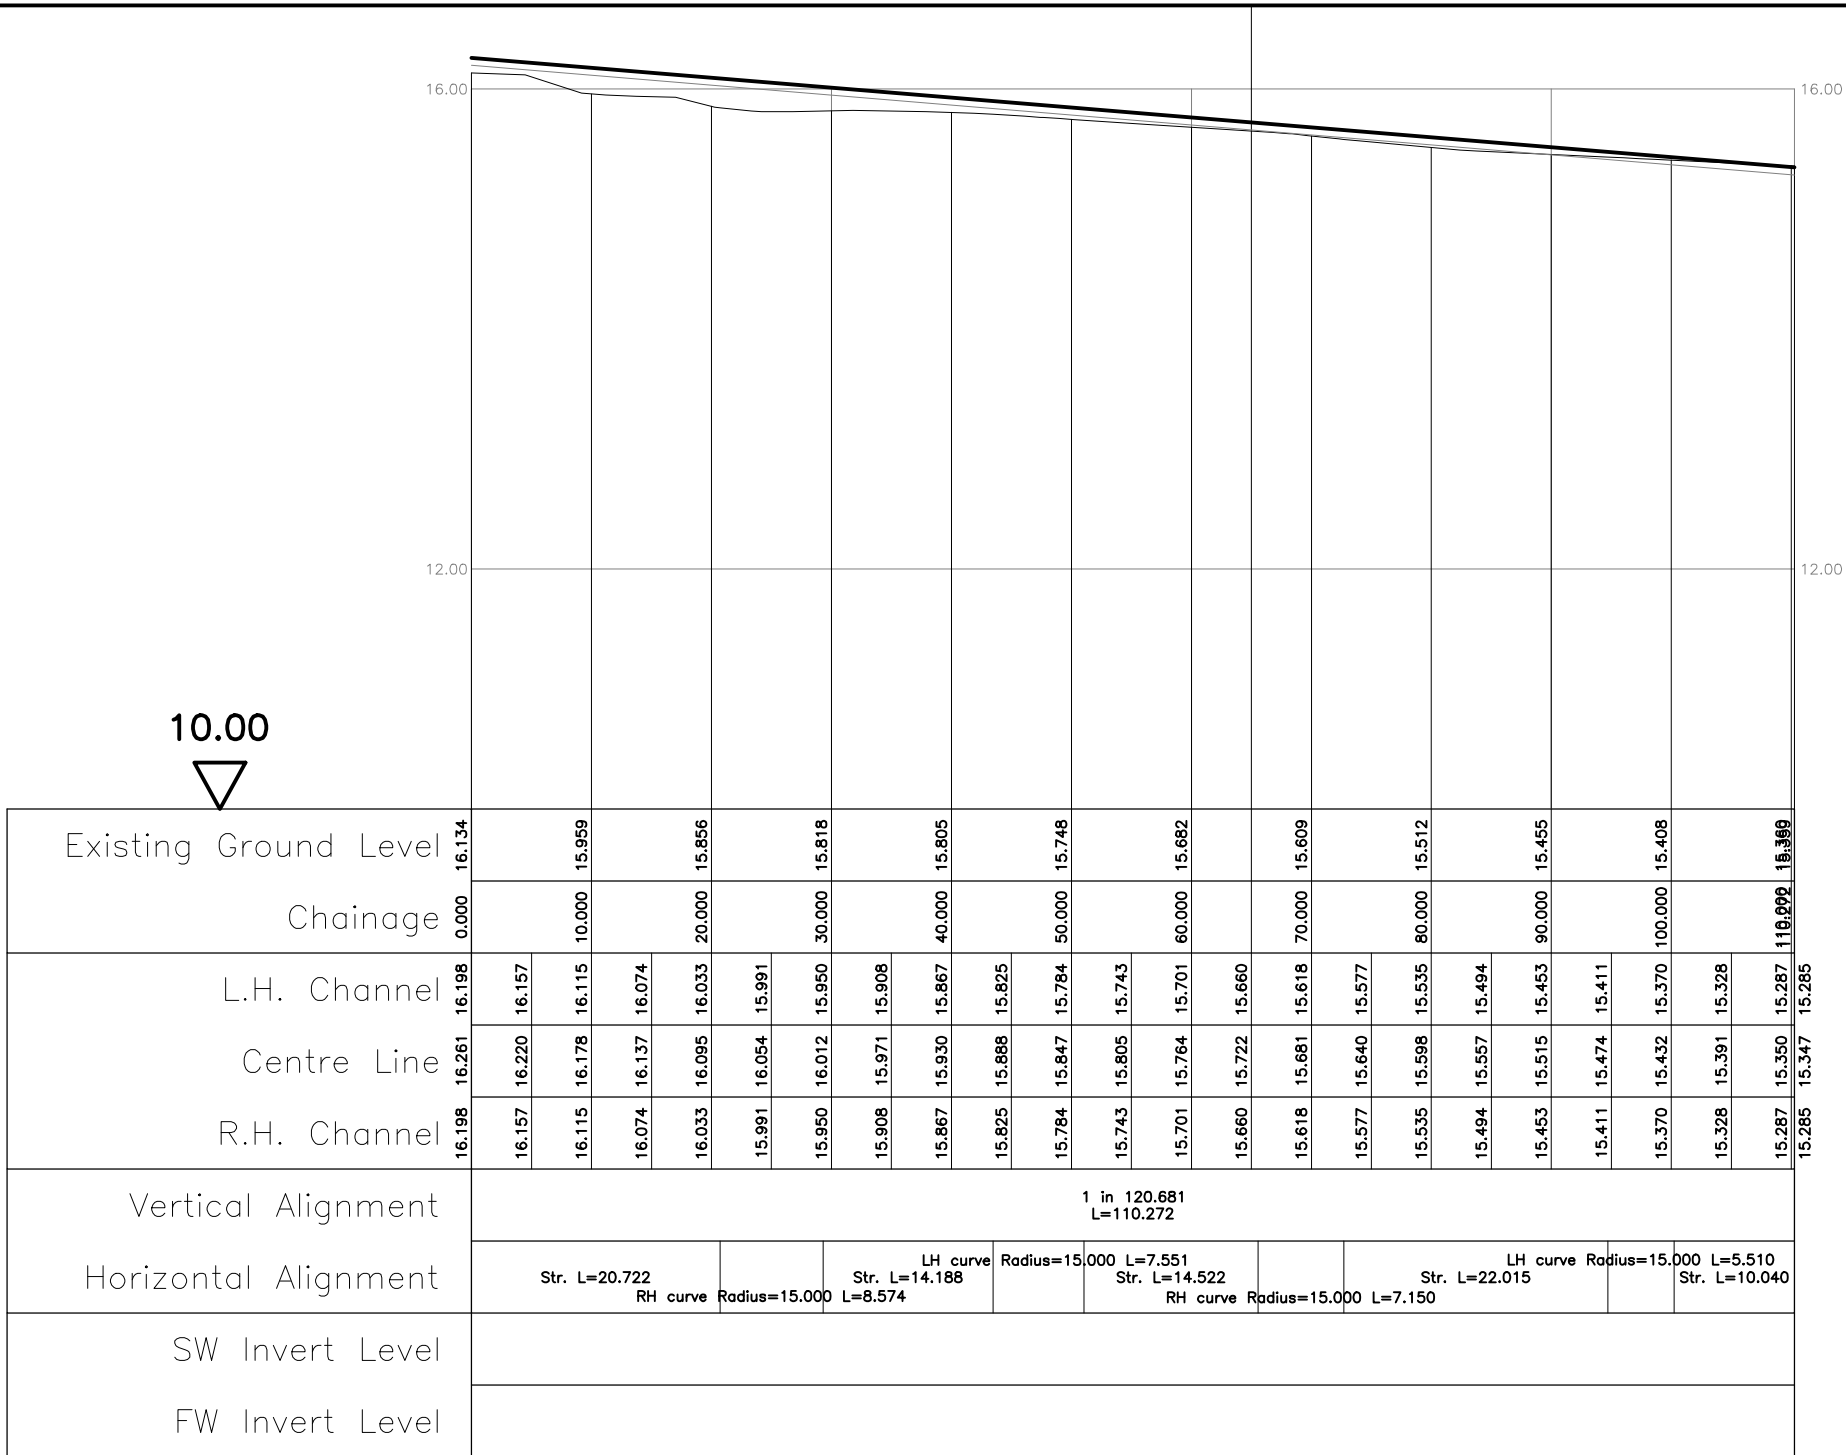

road6 190214
Horiz. 1:500 Vert. 1:500

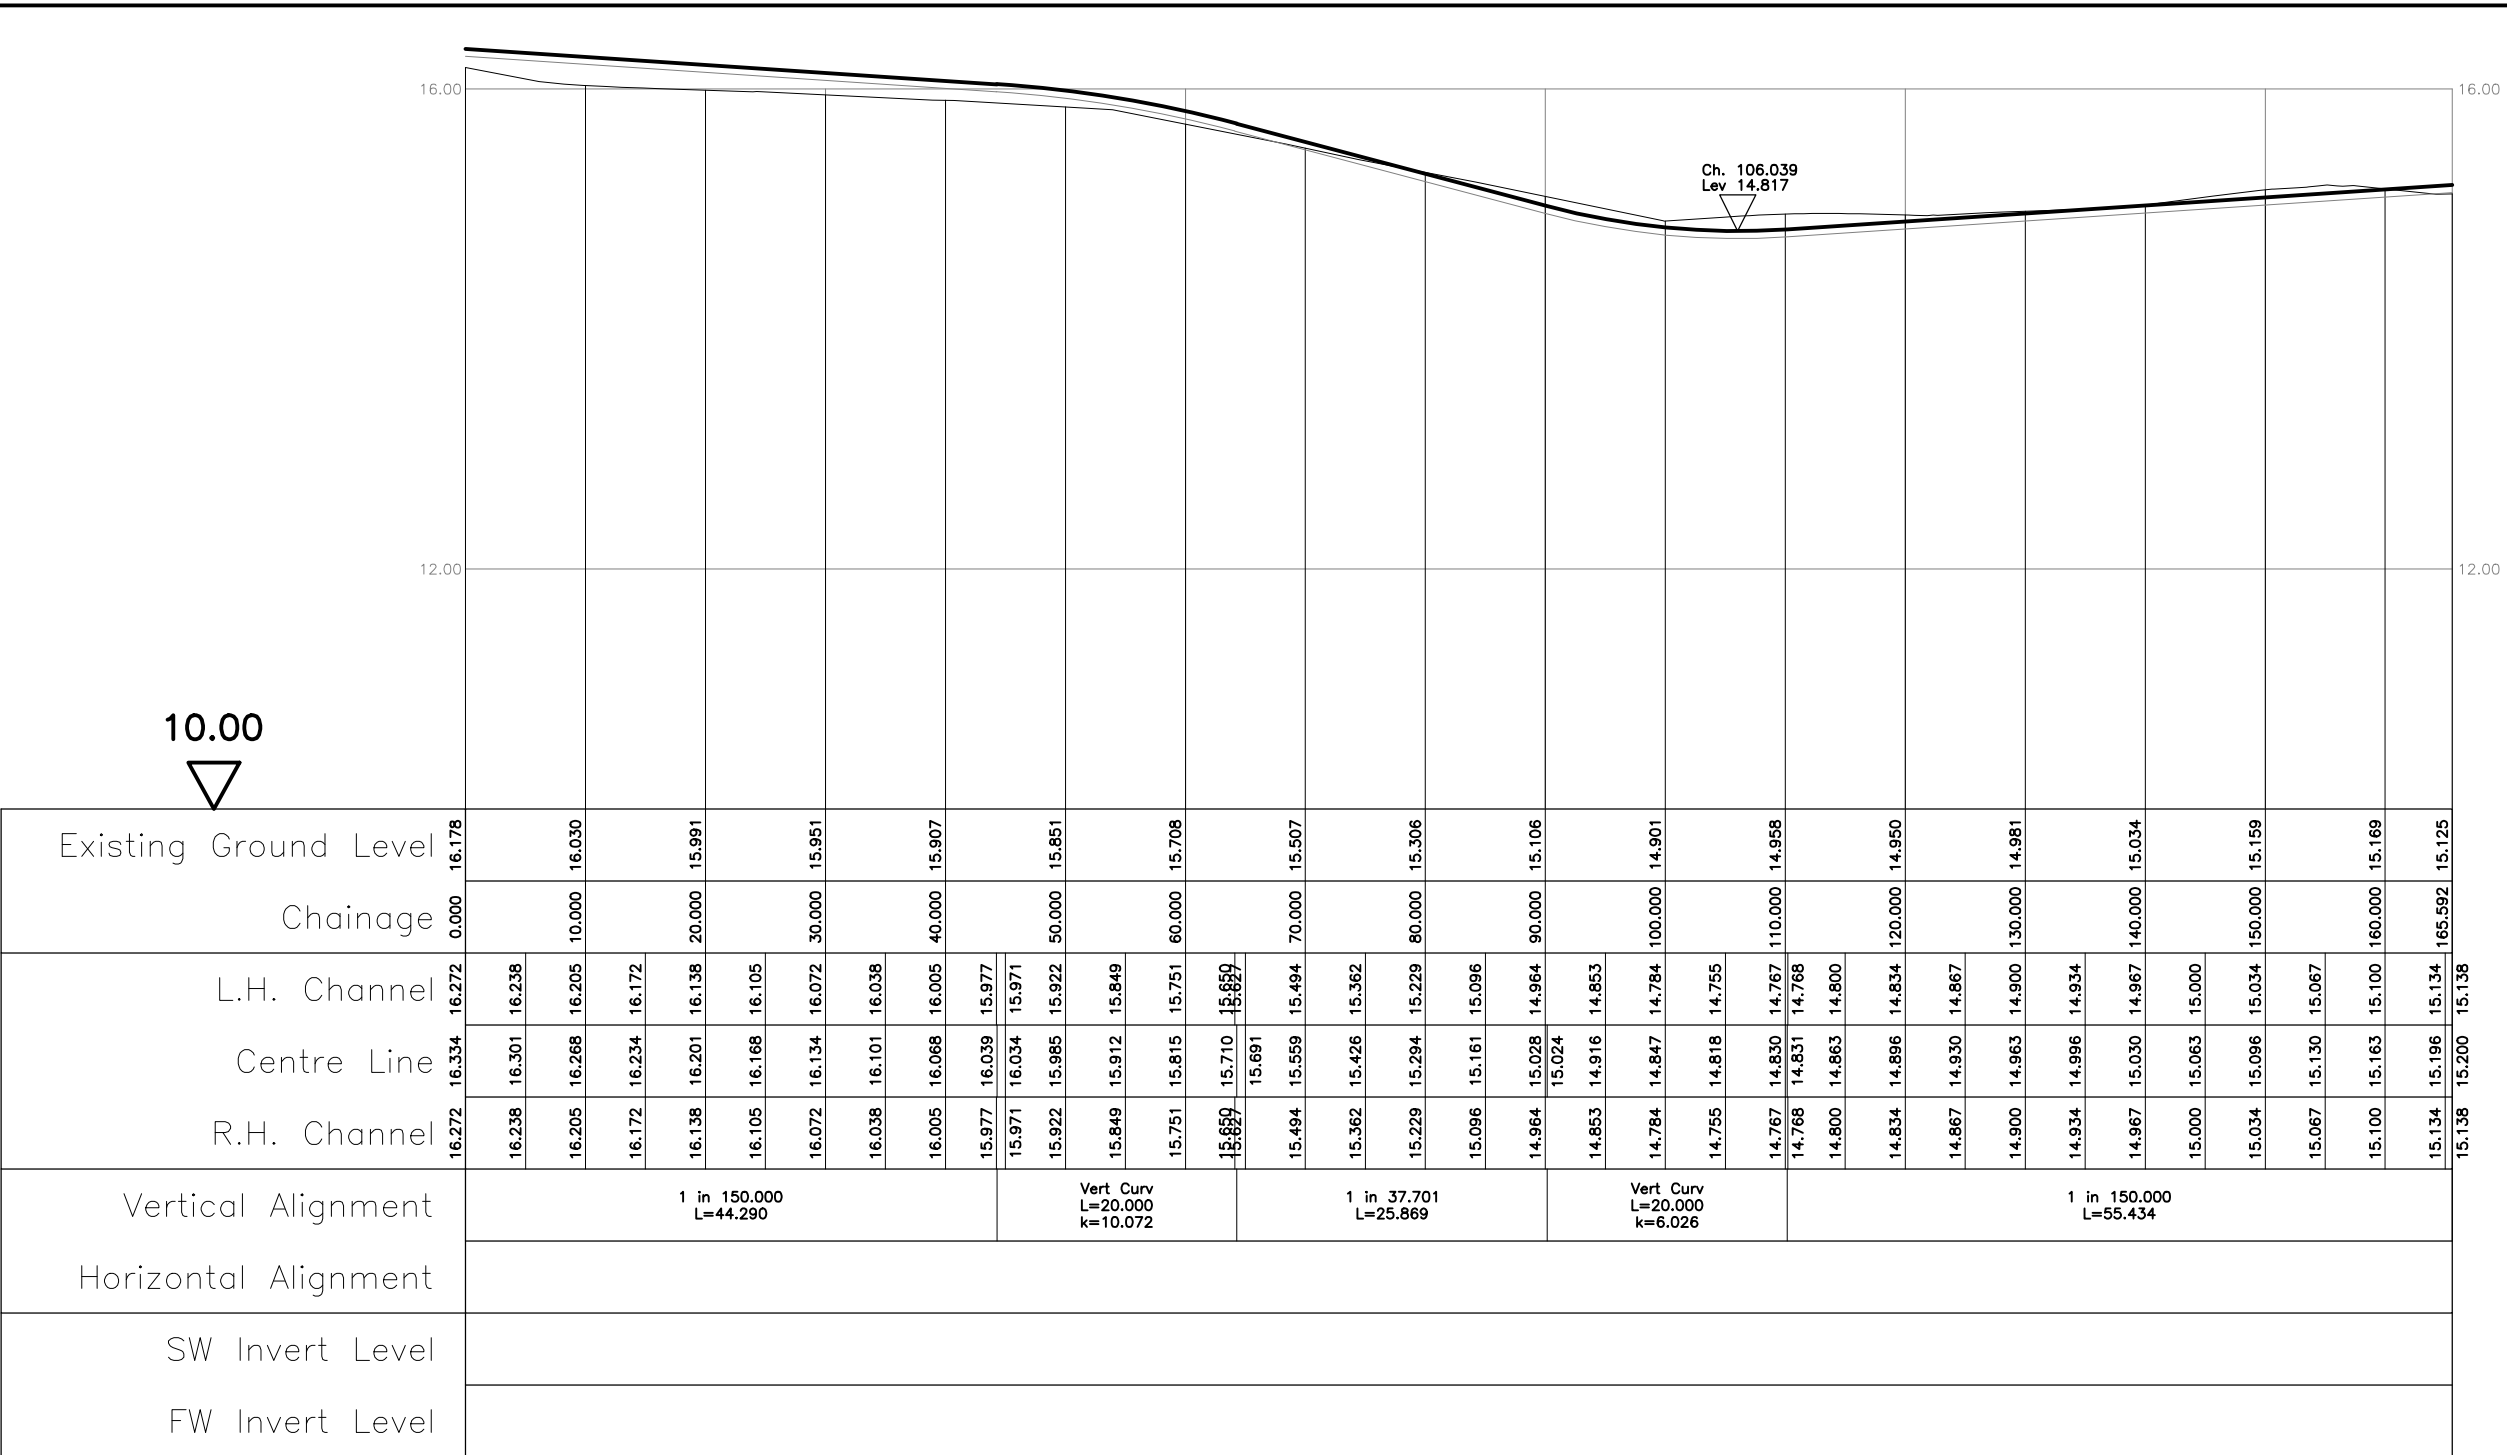

road7 190214
Horiz. 1:500 Vert. 1:500

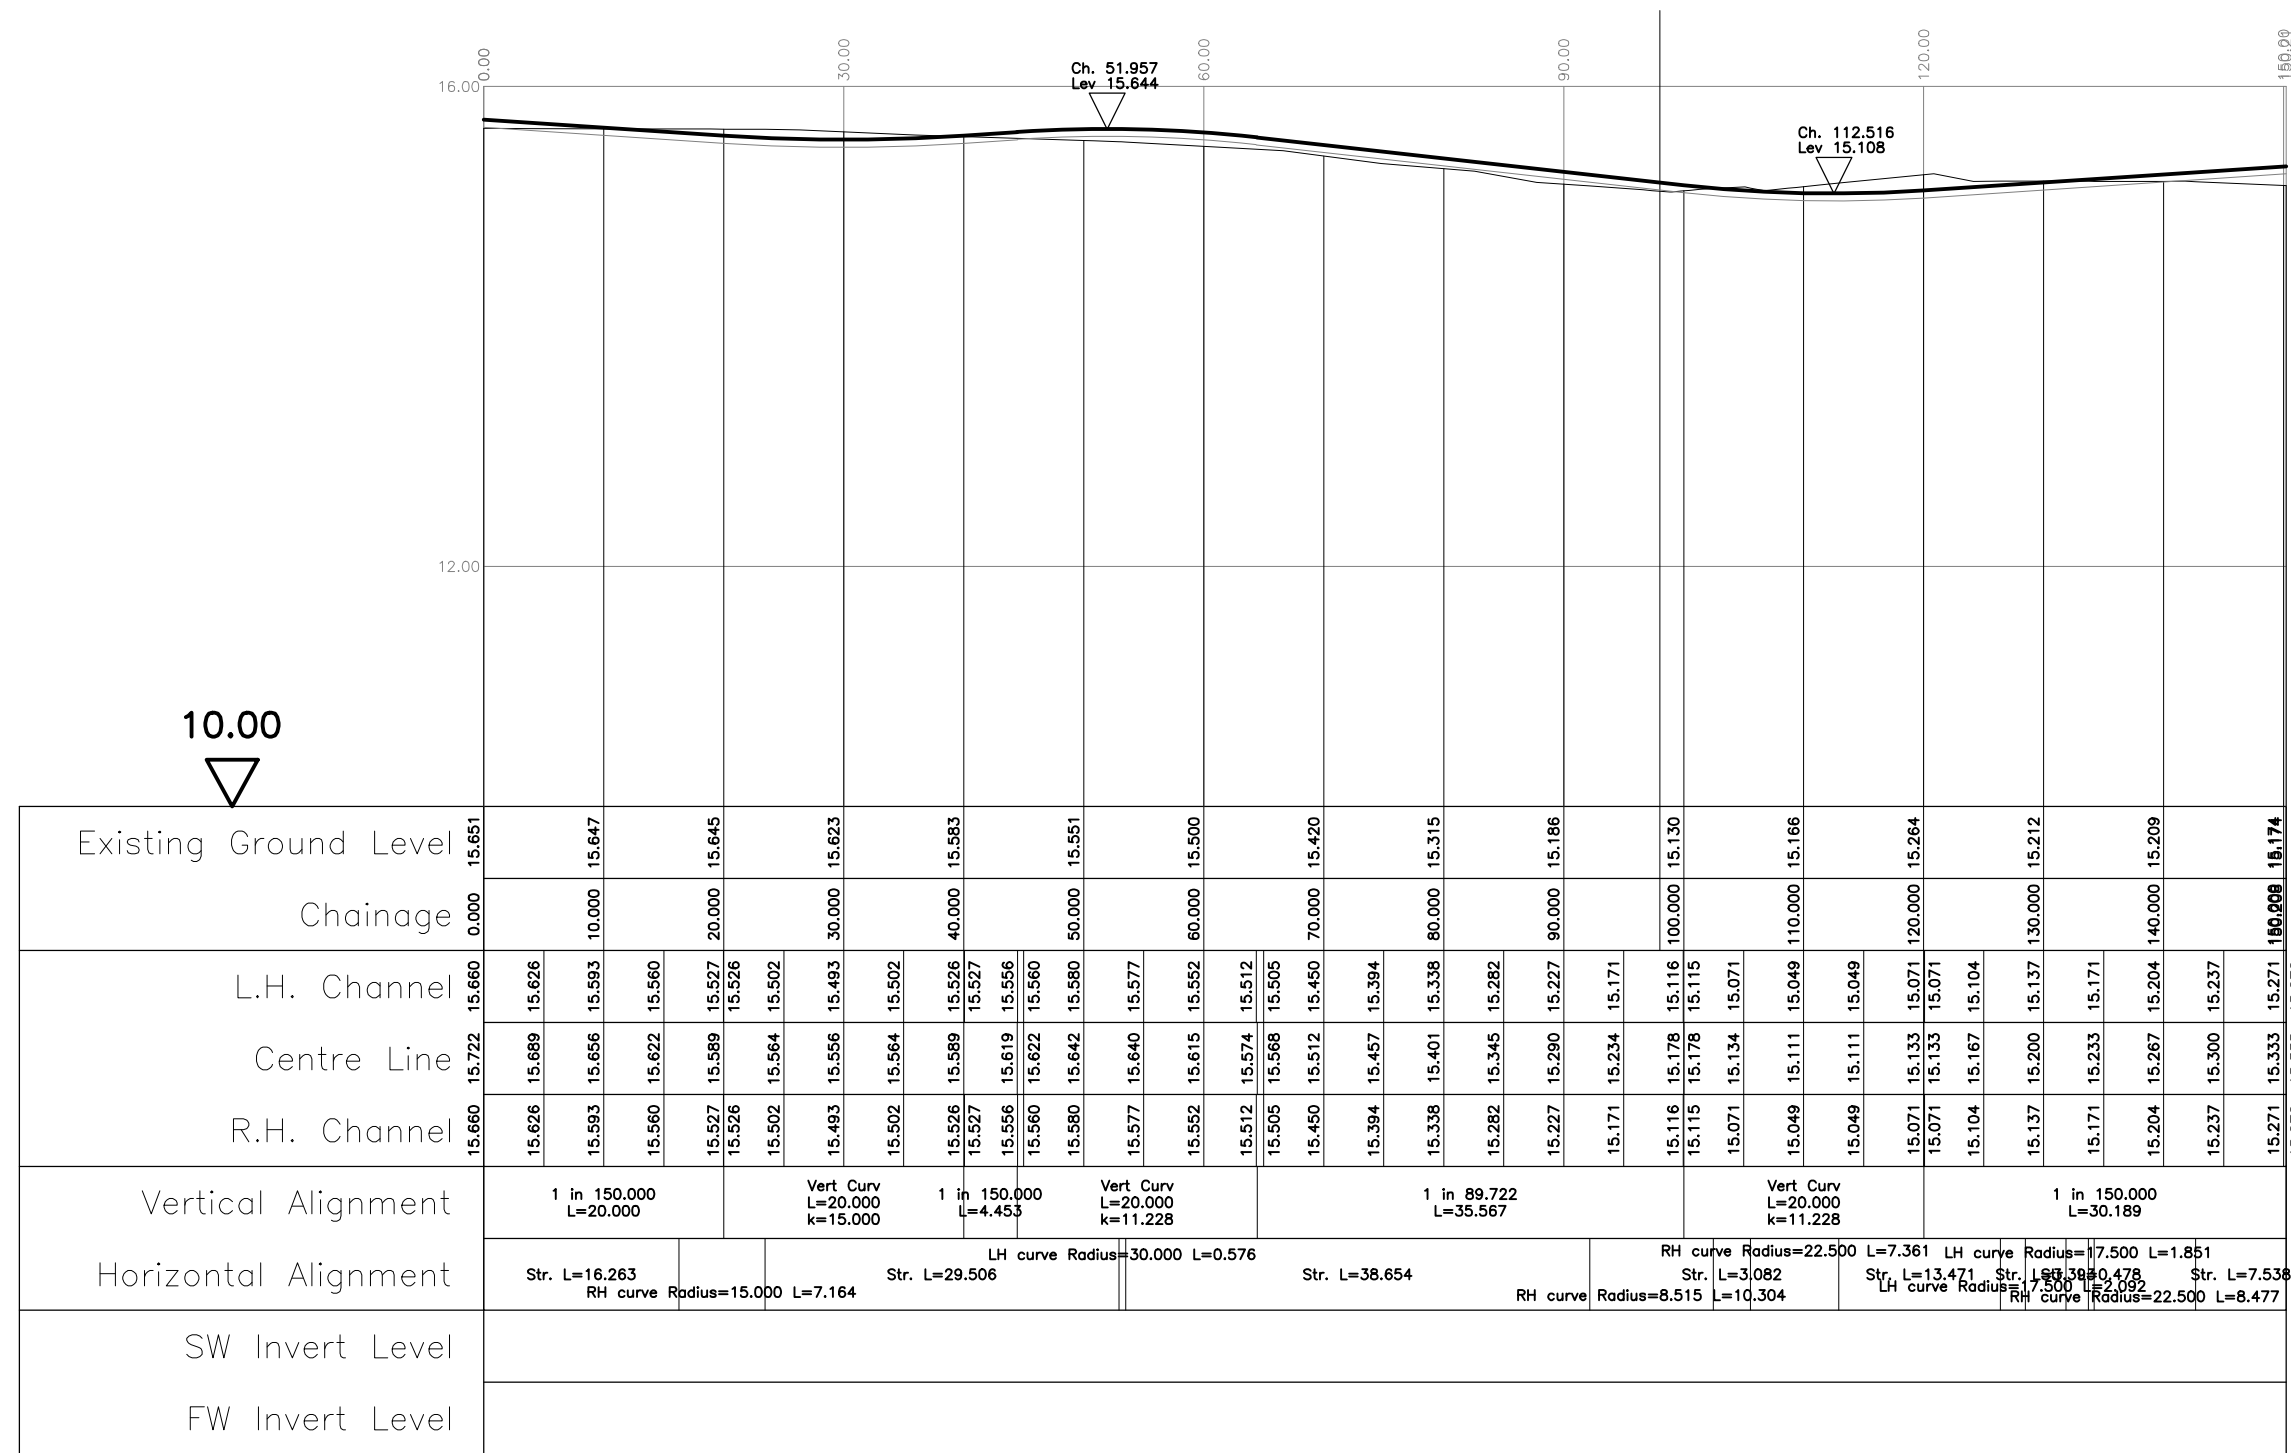

road8 190214
Horiz. 1:500 Vert. 1:500

NOTES:

- Do not scale from this drawing.
- All dimensions in metres and all levels relate to Ordnance Datum.
- This drawing is to be read in conjunction with all other engineering drawings. Any discrepancies shall be reported to MJA Consulting Engineer's.
- The level and location of all existing services shall be verified on site by the Contractor before commencing any construction work.
- All section 104 work shall be in accordance with the document 'Sewers for Adoption' 6th Edition as published by WRc plc together with relevant Water Authority requirements.
- All adoptable works to be checked by the Water Authority Inspector.
- All adoptable pipework up to DN225 shall be Extra Strength Vitrified Clay, DN300 or above shall be concrete. All adoptable pipes to be Strength Class 120. If the contractor wishes to use structural wall plastic pipe, then approval must be gained from the Adopting Water Authority.
- Sewers and drains of different diameters should be laid soffit to soffit unless otherwise specified.
- All covers and frames shall be 150mm deep to BS.EN.124, badged SW or FW if requested.
- Contractor must comply with all current legislation relating to CDM, Health and Safety and COSHH.

PRELIMINARY FOR PLANNING ONLY

A	19.02.14	Planning layout updated		KTG
REV. No.	DATE	DESCRIPTION		INITIALS
Client		<div><div>MJA CONSULTING</div><div>CIVIL AND STRUCTURAL ENGINEERS</div><div>58-62 Oak Street, Abingdon Oxon, OX14 5BZ Tel: 01235 555173 Fax: 01235 523226</div><div></div></div>		
Project		Roundstone Lane, Angmering		
Title		Scale	Date	Drawing No.
Proposed road sections sht 2 of 2		As shown	July 12	4528:P11
		Checked	Drawn KTG	
		Rev A		