


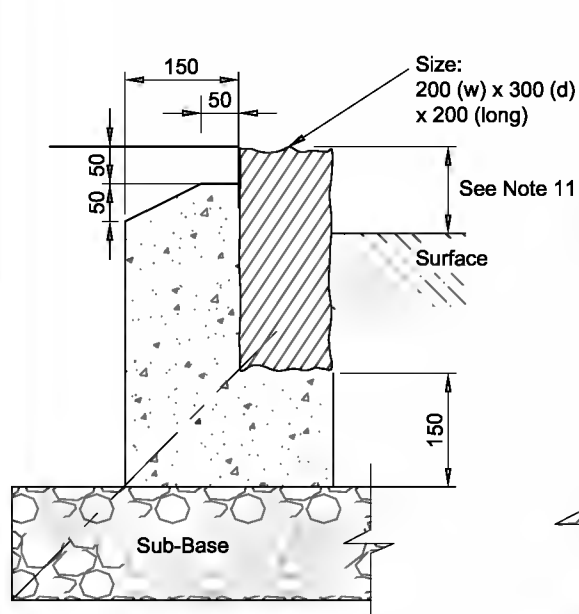


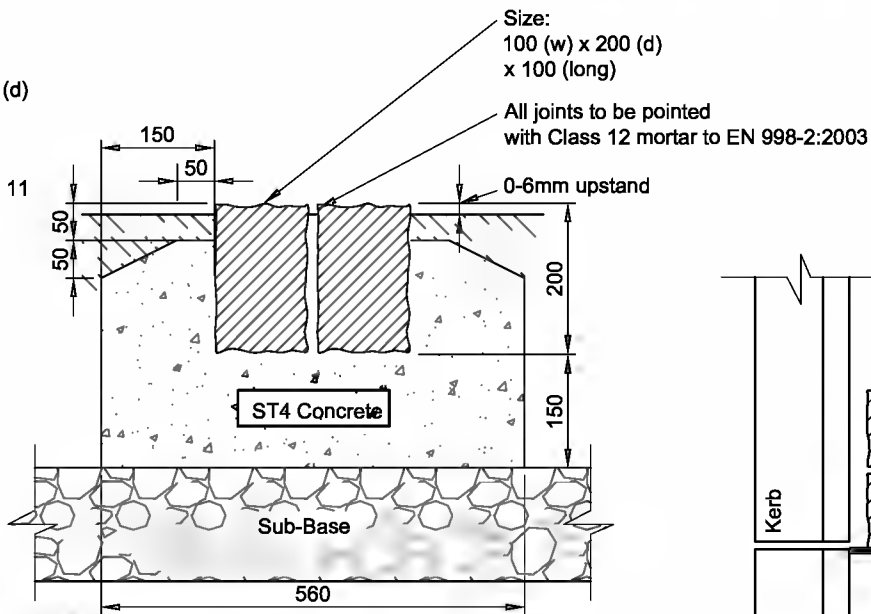


FULL HEIGHT KERB
TYPE GRANITE SETT
(1:10)

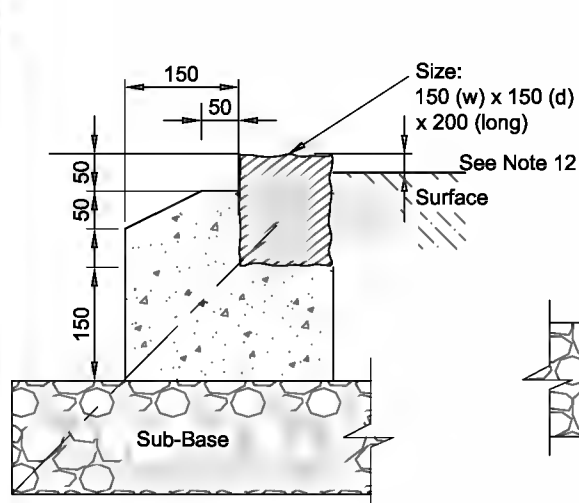


BOUNDARY DEMARCATION
DOUBLE ROW GRANITE SETT
SECTION
(1:10)

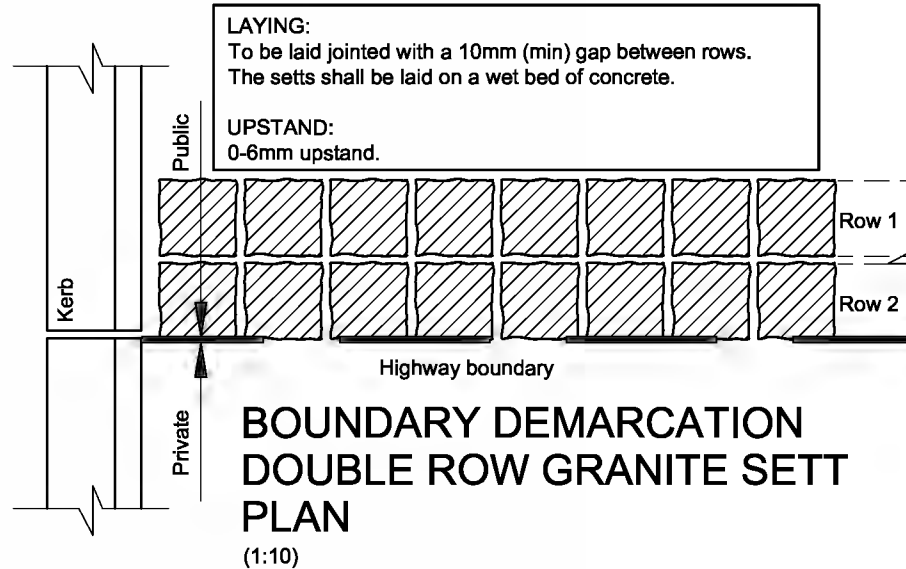

DROP KERB
TYPE GRANITE SETT
(1:10)

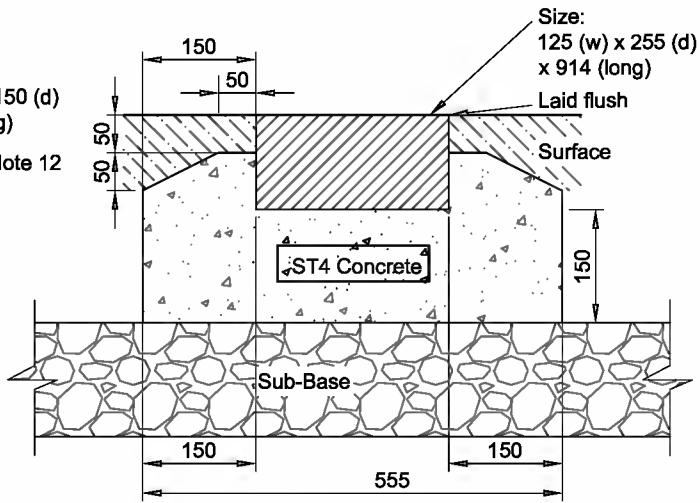

BOUNDARY DEMARCATION
TYPE CS1
SECTION
(1:10)

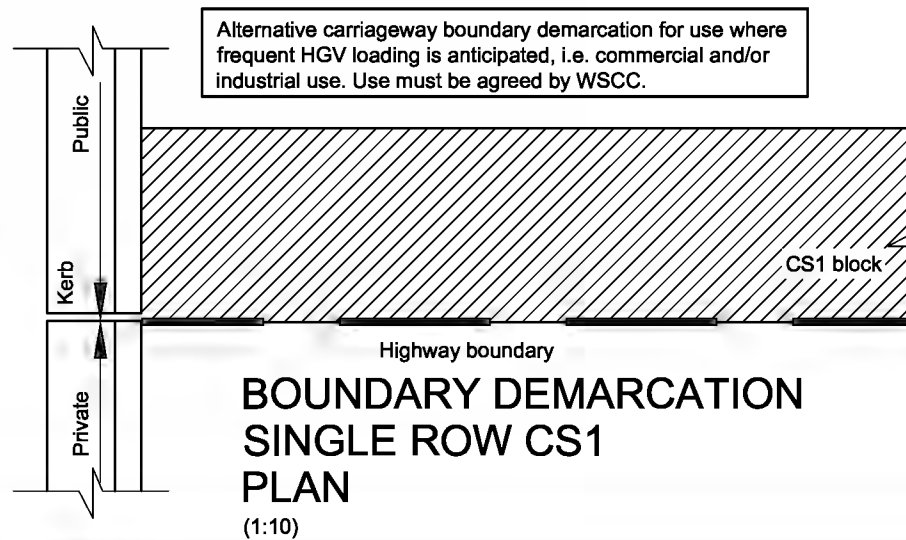

NOTES

1. Do not scale from this drawing.
2. Kerbs to be butt jointed. Where kerb alignments incur 'minor open joint tapers' between formed surfaces mortar jointing shall be used as directed by Highway Inspector.
3. All full length PCC kerbs are to be mechanically handled.
4. All precast concrete Kerbs & Edgings shall be to BS EN 1340 & laid to BS 7533-6.
5. All setts of natural stone shall be to BS EN 1342 & laid to BS 7533-7.
6. All Kerbs & Edgings bed & backing to be Concrete Class ST1 (C6/8), well compacted. Unless otherwise stated this shall be a minimum bed thickness of 150mm. Carriageway demarcation CS1/Granite setts to be ST4 (C16/20).
7. The minimum length of any cut kerb shall be 450mm (Half kerb).
8. The correct radius kerbs shall be used for all radii of 12m or less. For radii between 12m and 20m 600mm long straight units shall be used. Radius kerbs shall be used to form corners of laybys and tapers.
9. The correct transition kerbs shall be used for all drop kerb and upstand variation locations.
10. The correct quadrant kerbs shall be used to form corners of square areas and refuge islands.
11. Full height kerb upstand shall be 125mm unless otherwise agreed by WSCC under a formal request.
12. Drop kerb upstand shall be 0-6mm for pedestrian crossings, 25mm for vehicular crossings.
13. Refer to drawing 01 for laying methods.

A	Corrected ref to CS1	DJL	GM	30/11/12
Rev	Revision details	Chkd	Appd	Date
Drawn:	MJA		For comment	
Chkd:			For tender	
Appd:			For construction	
Date:			As constructed	
File ref:				
IWP Ref:				

West Sussex County Council
Infrastructure Group
County Hall,
West Street
Chichester
West Sussex
PO19 1RH
(01243) 642105



Project Name

Section 278/30 Highway Agreement
Standard Details

Drawing Title

Approved Kerb Type Selection
Sheet 2



Original Drawing Size : A3

Scale : As Shown

Dimensions :

Drawing No.

S278/38/03

Rev

A