


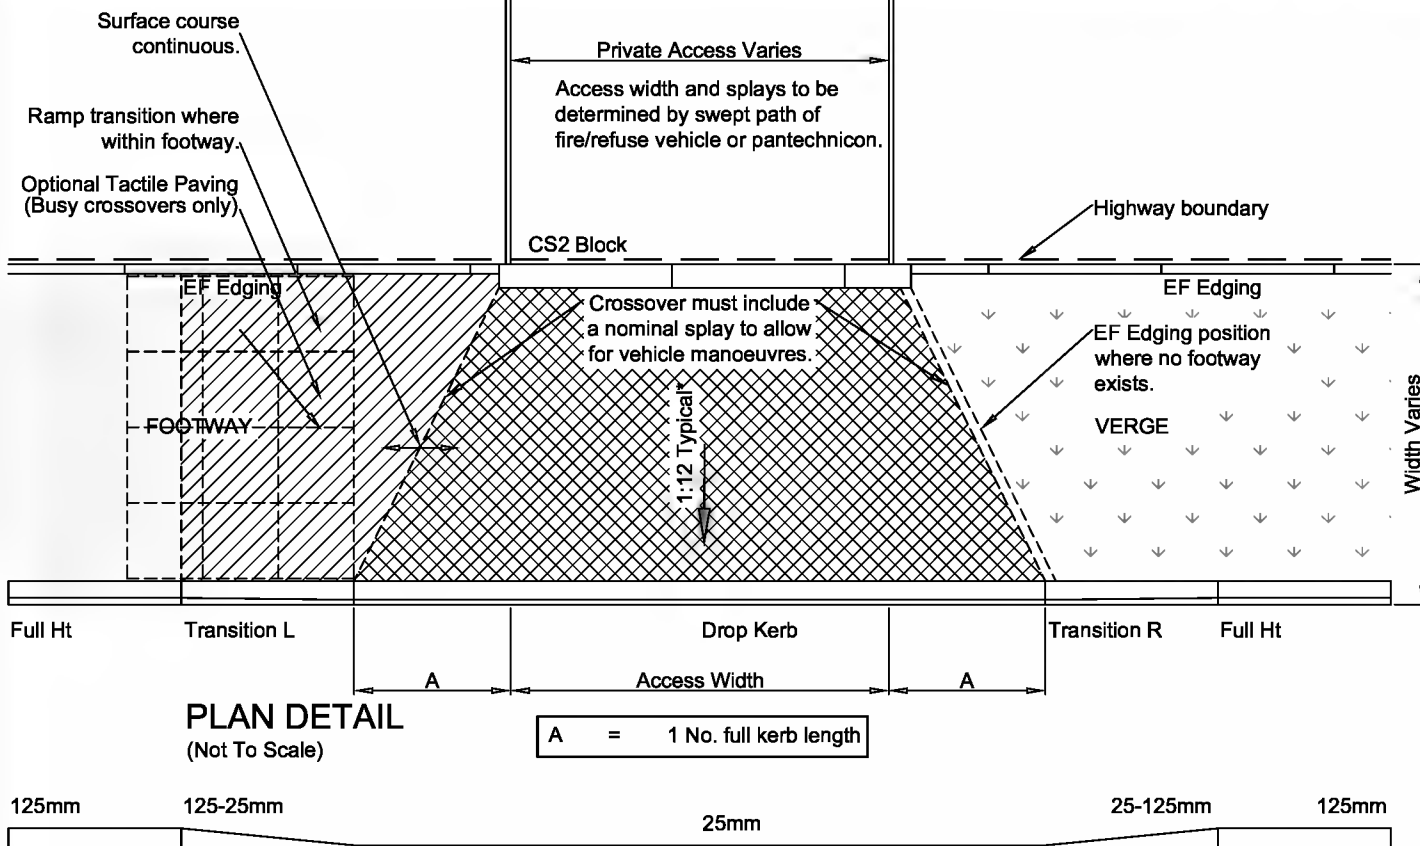

ELEVATION DETAIL
(Not To Scale)


*Where crossover widths are >9m, or where multiple crossovers are close together footway crossfall shall be reduced to 1 in 40

SURFACING NOTES:

- 450mm minimum overall construction must be met in compliance with frost susceptibility, irrespective of subgrading cbr value.
- All areas regarded as 'soft spots' are to be excavated and replaced with suitable material within the extents of new public highway to the satisfaction of the highway inspector.

NOTES

- Do not scale from this drawing.
- Refer to drawings 02 & 03 for Approved Kerb Type Selection.
- Refer to drawing 01 for laying methods.
- Prior to the commencement of laying the formation shall be treated with an approved residual weed killer.
- The Highway Inspector may request inclusion of a non-woven separation membrane to mitigate weed/root intrusion.
- The Highway Inspector may increase the Sub-base depth, or include a geotextile or geogrid on formation where site ground conditions are considered to be sub-standard.
- None of the details on this drawing are suitable where 'no-dig' construction is required.
- The access width shall be constructed using a whole number of uncut dropper & transition kerbs.
- Where the longitudinal vertical alignment of the access centreline exceeds a gradient of 1:12, WSCC shall review the suitability.
- Where the vertical alignment of a private access falls towards the highway boundary, positive drainage infrastructure must be provided in order to prevent run off of on to the Public Highway.
- Refer to drawing 04 for Footway Surfacing Options.

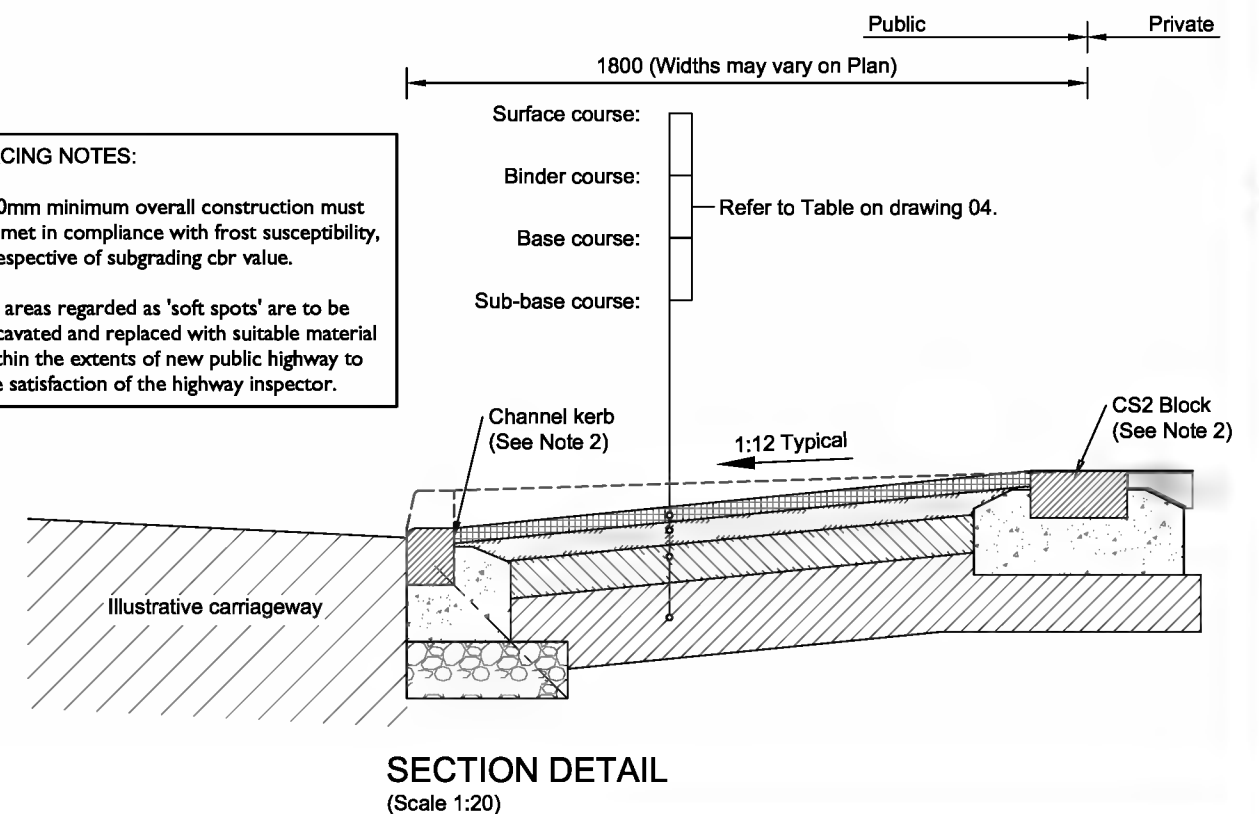

C	Crossfall note at * added	DJL	DJL	13.05.14
B	Tactile and width note added	DJL	GM	09.09.13
A	Notes amended	DLS	MJA	28.02.13
Rev	Revision details	Chkd	Appd	Date
Drawn: MJA			For comment	
Chkd:			For tender	
Appd:			For construction	
Date:			As constructed	
File ref:				
IWP Ref:				

West Sussex County Council
Infrastructure Group
County Hall,
West Street
Chichester
West Sussex
PO19 1RH
(01243) 642105



Project Name

Section 278/38 Highway Agreement
Standard Details

Drawing Title

Footway Crossover
Type 2 - Industrial



Original Drawing Size :		A3
Scale :	As Shown	Dimensions :
Drawing No.		Rev
S278/38/08		C