




- NOTES
1. Do not scale from this drawing.
 2. Refer to drawings 02 & 03 for Approved Kerb Type Selection.
 3. Refer to drawing 01 for laying methods.
 4. Refer to drawing 10 for service corridor arrangements.
 5. Prior to the commencement of laying the formation shall be treated with an approved residual weedkiller.
 6. Should alternative aesthetic arrangements for highway boundary demarcation be proposed these must be agreed on a site by site basis by WSCC.
 7. EF edge to be omitted where margin is grassed/planted and bounded by a wall.

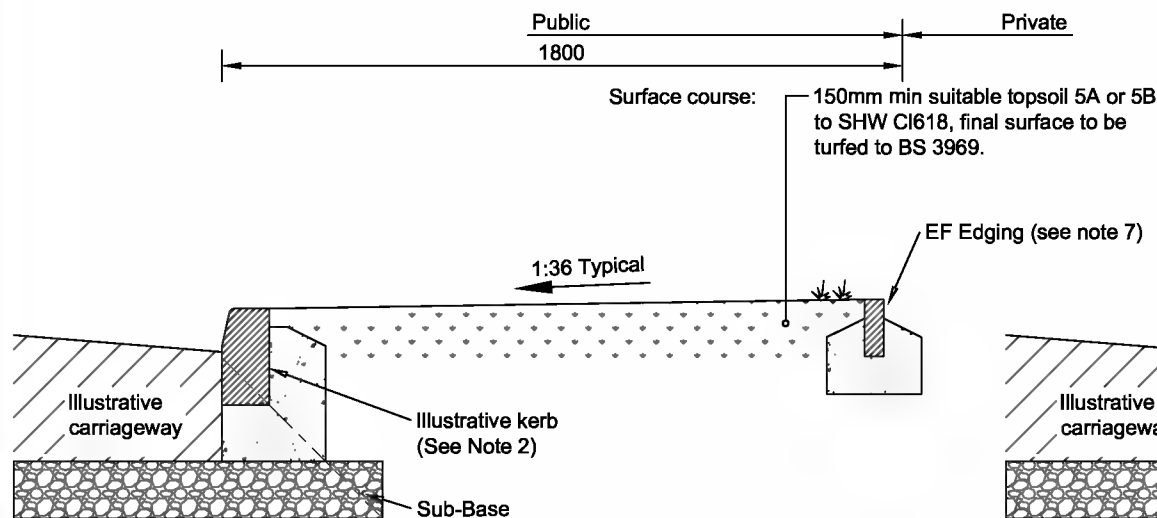


1.8m WIDTH
(Scale 1:20)

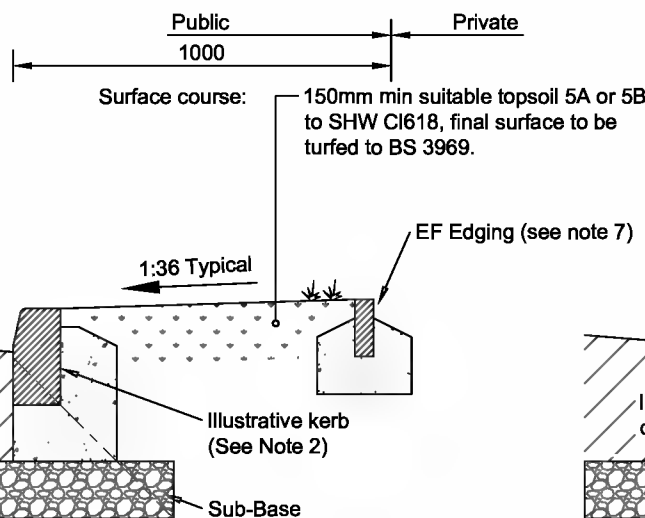


1.0m WIDTH
(Scale 1:20)

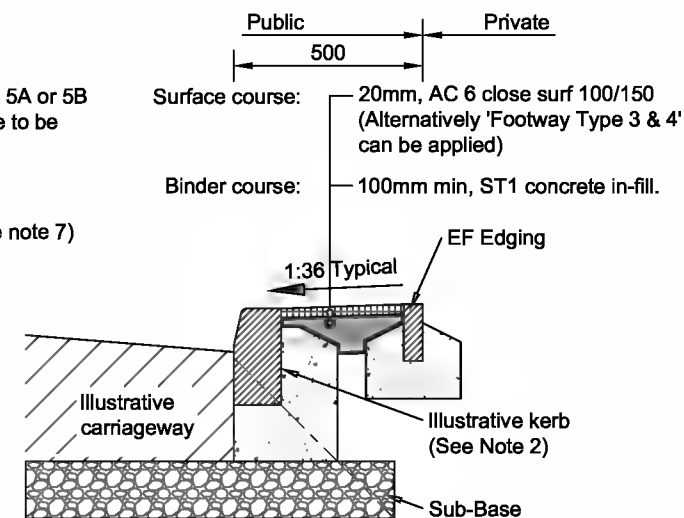


0.5m WIDTH
(Scale 1:20)

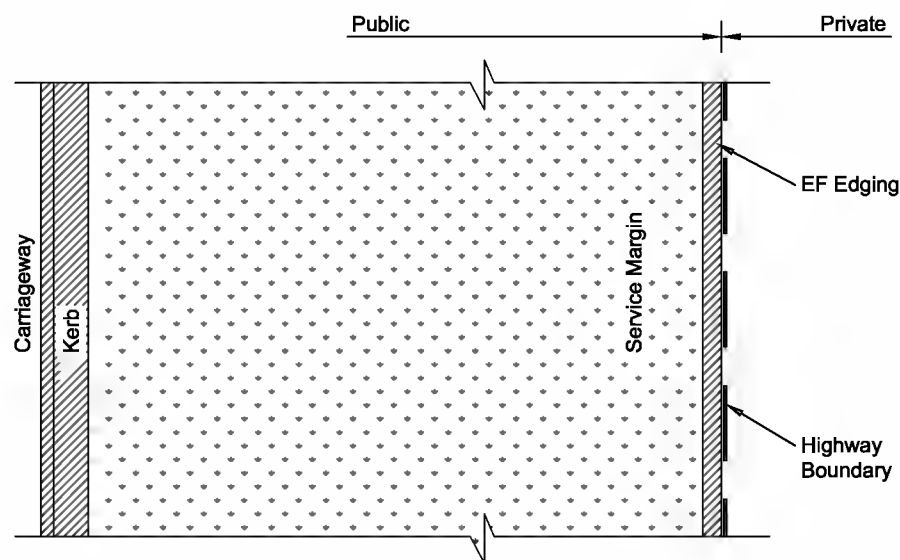

1.8m WIDTH
DEMARCATION PLAN
(Scale 1:20)

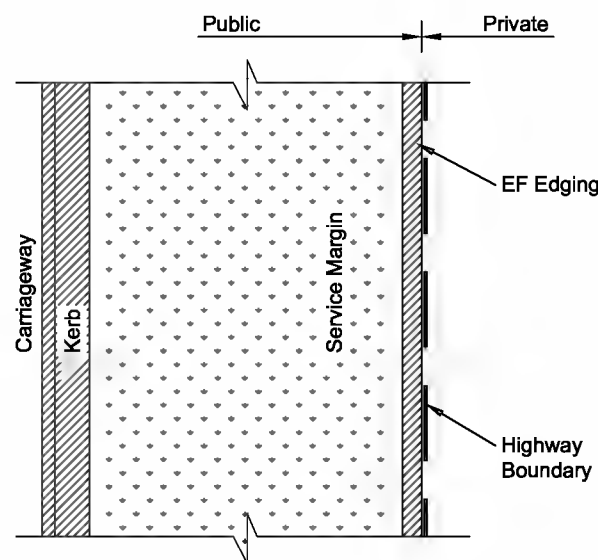

1.0m WIDTH
DEMARCATION PLAN
(Scale 1:20)

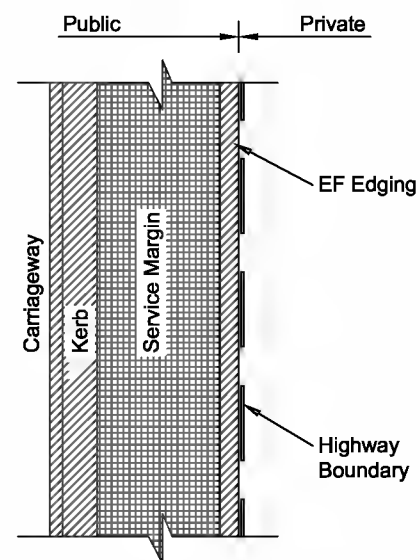

0.5m WIDTH
DEMARCATION PLAN
(Scale 1:20)

B	Note 7 added	DJL	GM	09.09.13
A	Notes amended	DLS	MJA	28.02.13
Rev	Revision details	Chkd	Appd	Date
Drawn:	MJA		For comment	
Chkd:			For tender	
Appd:			For construction	
Date:			As constructed	
File ref:				
IWP Ref:				

West Sussex County Council
Infrastructure Group
County Hall,
West Street
Chichester
West Sussex
PO19 1RH
(01243) 642105



Project Name

Section 278/38 Highway Agreement
Standard Details

Drawing Title

Service Margins



Original Drawing Size :	A3
Scale :	As Shown
Dimensions :	
Drawing No.	S278/38/09
Rev	B