
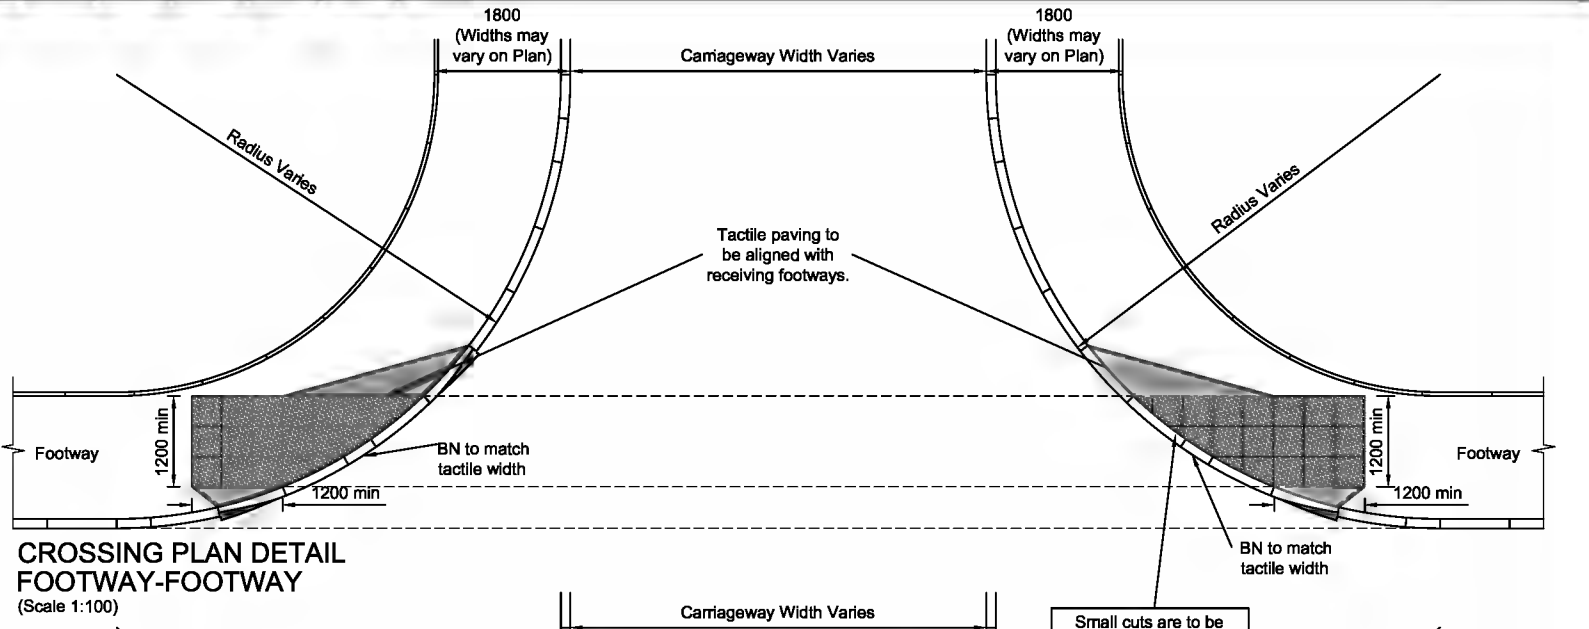
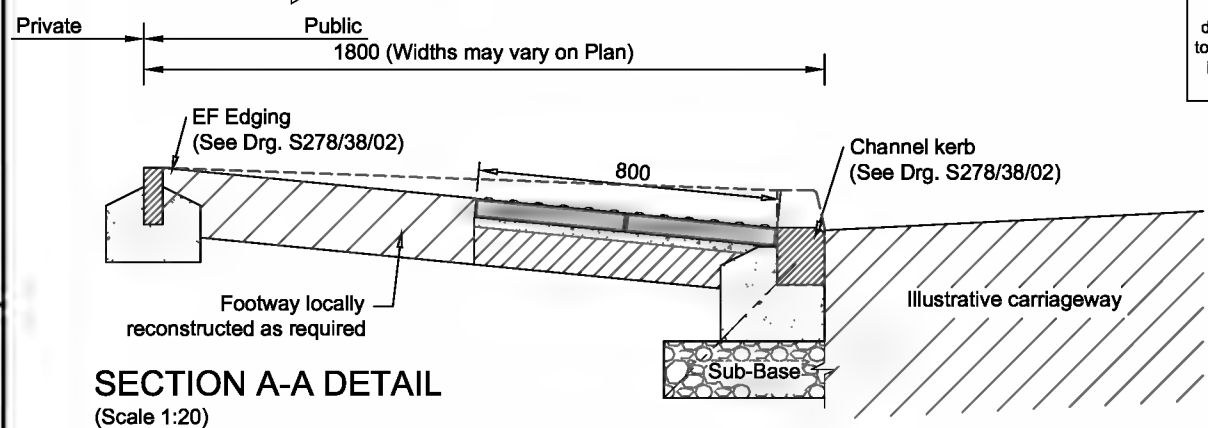




TACTILE CROSSING REQUIREMENTS

TACTILE:
Flags conforming to BS EN 1339:2003,
installed to BS EN 7533-4:2006.


COLOUR:
RED (Controlled Crossing)
BUFF or other (Uncontrolled Crossing)

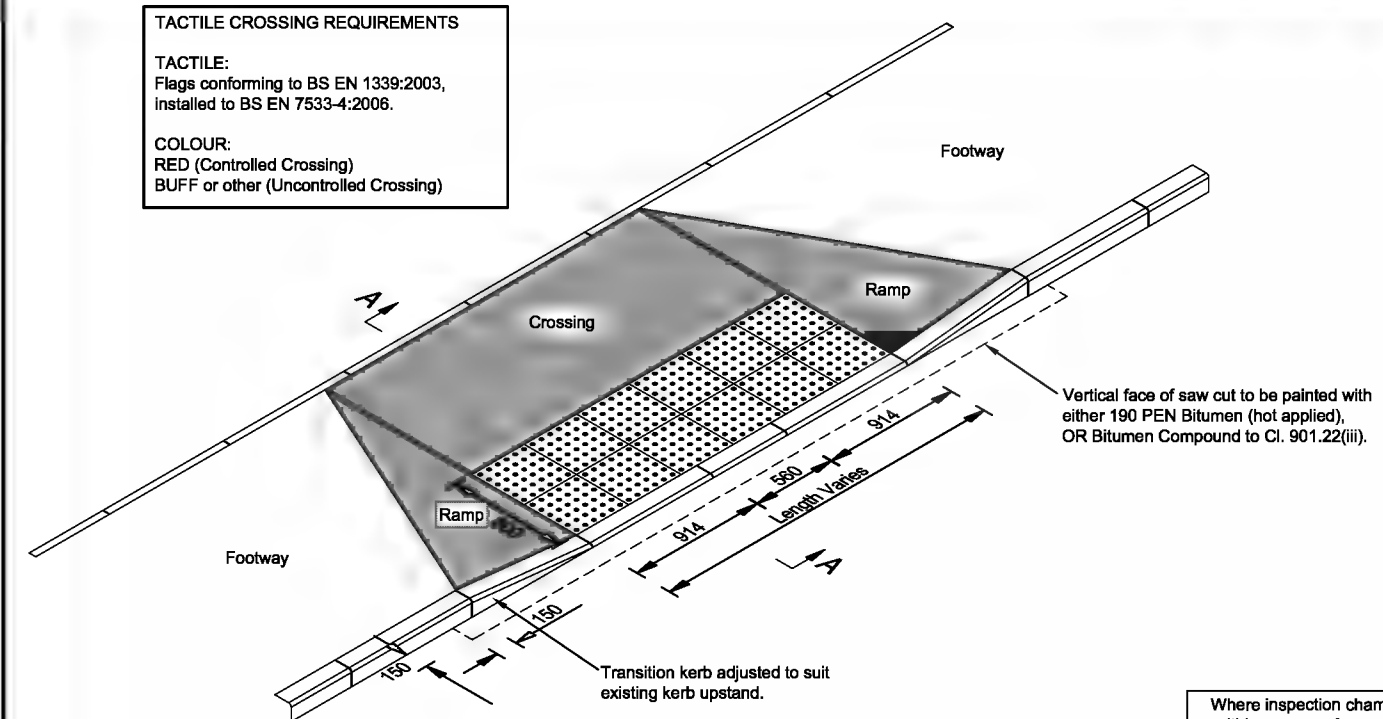


Where inspection chamber covers are located within an area of proposed tactile paving, the designer is to liaise with the statutory undertaker to agree that the cover is to be recessed to accept in-laid tactile paving. If the statutory undertaker does not agree, then Option 3 is to be used.

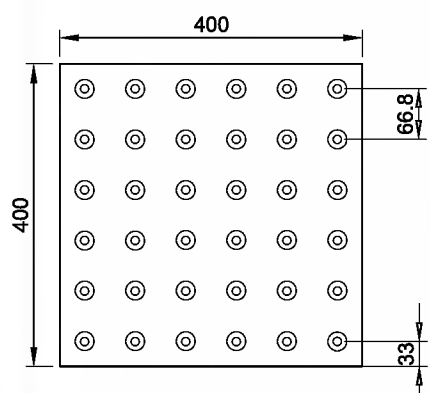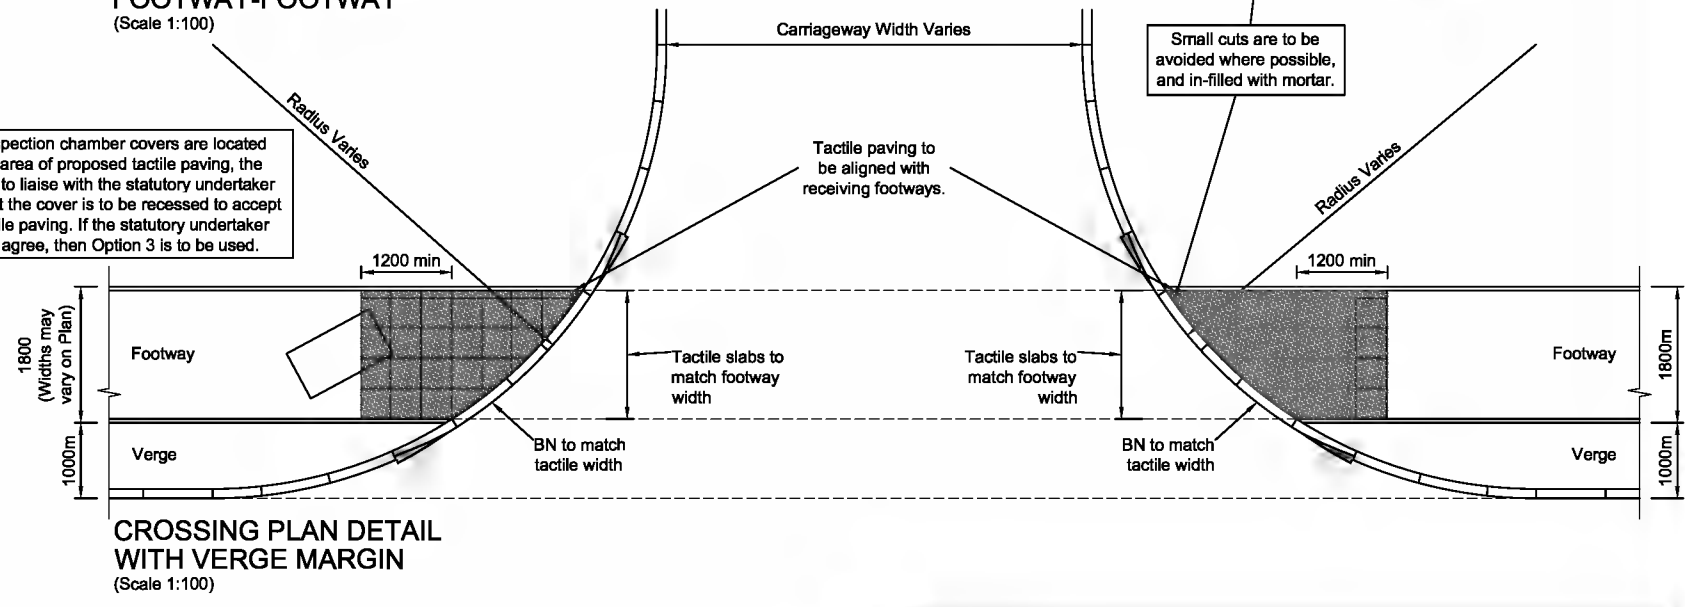


TACTILE SLAB PLAN
(1:10)

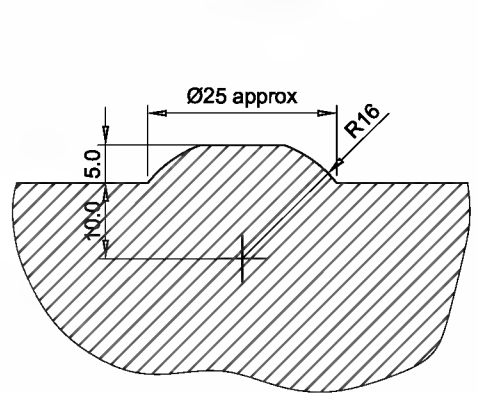


TACTILE SLAB DOME SECTION
(1:10)

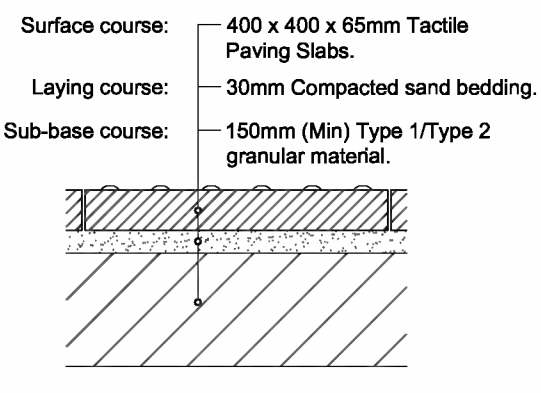

LAYING METHOD OPTION 1
(1:10)

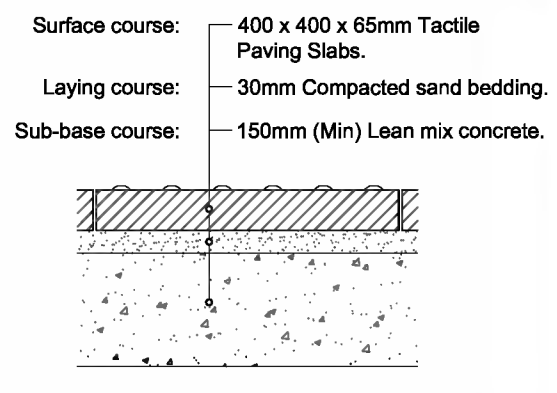

LAYING METHOD OPTION 2
(1:10)

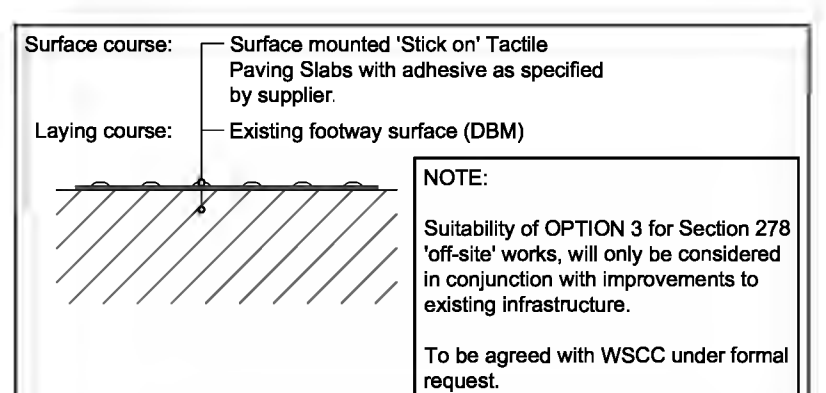

LAYING METHOD OPTION 3
(1:10)

A	Notes amended	DLS	MJA	28.02.13
Rev	Revision details	Chkd	Appd	Date
Drawn:	MJA		For comment	
Chkd:			For tender	
Appd:			For construction	
Date:			As constructed	
File ref:				
IWP Ref:				

West Sussex County Council
Infrastructure Group
County Hall,
West Street
Chichester
West Sussex
PO19 1RH
(01243) 642105

Project Name	Section 278/38 Highway Agreement Standard Details
Drawing Title	Street Furniture Tactile Crossings

APPROVED
NOVEMBER 2014
CONTRACTOR TO ENSURE LATEST DETAILS ARE USED

Original Drawing Size : A3
Scale : As Shown Dimensions :
Drawing No. S278/38/18
Rev A