

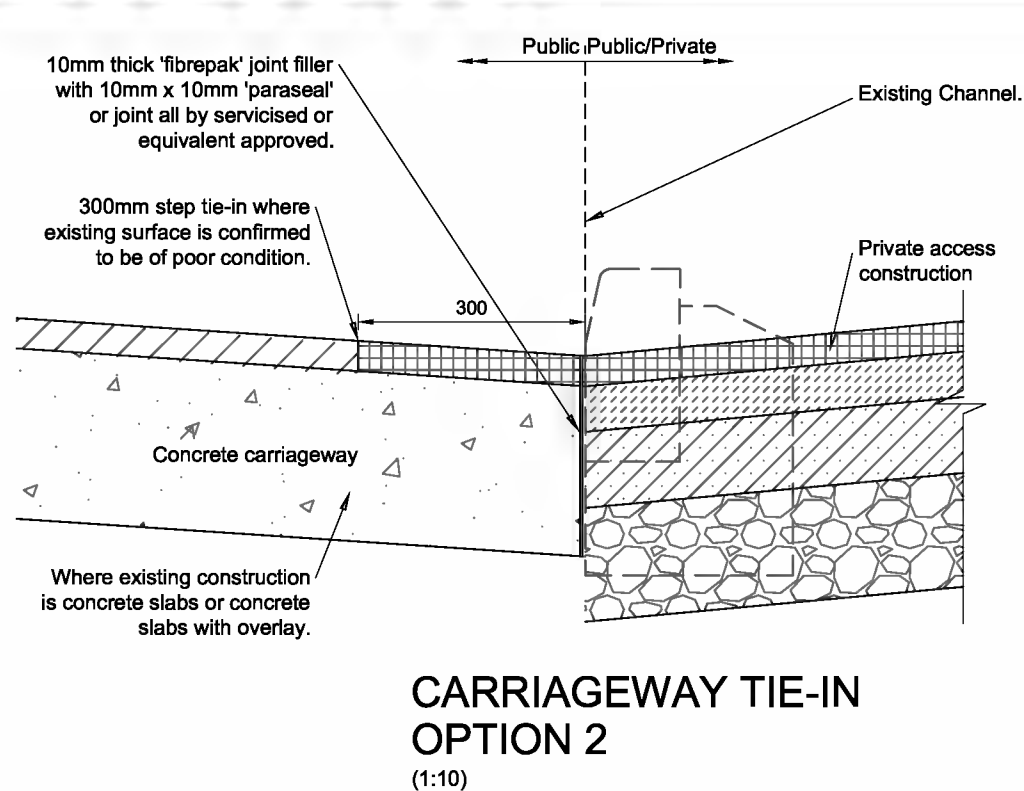
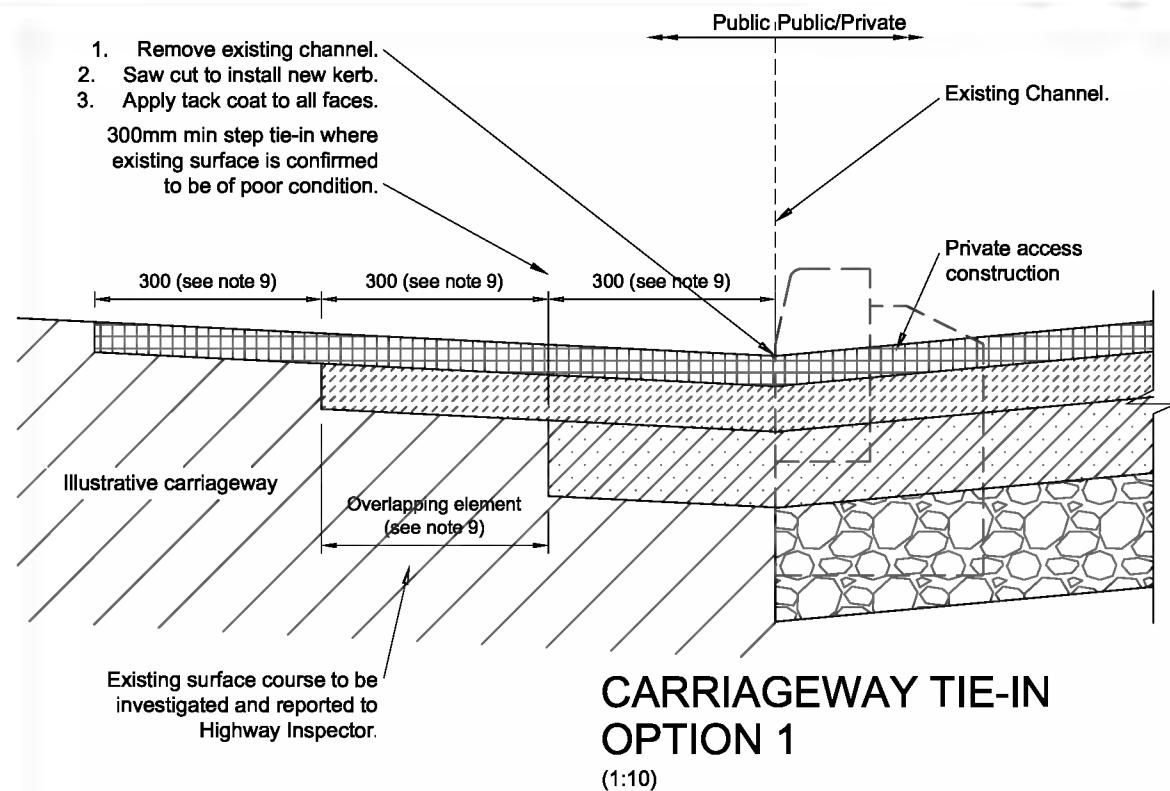


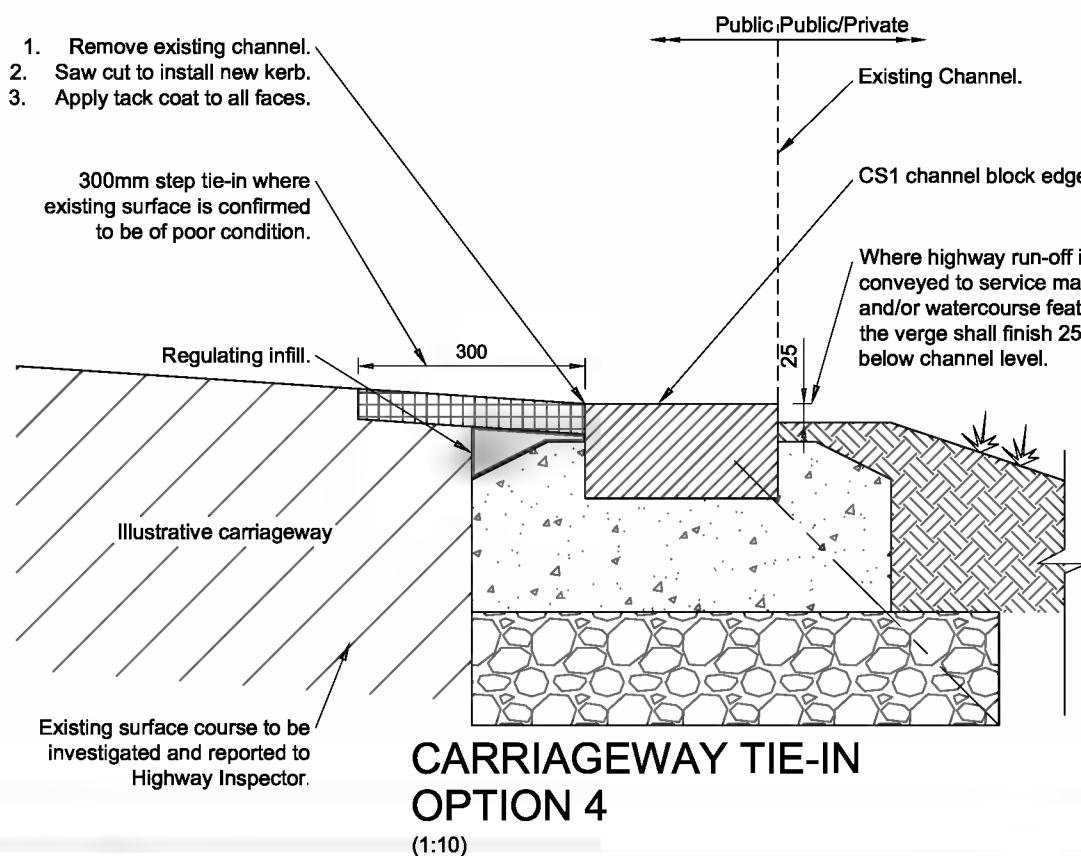

- NOTES**
- Do not scale from this drawing.
 - Refer to drawings 02 & 03 for Approved Kerb Type Selection.
 - Refer to drawing 01 for laying methods.
 - Prior to the commencement of laying the formation shall be treated with an approved residual weedkiller.
 - The Highway Inspector may request inclusion of a non-woven separation membrane to mitigate weed/root intrusion.
 - The Highway Inspector may increase the Sub-base depth or include a geotextile or geogrid on formation where site ground conditions are considered to be sub-standard.
 - Not suitable where 'no-dig' construction is required.
 - Refer to drawing 21 for Carriageway Surfacing Options.
 - Overlapping elements of stepped joints shall normally be 300mm except where this places the joint in the wheel track, whereupon on C class and unclassified roads the overlap may be reduced to 150mm, and on A and B class roads the overlapping elements shall be extended in accordance with IAN 154/12. Any overlapping elements less than 300mm shall be agreed with the WSCC Engineer and/or WSCC Inspector.

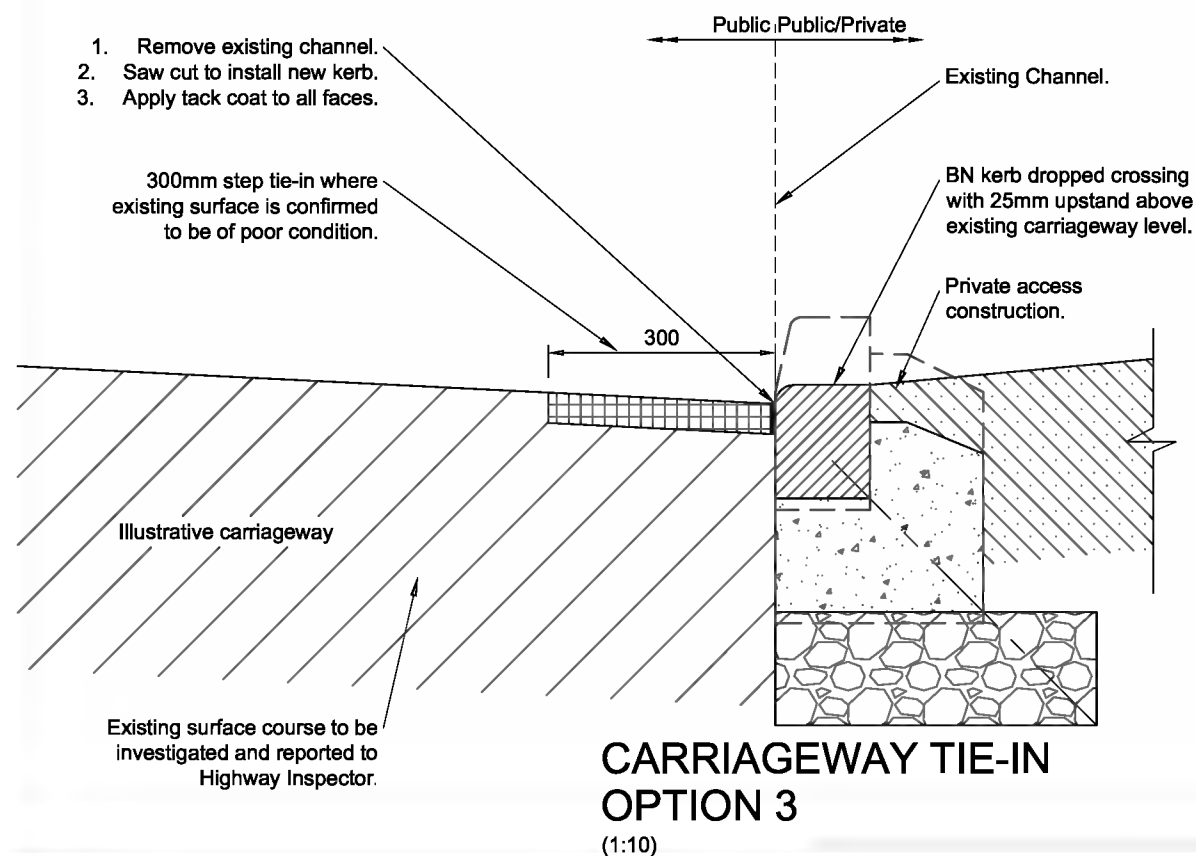

EXTRACT FROM IAN 154/12:
For new pavement construction, all longitudinal joints in all layers shall be situated outside wheel-track zones. Where an existing road pavement is resurfaced, joints in the surface course shall coincide with either the lane edge, the lane marking, or the middle of a traffic lane, whichever is appropriate. Joints shall not coincide with the wheel path. **The wheel-track zones shall be taken to be between 500mm and 1100mm and between 2550mm and 3150mm from the centre of the nearside lane markings for each traffic lane (or, in the absence of lane markings, lane edges).** All joints shall be offset at least 300mm from parallel joints in the layer beneath.

B A	IAN 154/12 extract corrected Notes amended	CD DLS	DJL MJA	05.09.13 28.02.13	West Sussex County Council Infrastructure Group County Hall, West Street Chichester West Sussex PO19 1RH (01243) 642105  west sussex county council	Project Name		Section 278/38 Highway Agreement Standard Details	APPROVED NOVEMBER 2014 CONTRACTOR TO ENSURE LATEST DETAILS ARE USED
Rev	Revision details	Chkd	Appd	Date		Drawing Title			
Drawn: MJA			For comment			Carriageway			
Chkd:			For tender			Tie-In Options			
Appd:			For construction						
Date:			As constructed						
File ref:						Size : A3			
IWP Ref:						Scale : As Shown		Dimensions :	
						Drawing No.		Rev	
						S278/38/20		B	