



NOTES:

1. THIS DRAWING IS COPYRIGHT AND THE PROPERTY OF BELL MUNRO CONSULTING LTD. THE DRAWING MUST NOT BE REPRODUCED IN PART OR IN WHOLE WITHOUT PRIOR WRITTEN AUTHORITY.
2. THIS DRAWING MUST NOT BE SCALED BY EITHER CONTRACTORS OR OTHER CONSULTANTS ANY DIMENSIONAL OR SETTING - OUT DISCREPANCIES ARE TO BE REPORTED TO BELL MUNRO CONSULTING PRIOR TO CONSTRUCTION / FABRICATION COMMENCING.
3. THIS DRAWING MUST BE READ IN CONJUNCTION WITH THE RELEVANT BMC SPECIFICATIONS TOGETHER WITH THE APPROPRIATE ARCHITECTS AND SERVICES CONSULTANTS DRAWINGS AND SPECIFICATIONS.

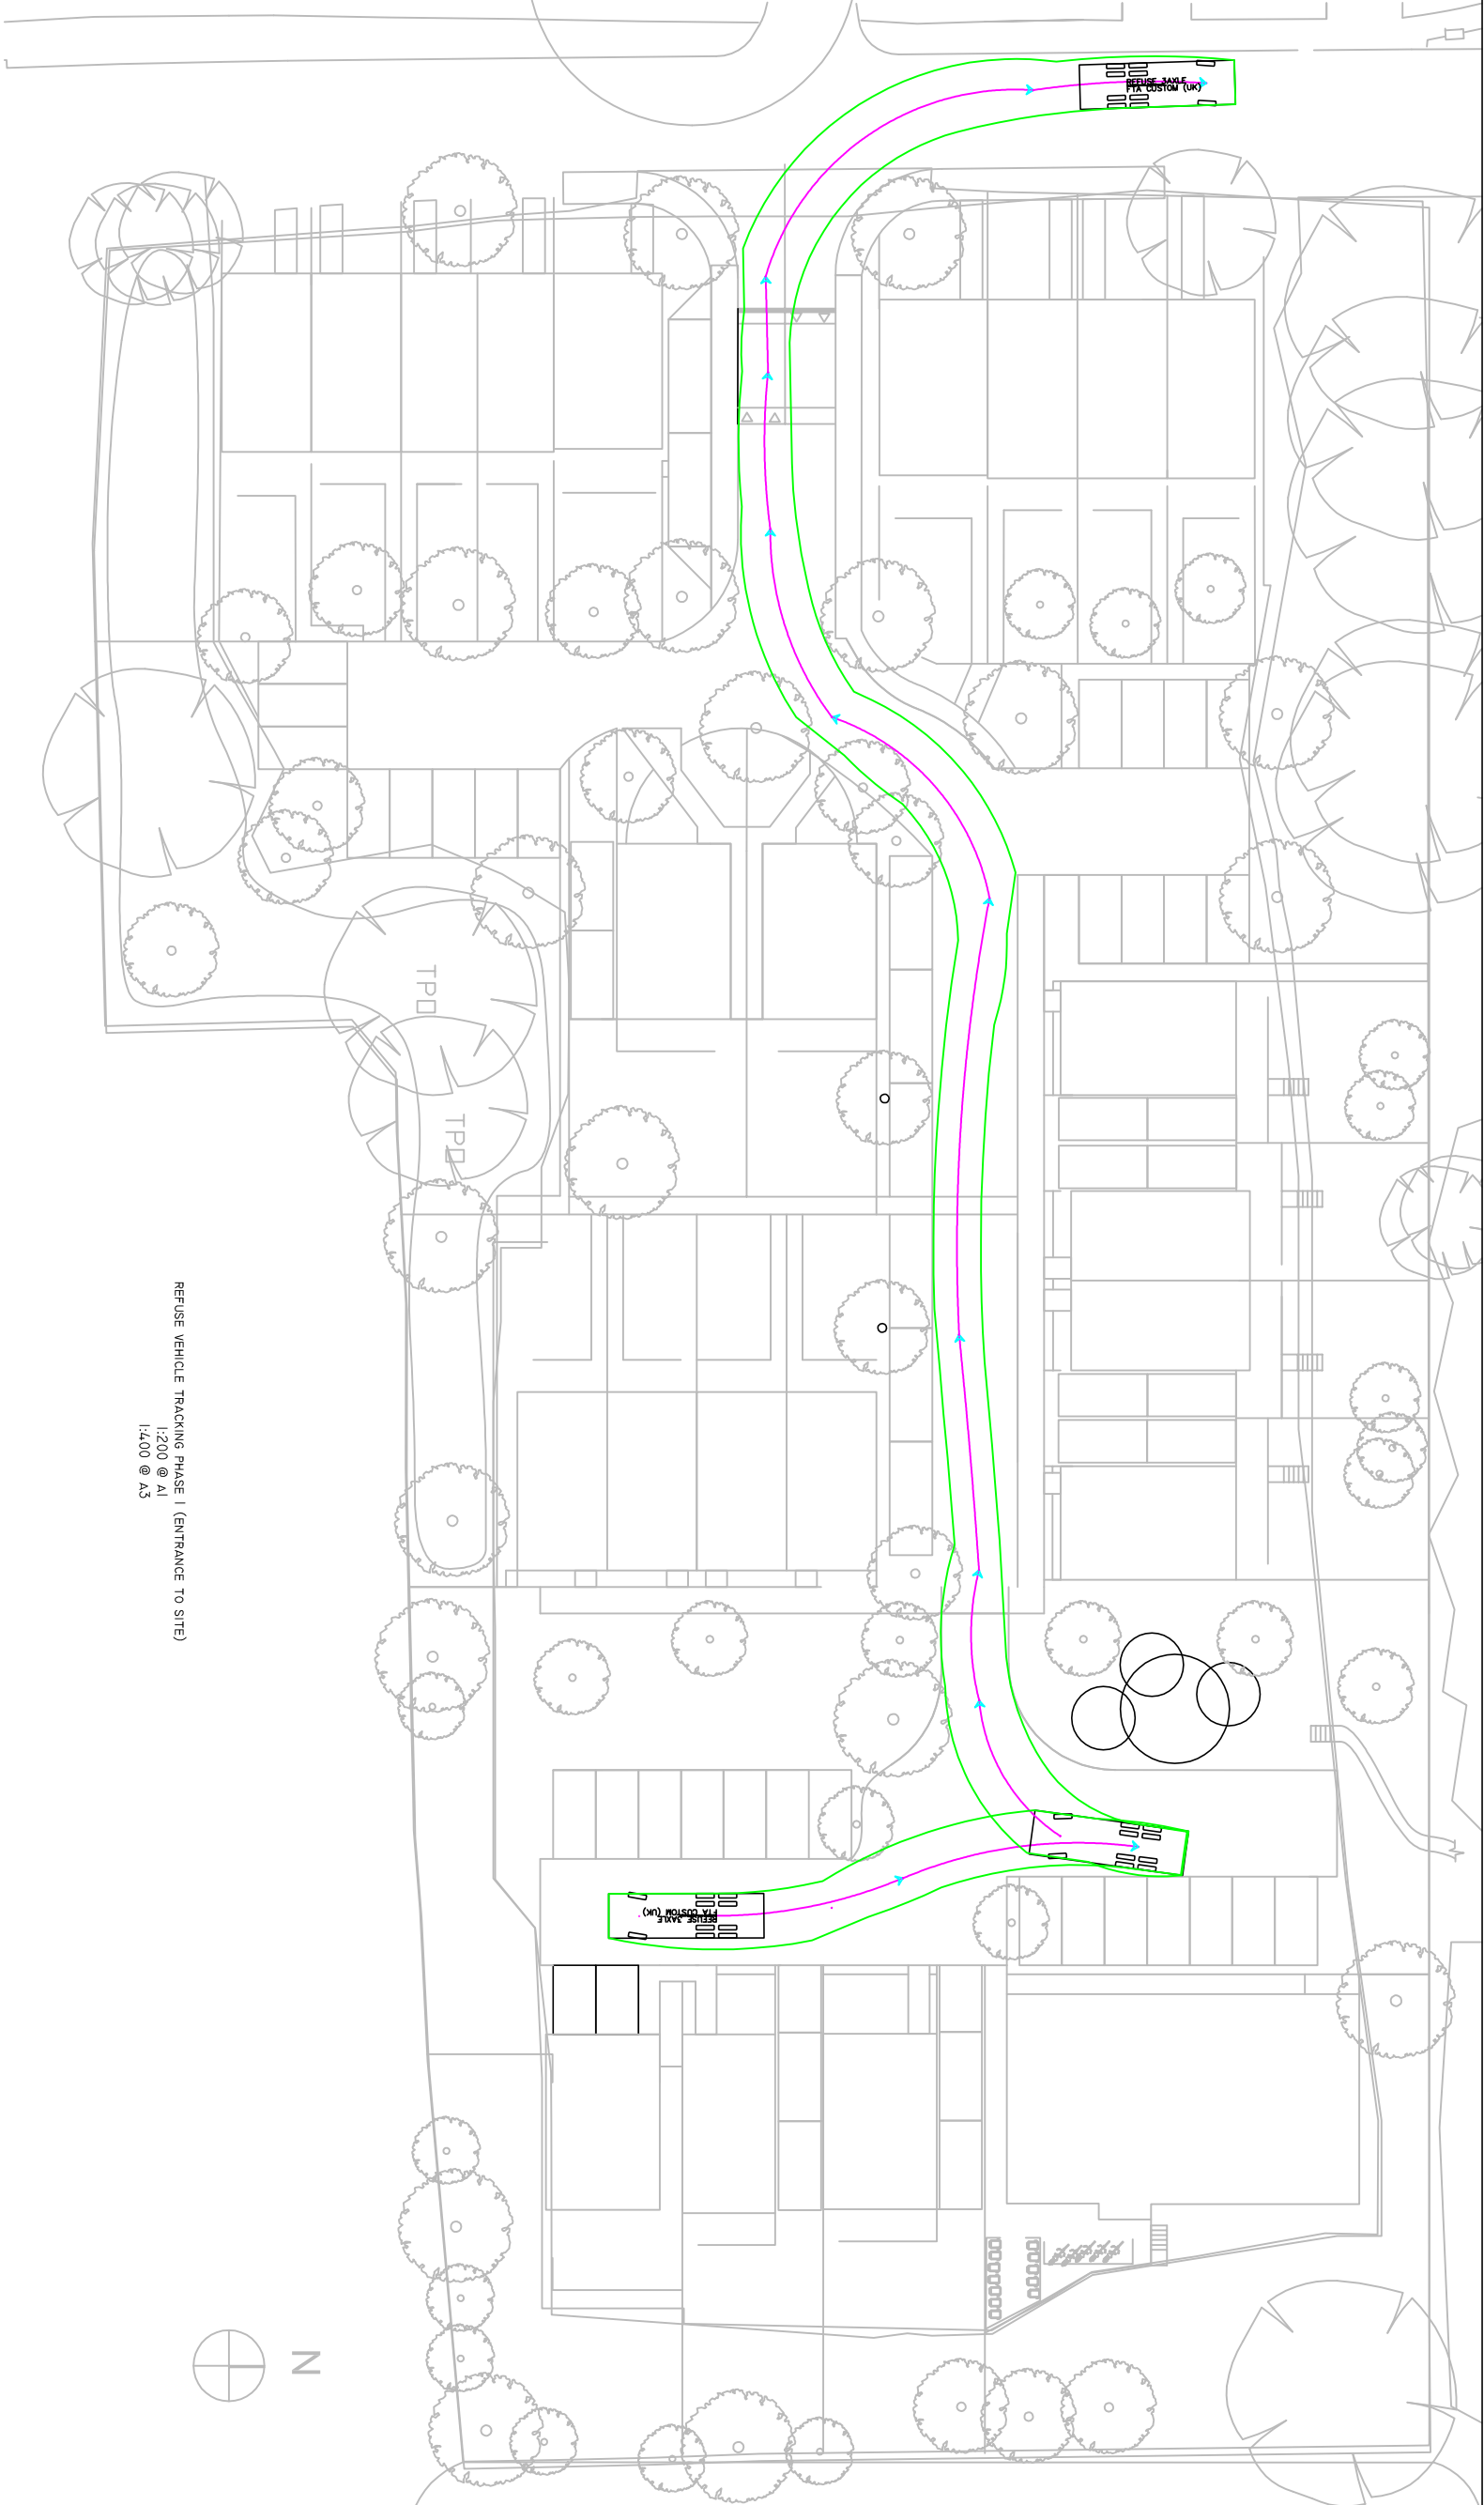

REFUSE VEHICLE TRACKING PHASE I (ENTRANCE TO SITE)
1:200 @ A1
1:400 @ A3

VEHICLE DIMENSIONS

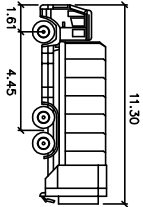

Width : 1.61 m
Wheelbase : 4.45 m
Length : 11.30 m
Look to Look Time : 6.0 s
Steering Angle : 35.3 deg

TECHNICAL APPROVAL

NO.	REVISION	DATE	BY	CHKD
1	ISSUED FOR CONSTRUCTION	15.03.24	AM	CM

BMC

BELL MUNRO
CONSULTING LTD

CONSULTING CIVIL & STRUCTURAL ENGINEERS

100, RAINBOW
LONDON, W10 5RT
TEL: 020 7206022
EMAIL: CONSULT@BELLMUNRO.CO.UK
WWW.BELLMUNRO.CO.UK

SOUTHILL LTD

ROUNDSTONE LANE, ANGERING

REFUSE VEHICLE TRACKING

DRAWING 01

DATE	DESIGNED BY	CHECKED BY	DATE
AM	CM	NOTED	05.18

J5762/HW03

A