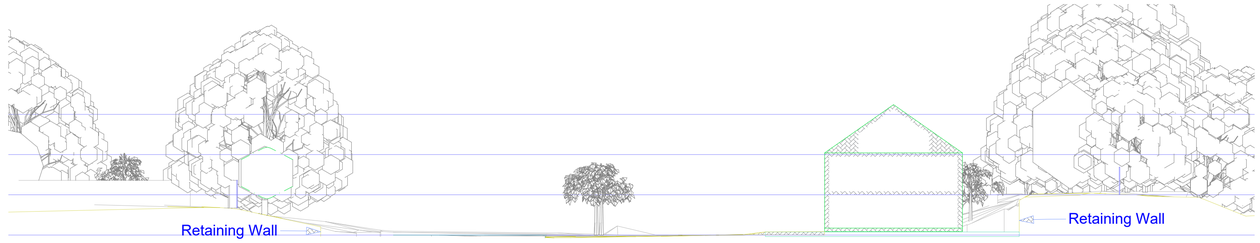

Cross Section S-01

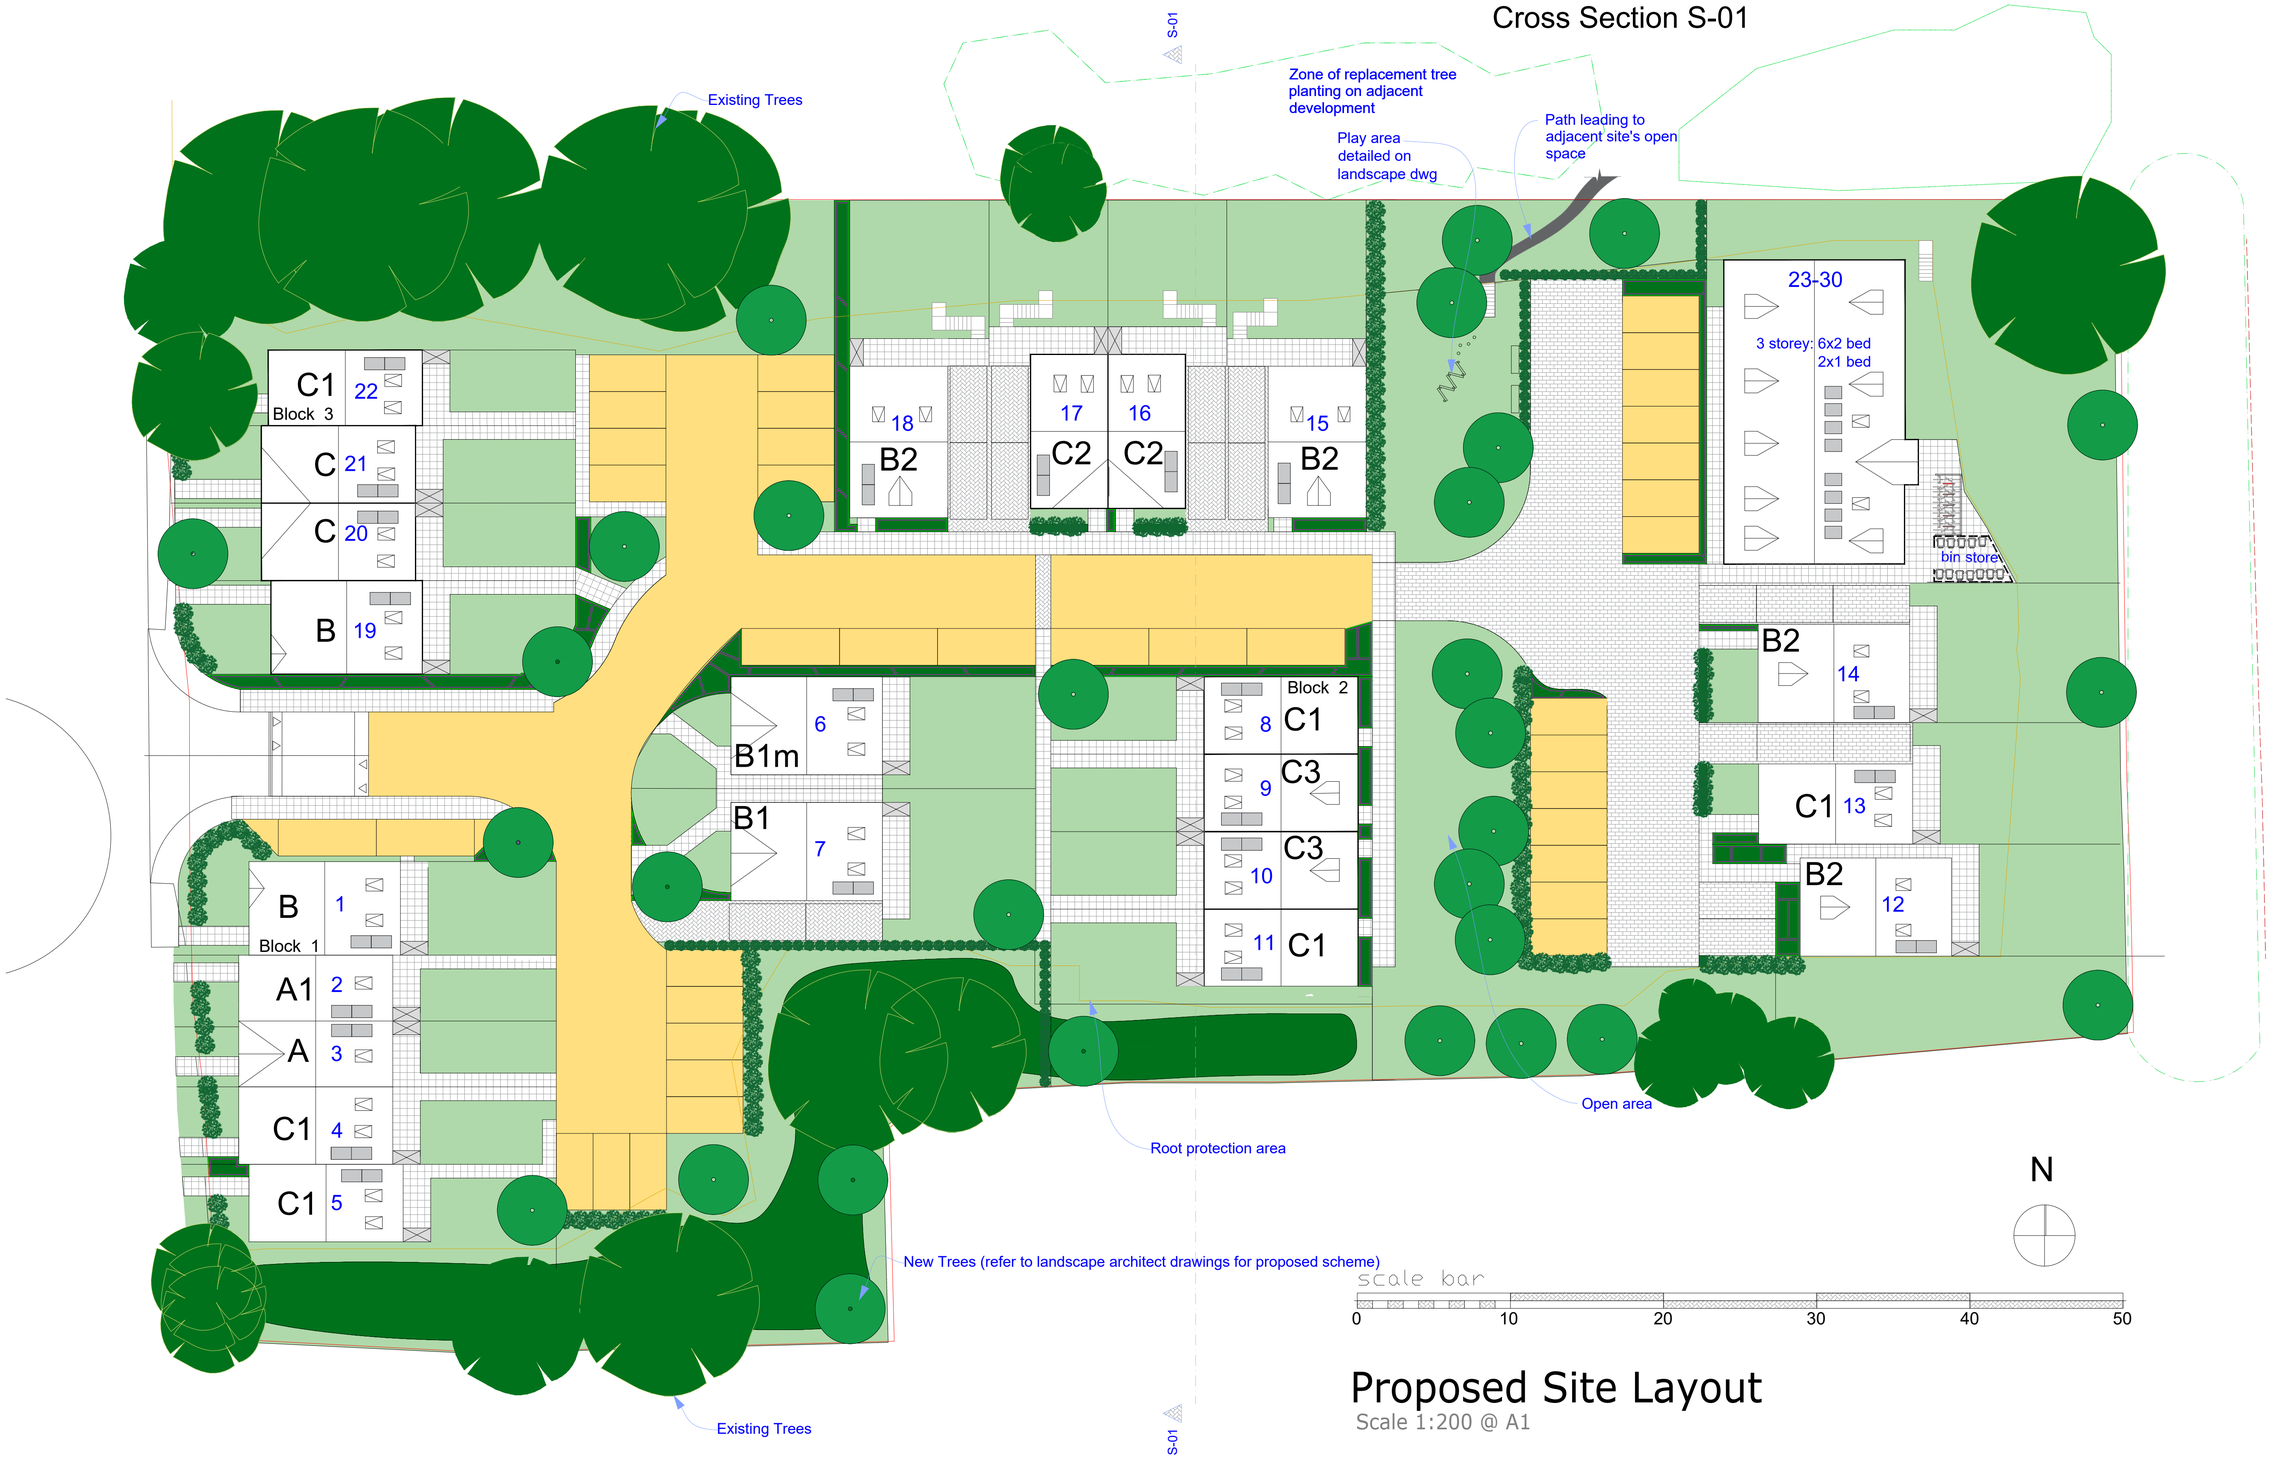

Proposed Site Layout

Scale 1:200 @ A1

© This drawing and the works depicted are the copyright of Southmill Ltd and may not be reproduced or amended without prior written permission. No liability will be accepted for amendments made by other parties.

O.S. information is reproduced under licence. © Crown copyright. Reproduction in whole or in part is prohibited without the prior permission of Ordnance Survey.

This drawing is to be scaled for Planning purposes only, not for construction. Written dimensions to be used where available.
CONTRACTOR TO SITE CHECK ALL DIMENSIONS PRIOR TO COMMENCING WORK.

Schedule Of Accommodation

2No X Affordable
TYPE A
1019 sq ft- 3 Bedroom Terrace

X 8No
TYPE B
1452 sq ft - 4 Bedroom Detached House

X 12No
TYPE C
1252 sq ft - 3 Bedroom Semi Detached House/Terrace

X 6No 2 Bed
2No 1 bed
APARTMENTS
Plot 23 645 sq ft - 1 bed apartment
Plot 24 660 sq ft - 1 bed apartment
Plot 25 665 sq ft - 2 bed apartment
Plot 26 656 sq ft - 2 bed apartment
Plot 27 656 sq ft - 2 bed apartment
Plot 28 656 sq ft - 2 bed apartment
Plot 29 656 sq ft - 2 bed apartment
Plot 30 850 sq ft - 2 bed apartment

Accommodation Schedule

Mix	Aparts.	Houses
1 bed	2	
2 bed	6	
2 bed		
3 bed		14
4 bed		8
	8	22

NB: 54no. parking spaces

O	25.09.18 - Planning Issue
N	06.09.18 - Plan amended after planning mtg
M	29.08.18 - Plan amended planners comments
L	10-08.18 - Floor areas updated
K	26.07.18 - Boundary updated
J	06.07.18 - Plot 5 updated
H	22.05.18 - Rear paths added to plots 2 & 3
G	22.05.18 - Scheme updated following comments
F	17.05.18 - Scheme updated following comments
E	11.05.18 - Scheme updated following comments
D	10.05.18 - Scheme updated following comments
C	04.05.18 - Scheme updated following comments
B	20.04.18 - Scheme updated following comments
A	18.04.18 - Scheme updated following comments

REVISIONS

FOR PLANNING

Project:
Proposed Residential Development
Roundstone Lane
Angmering, BN16 4AX

Client:
Gold PD

Drawing Title:
Proposed Site Layout

Job No.	Drg No:	Rev:
1006	Ang101	O
Scale: 1:200 @ A1		Drawn: GC
Date: May 2018		Check:

SOUTHMILL
Ground Floor
Building 3, Olympic Park,
Warrington,
WA2 0YL
T 01925 851604

ARUN DISTRICT COUNCIL A/63/18/OOC