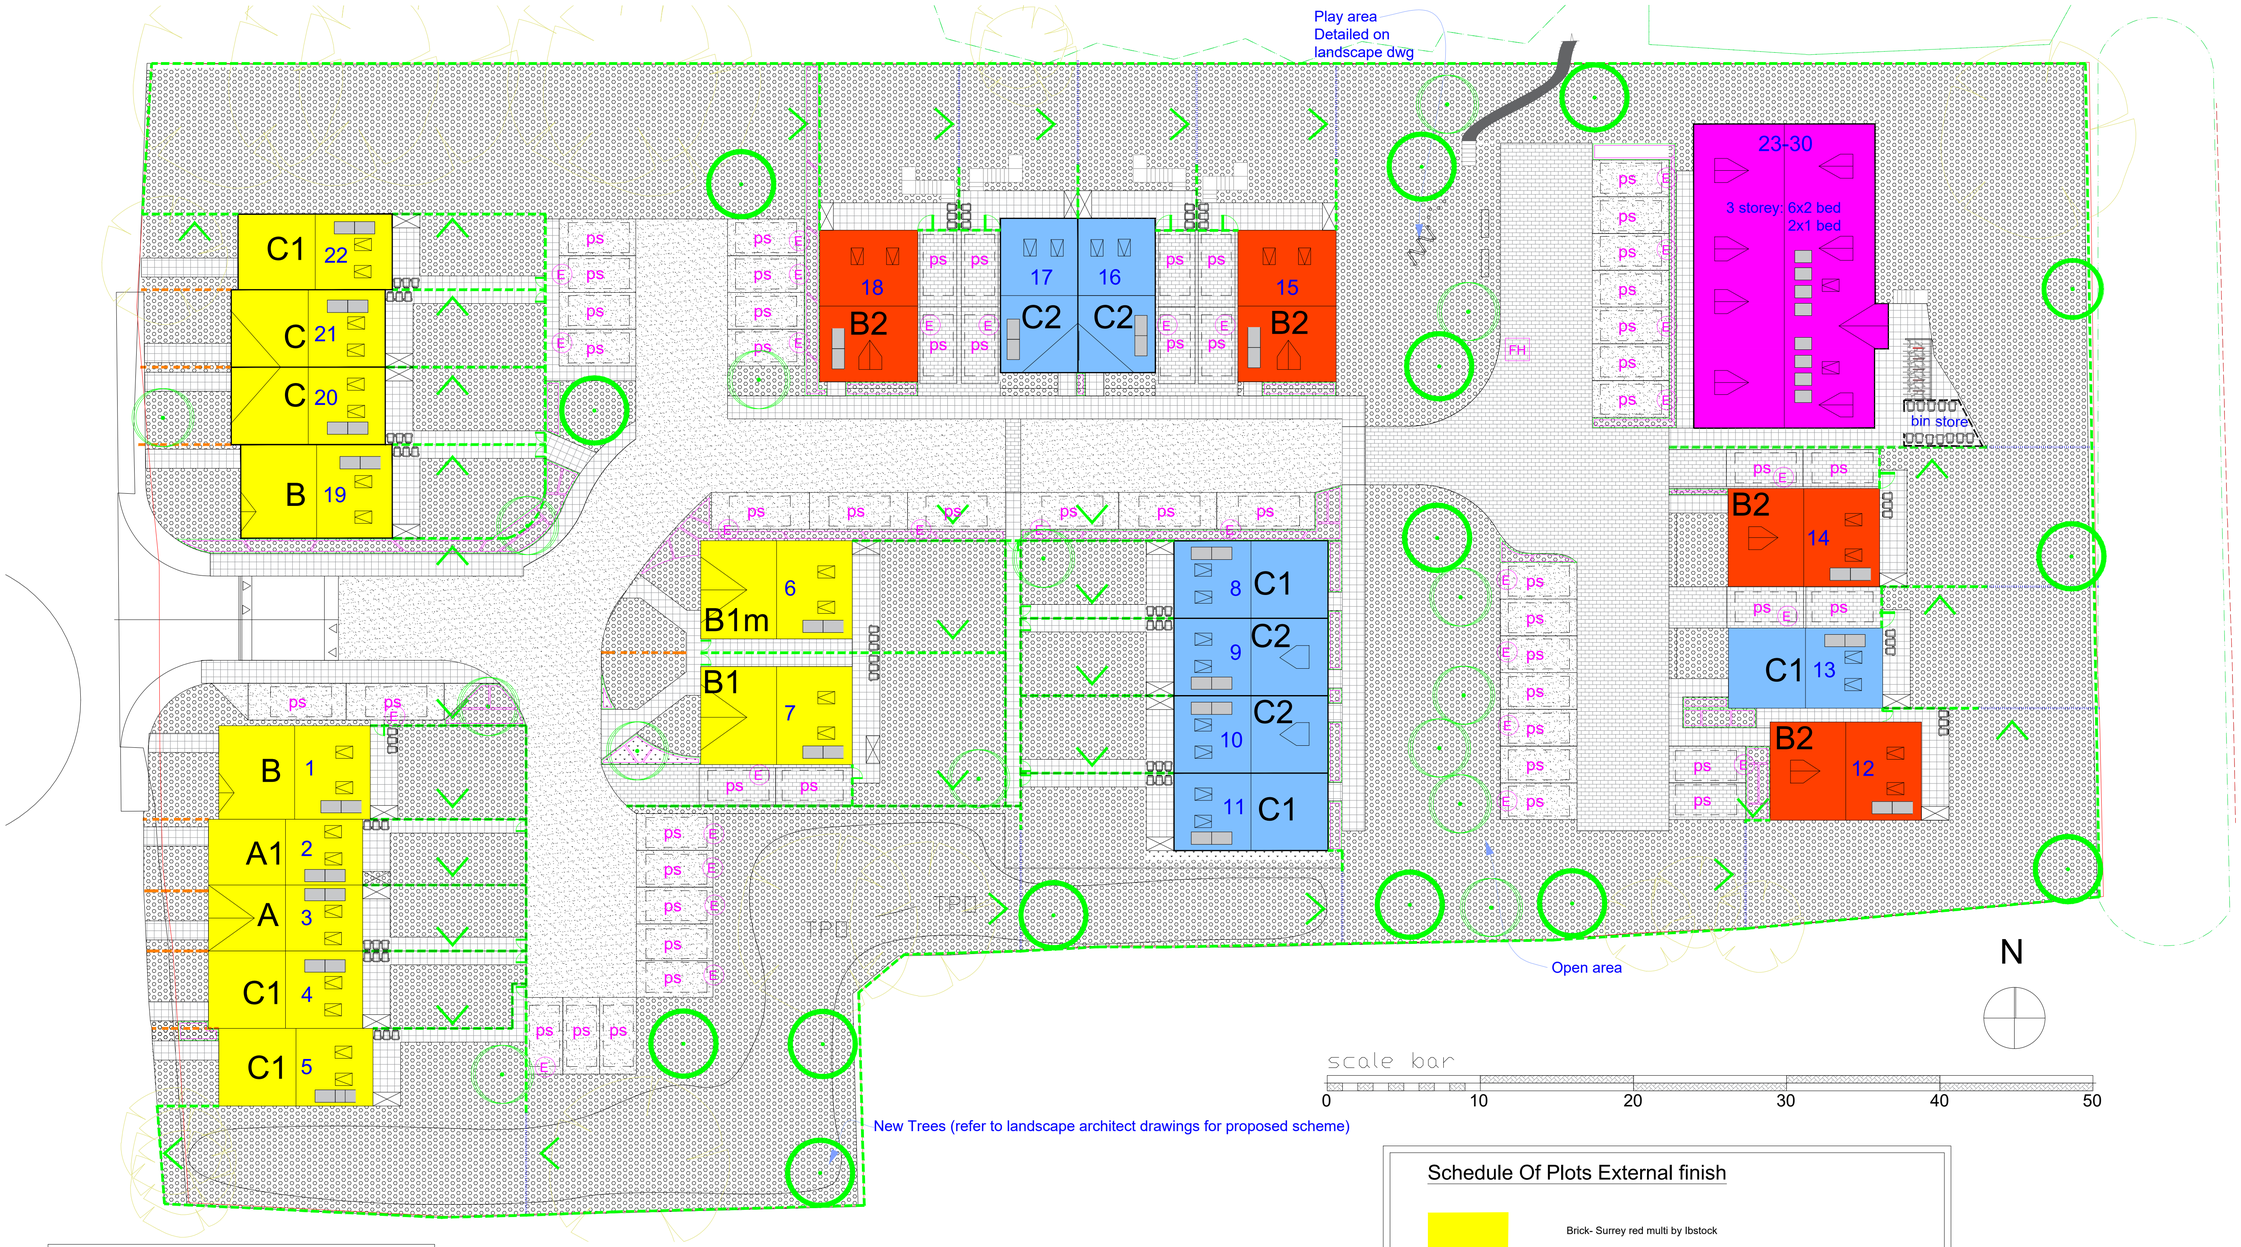

scale bar

0 10 20 30 40 50

Key

- Turfed Area
- Block Paving
- General paving - Grey
- Tarmac
- Parking Space
- Bin Storage Areas
- Bike store/shed
- Cycle storage
- Electric charge point
- Fire Hydrant

Fencing and Walling - See Seperate Details

- 1.8Meter High Screen close boarded fence
- 1.1 Meter High post & natural rail fence
- 1.5 Meter High Screen Feather edged close boarded fence
- Unilog retaining wall
- Gate
- Good side of fence

Note

Refer to landscape architects drawing for proposed planting scheme

Schedule Of Materials

Render :- White

Brick :- Surrey Red Multi By Ibstock

Cladding :- Flint

Bike store

Cycle Store

Roof :- Edgemere smooth grey By Marley

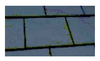

Wall tiles - Rosemary

Weatherbaording :- Eternit in White

External light

Compsite Door :- White

Windows :- White UPVC
Soffit and Facia :- White UPVC

Paved area to be Indian Sandstone grey

Block paved area to be permeable – alpha flow autumn gold

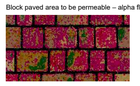

Schedule Of Plots External finish

Brick- Surrey red multi by Ibstock
Rooftiles - Edgemere by marley smooth grey
Features - Flint cladding by Surcav

Brick- Surrey red multi by Ibstock
Rooftiles - Edgemere by marley smooth grey
Feature - Weatherboarding Eternit in white

Brick- Surrey red multi by Ibstock
Rooftiles - Edgemere by marley smooth grey
Feature - Rosemary hanging wall tile

Brick- Surrey red multi by Ibstock
Rooftiles - Edgemere by marley smooth grey
Features - Weatherboarding eternit white & flint cladding by Surcav

© This drawing and the works depicted are the copyright of Southmill Ltd and may not be reproduced or amended without prior written permission. No liability will be accepted for amendments made by other parties.

O.S. information is reproduced under licence. © Crown copyright. Reproduction in whole or in part is prohibited without the prior permission of Ordnance Survey.

This drawing is to be scaled for Planning purposes only, not for construction. Written dimensions to be used where available.
CONTRACTOR TO SITE CHECK ALL DIMENSIONS PRIOR TO COMMENCING WORK.

F 11.10.18 - Added bins back to plots
E 25.09.18 - Planning Issue
D 18.09.18 - Updated plan to new scheme
C 06.07.18 - Plot 5 garden and house type updated
B 22.05.18 - Rear paths added to plots 2 & 3
A 17.05.18 - Scheme updated following comments

REVISIONS

FOR PLANNING

Project:
Proposed Residential Development
Roundstone Lane
Angmering, BN16 4AX

Client:
Gold PD

Drawing Title:
Proposed Materials Layout

Job No.	Drg No:	Rev:
1006	Ang102	F
Scale: 1:200 @ A1		Drawn: PM
Date: May 2018		Check: GC

SOUTHMILL
Ground Floor
Building 3, Olympic Park,
Warrington,
WA2 0YL

T 01925 851604