NOTES:

1. ALL EXISTING DRAINAGE TO BE CONFIRMED
PRIOR TO CONSTRUCTION COMMENCING.

2. ALL NEW PIPEWORK TO BE WAVIN OSMADRAIN
OR WAVIN ULTRARIB UPVC UNLESS NOTED OTHERWISE.

3. ALL PIPEWORK AT COVER LEVELS LESS THAN
750MM IN TRAFFICKED AREAS AND 400MM IN
OTHER AREAS SHALL BE ENCASED IN CONCRETE
(CLASS Z BEDDING).

4. ALL OTHER PIPEWORK TO BE IN CLASS S
BEDDING.

5. PIPEWORK PASSING THROUGH BUILDING WALLS AND CONCRETE MANHOLES SHALL BE FITTED WITH ROCKER PIPES AS PER STANDARD DETAIL.

6. ALL EXTERNAL MANHOLE COVERS TO BE TO EN124:1994 - TRAFFICKED AREAS GRADE D400
AND OTHER AREAS GRADE A14.

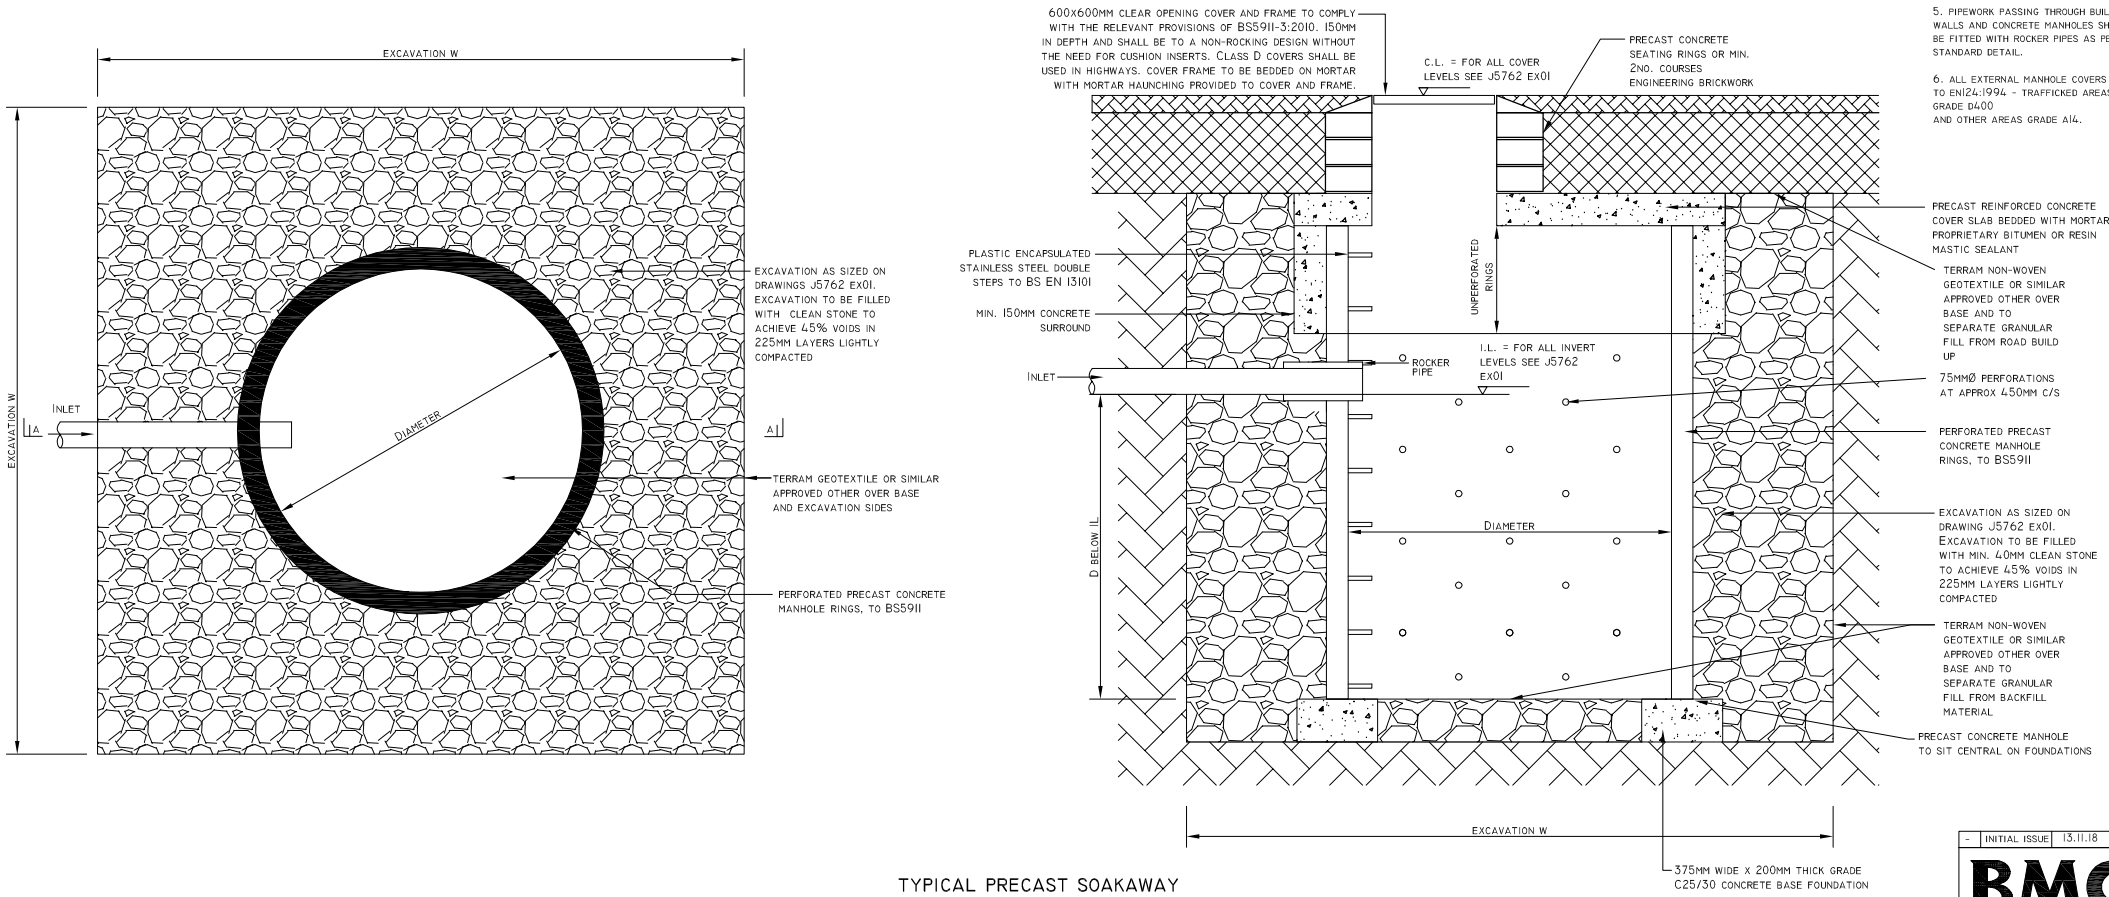

TYPICAL PRECAST SOAKAWAY
ARRANGEMENT
1:25 @ A3

FOR SOAKAWAY SIZES & LOCATIONS
REFER TO DRAWING J5762 EX01

ALL DETAILS TO BE APPROVED BY ARUN
COUNCIL PRIOR TO CONSTRUCTION

-	INITIAL ISSUE	13.11.18	JH

BMC

BELL MUNRO CONSULTING LTD

CONSULTING CIVIL & STRUCTURAL ENGINEERS
TURNING HOUSE
5 ARCHWAY
MANCHESTER
M20 6RL
TEL: 0161 2098032
FAX: 0161 2098033
EMAIL: CONSULTING@BELLMUNRO.CO.UK
WWW.BELLMUNRO.CO.UK

CLIENT: SOUTHMILL

PROJECT: ROUNDSTONE LANE, ANGMERING

TITLE: SOAKAWAY DETAILS

DRAWN BY:	CHECKED BY:	SCALE:	DATE:
JH	CM	1:25	13/11/18

DRAWING NUMBER: J5762 EX04

REVISION: -

ARUN DISTRICT COUNCIL A/82/18/DOC