



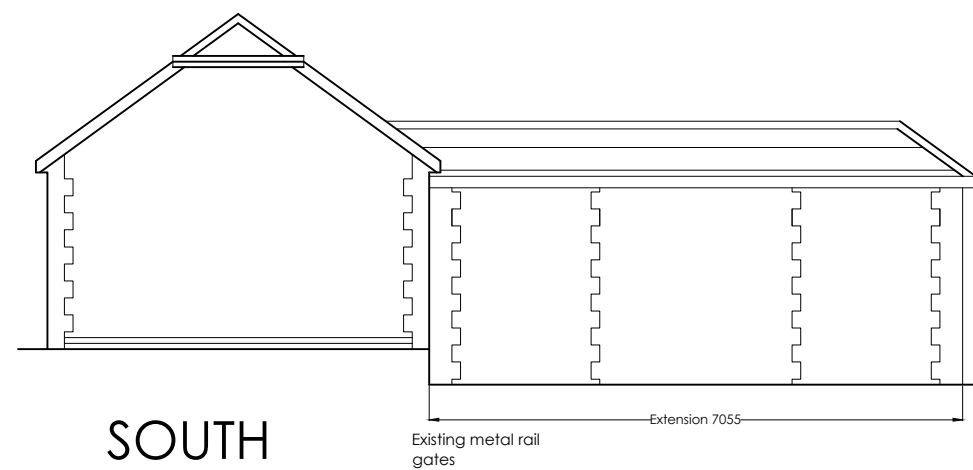


SOUTH

NOTE
THIS DRAWING MAY BE SCALED FOR PLANNING PURPOSES ONLY.
ALL DIMENSIONS TO BE CHECKED ON SITE PRIOR TO COMMENCEMENT OF WORK. ALL DIMENSIONS RELATING TO SUB-CONTRACTORS OR SUPPLIERS WORK MUST BE CHECKED AND AGREED BETWEEN THE GENERAL CONTRACTOR, THE SUB-CONTRACTOR(S) AND / OR SUPPLIER(S). ALL DIMENSIONS ARE IN MILLIMETRES. ALL WORKS OR MATERIALS INDICATED ON THE DRAWING ARE TO BE TO THE LATEST BRITISH STANDARDS AND ARE TO BE CARRIED OUT IN ACCORDANCE WITH THE RELEVANT CODES OF PRACTICE OR RECOGNISED TRADE ASSOCIATION RECOMMENDATIONS AND PUBLICATIONS.
THIS DRAWING TO BE READ IN CONJUNCTION WITH ALL RELEVANT DRAWINGS AND SPECIFICATIONS OF OTHER CONSULTANTS.
ANY DISCREPANCIES TO BE BROUGHT TO THE ATTENTION OF PDK ARCHITECTURE AND SURVEYING . IF IN DOUBT ASK.
© THIS DRAWING IS THE COPYRIGHT OF PDK ARCHITECTURE AND SURVEYING.


APPR DATE STATUS

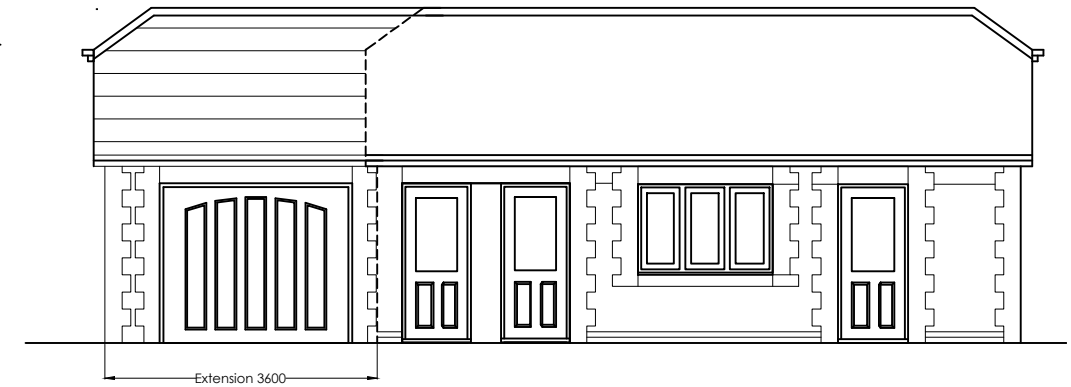

WEST

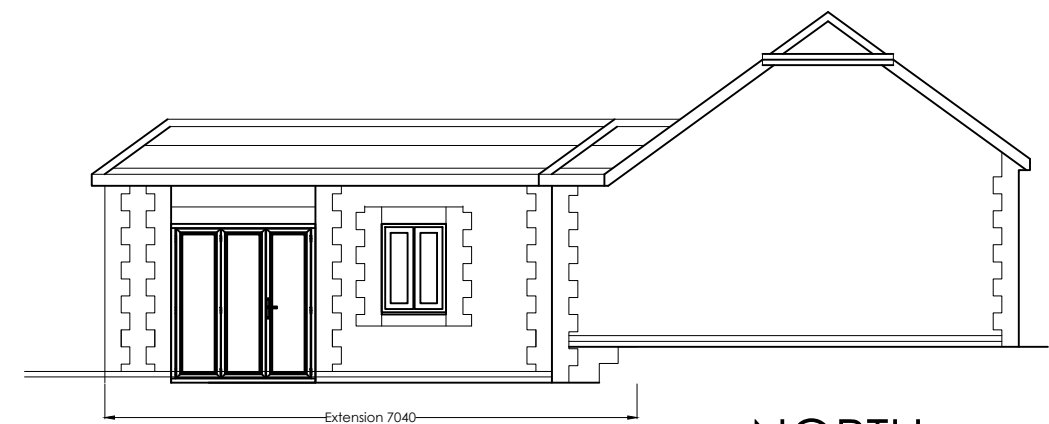

NORTH

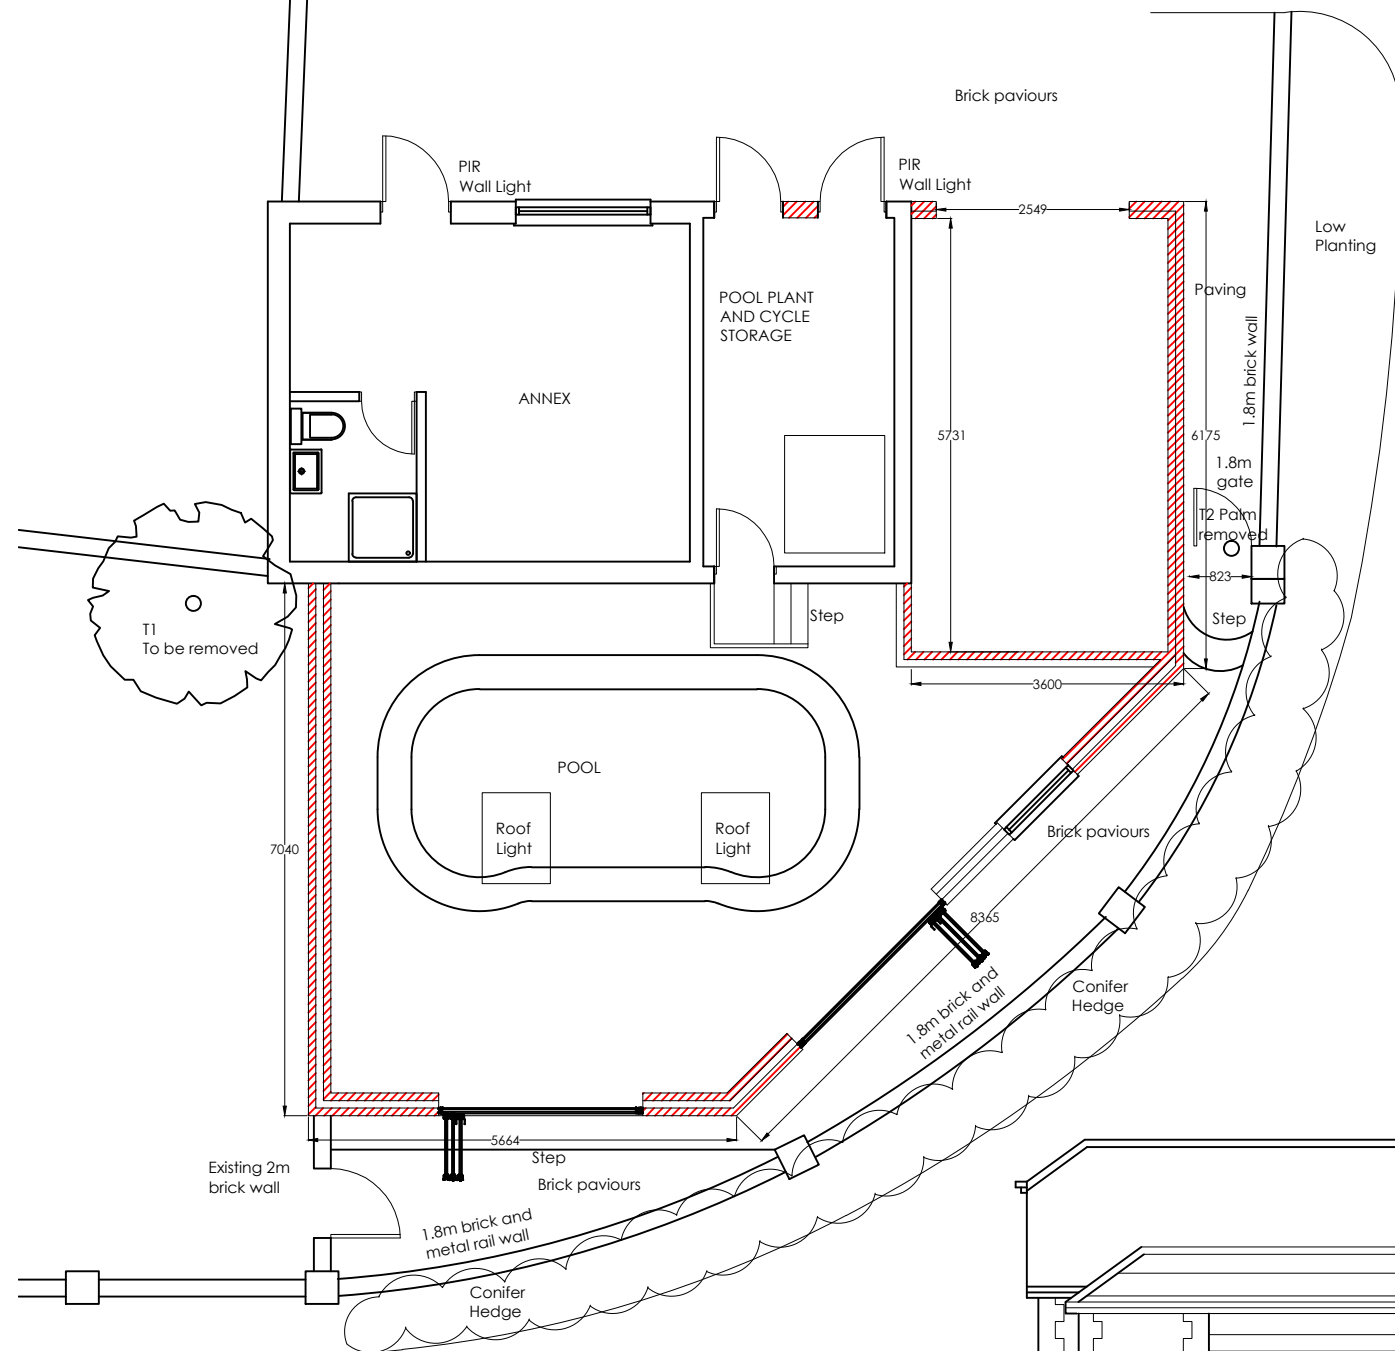


Materials

Roof :- Plain clay pitched roof with feature course.
Flat roof to Pool Grey single ply with Plain clay dummy pitched roof with feature course.


Walls :- Flint with red face brick quoins and door / window surrounds and soldier headers and DPC course.
Fascia and Soffit :- Brown stained timber.
Gutter :- Brown plastic.
Windows :- Brown stained timber double glazed.
Doors :- Brown stained timber part glazed.
Bi Fold Doors, PPC Aluminium, colour grey or Brown




All new materials to match existing.

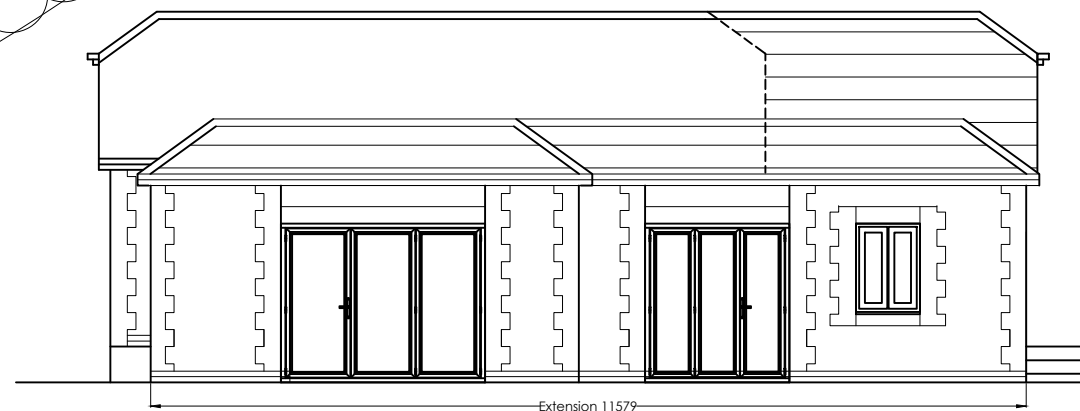

EAST

1:100 @ A3

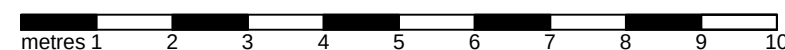

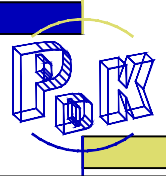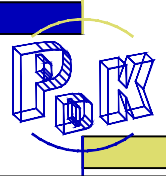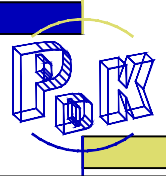REV	DATE	AMENDMENT	BY																				
<table><tr><td>PROJECT HARCOURT West Drive. Angmering Littlehampton. BN16 4JE</td><td colspan="3"></td></tr><tr><td>DRAWING PROPOSED PLAN and ELEVATIONS</td><td colspan="3"></td></tr><tr><td>Date May 2020</td><td>Drawn By PJC</td><td colspan="2">29 Breach Avenue, Southbourne, Emsworth, Hampshire. PO10 8NB T: 01243 697164 M: 07879471666 www.pdkconsulting.co.uk</td></tr><tr><td>Scale 1: 100 @A3</td><td>Iss. App. By DKC</td><td colspan="2">PDK Architecture and Surveying</td></tr><tr><td>Drawing No 043</td><td>File Location 0181</td><td colspan="2"></td></tr></table>				PROJECT HARCOURT West Drive. Angmering Littlehampton. BN16 4JE				DRAWING PROPOSED PLAN and ELEVATIONS				Date May 2020	Drawn By PJC	29 Breach Avenue, Southbourne, Emsworth, Hampshire. PO10 8NB T: 01243 697164 M: 07879471666 www.pdkconsulting.co.uk		Scale 1: 100 @A3	Iss. App. By DKC	PDK Architecture and Surveying		Drawing No 043	File Location 0181		
PROJECT HARCOURT West Drive. Angmering Littlehampton. BN16 4JE																							
DRAWING PROPOSED PLAN and ELEVATIONS																							
Date May 2020	Drawn By PJC	29 Breach Avenue, Southbourne, Emsworth, Hampshire. PO10 8NB T: 01243 697164 M: 07879471666 www.pdkconsulting.co.uk																					
Scale 1: 100 @A3	Iss. App. By DKC	PDK Architecture and Surveying																					
Drawing No 043	File Location 0181																						