


THIS DRAWING IS TO BE READ IN CONJUNCTION WITH THE CALA HOMES SITE SPECIFIC SPECIFICATION AND STRUCTURAL ENGINEER'S DESIGN AND DETAILS. DO NOT SCALE THIS DRAWING, USE FIGURED DIMENSIONS ONLY. ANY DISCREPANCIES SHOULD BE BROUGHT TO THE IMMEDIATE ATTENTION OF FABER TECHNICAL LIMITED.

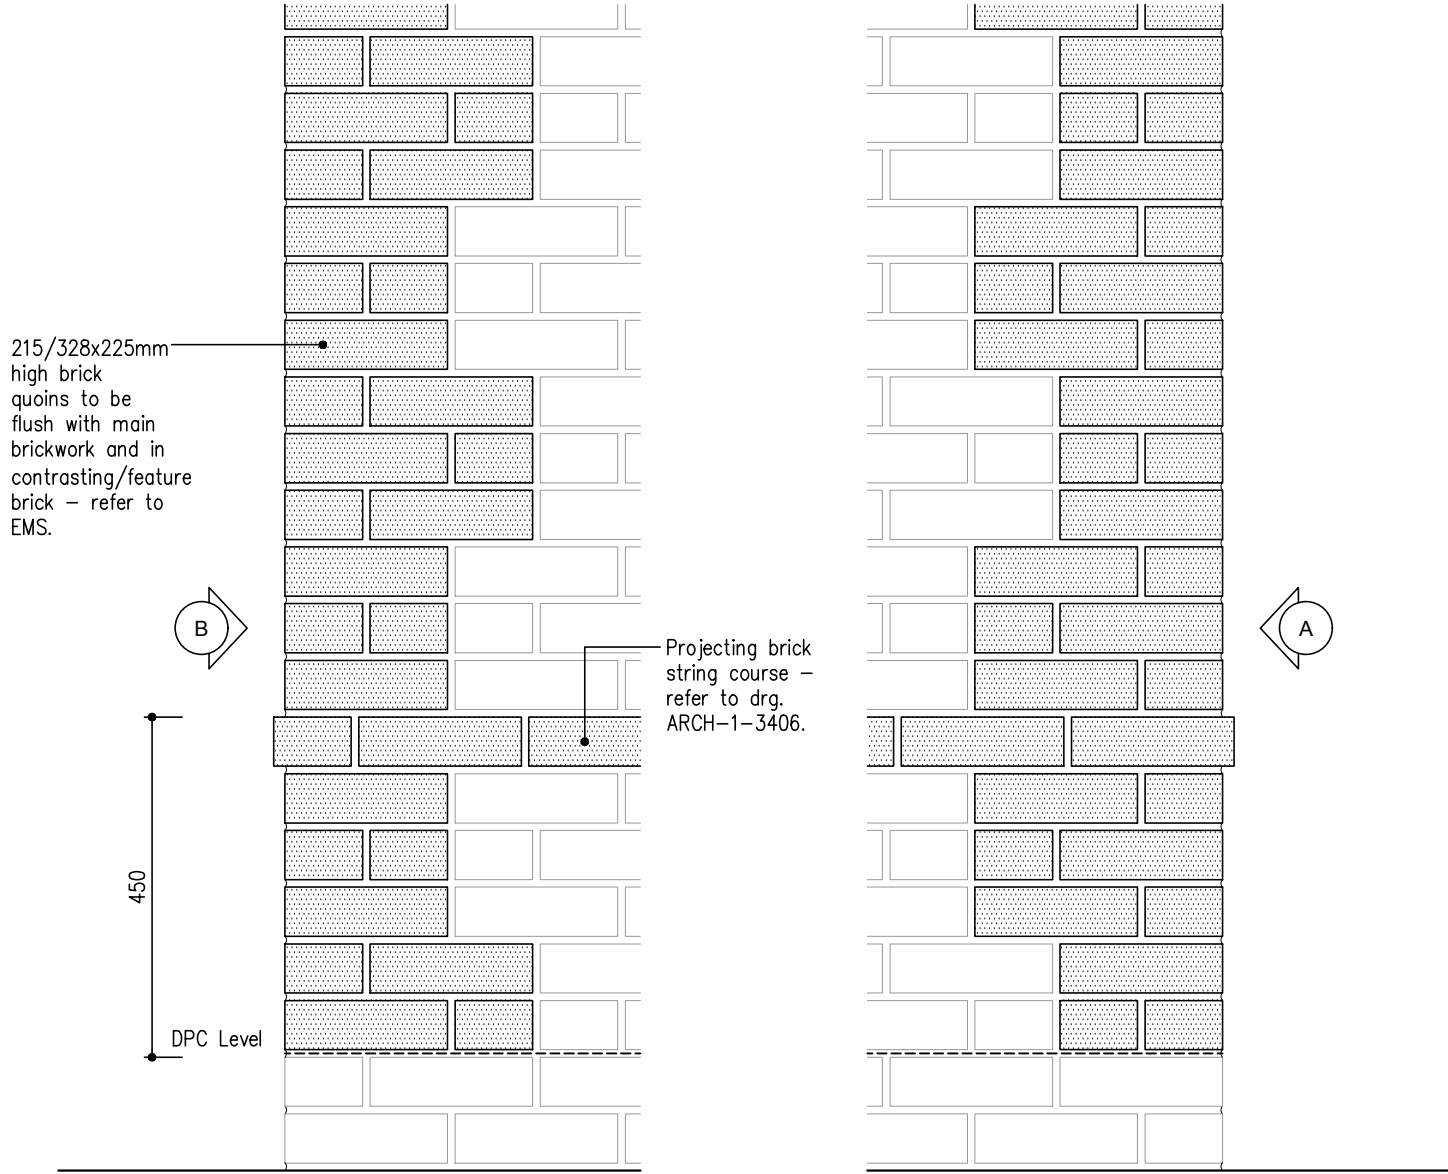


Elevation A

Elevation B

QUOIN TYPE 1

Archford (382) - Plots 2, 3, 144, 147 & 148.
Hadley A (341A) - Plots 108 & 127.
Holden (469) - Plot 1.
Ingleby A (403A) - Plot 131.
Wilford (204) - Plots 128, 129, 145 & 146.

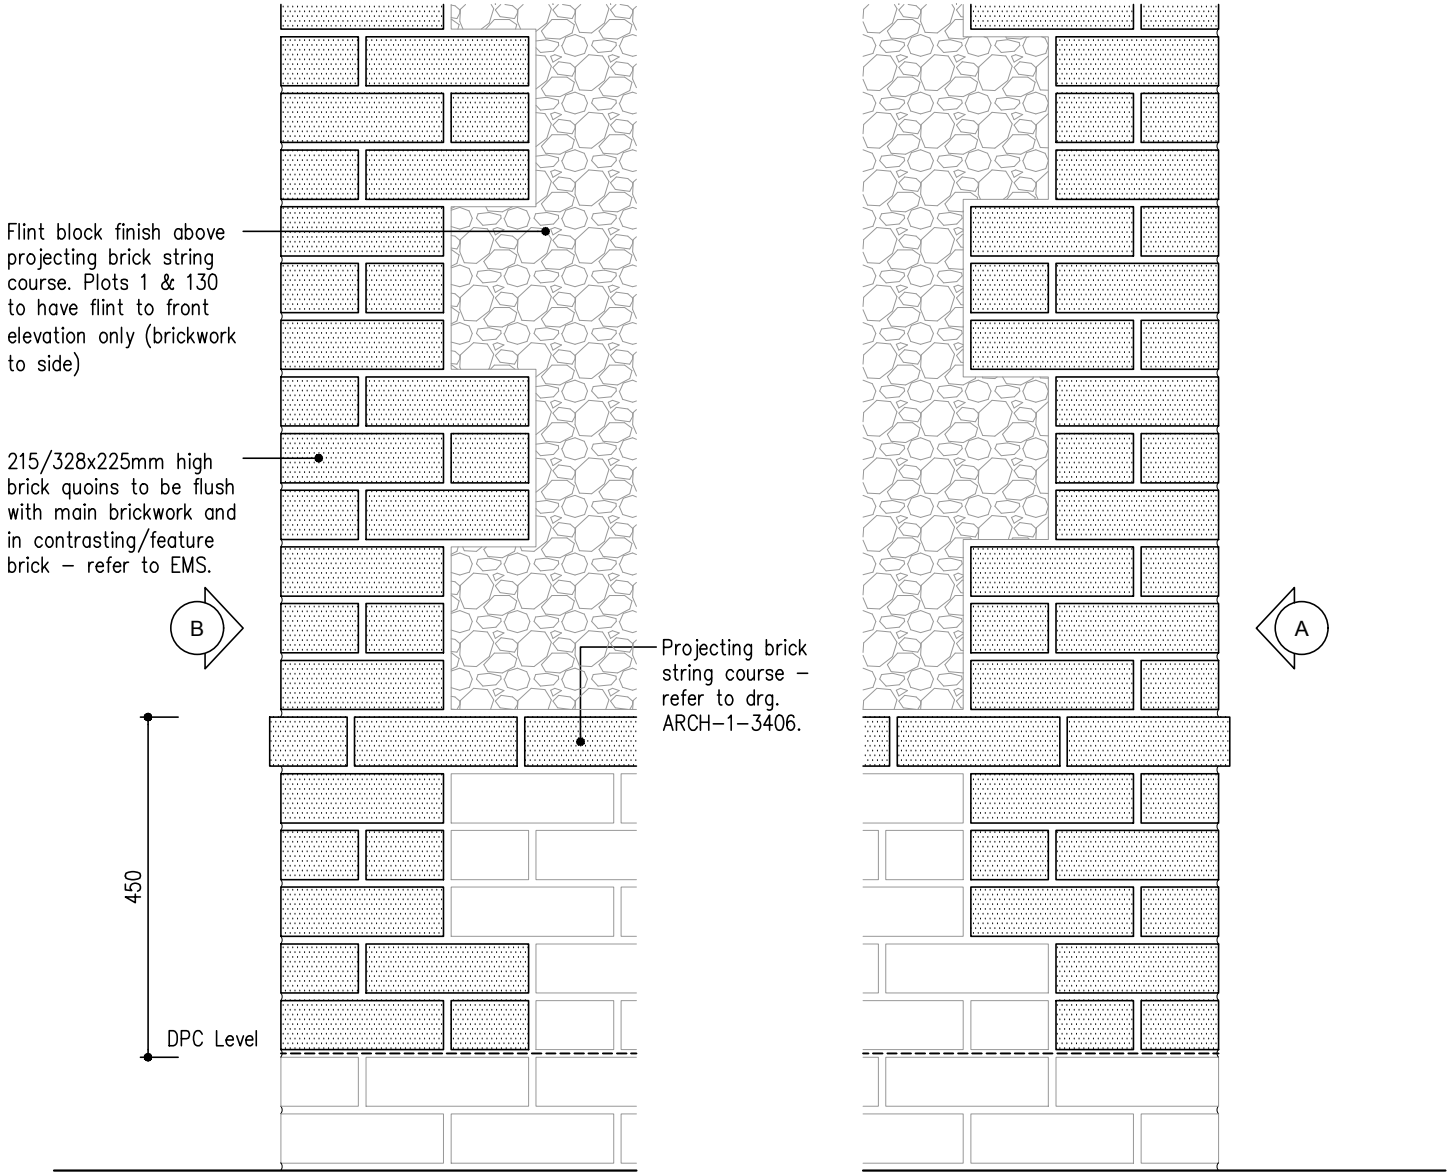


Elevation A

Elevation B

QUOIN TYPE 2

Fairway (331) - Plots 132 & 133.
Hadley A (341A) - Plots 143 & 149.
Holden (469) - Plot 1.
Ingleby A (403A) - Plot 130.

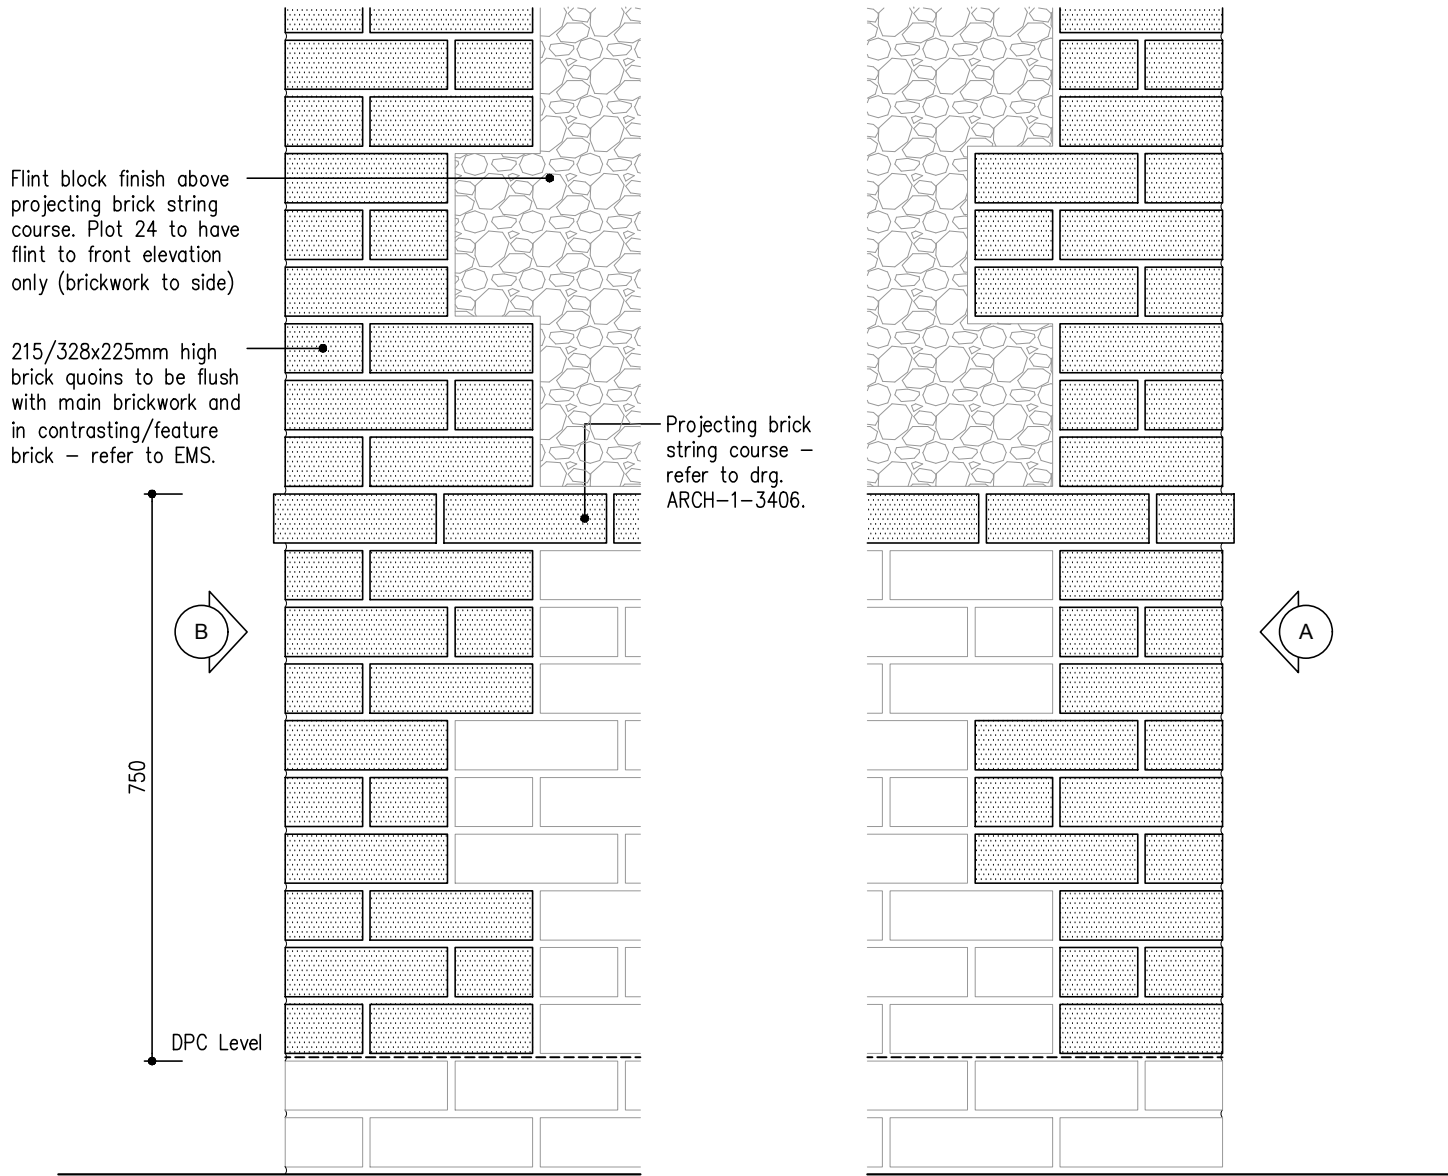


Elevation A

Elevation B


QUOIN TYPE 3

Exeter (418) - Plot 33.
Holden (469) - Plot 24.

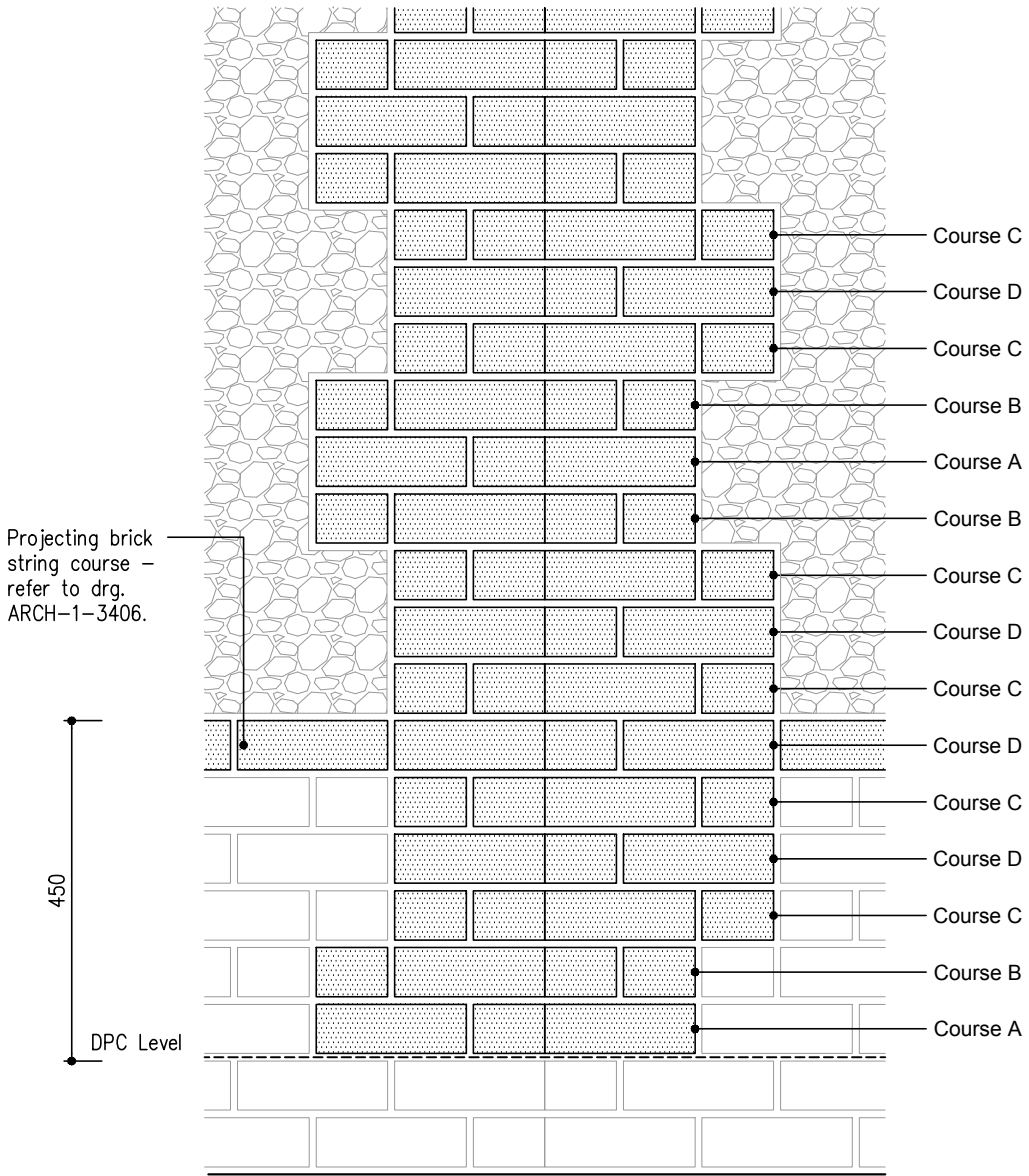

Elevation

FAIRWAY (331) - SPAYED QUOIN

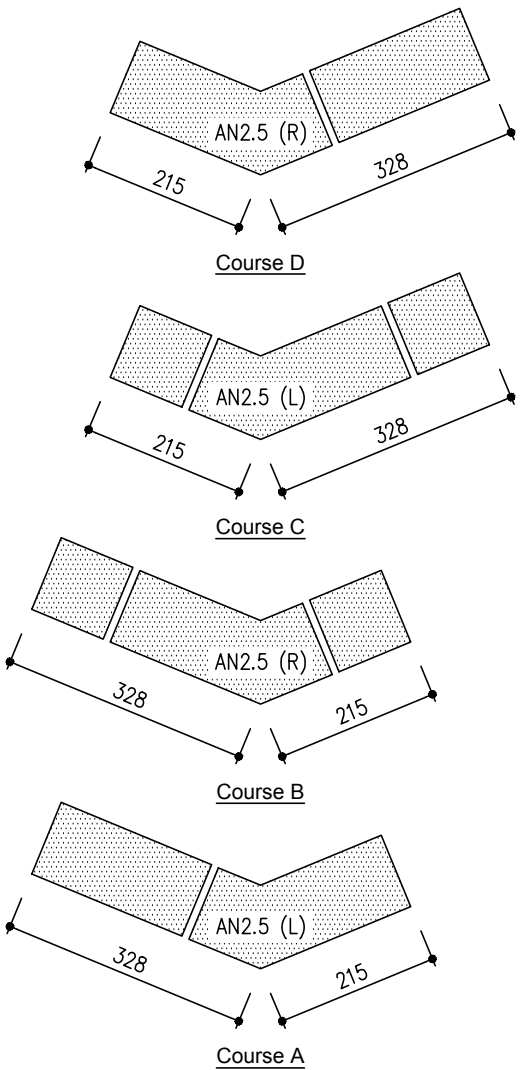

Coursing Special Bricks Plans



© Copyright of Faber Technical Limited 2021

Project:

H8150 - WATER LANE
ANGMERING

Drawing Title:

CORNER BRICK QUOIN
SETTING OUT DETAILS

Client:



Faber Technical Limited
Austin House, 43 Poole Road,
Westbourne, Dorset, BH4 9DN
Tel. 01202 761370 Fax. 01202 765885

Scale: 1:10 @ A2

Drg No: ARCH-1-3407

Rev:

