
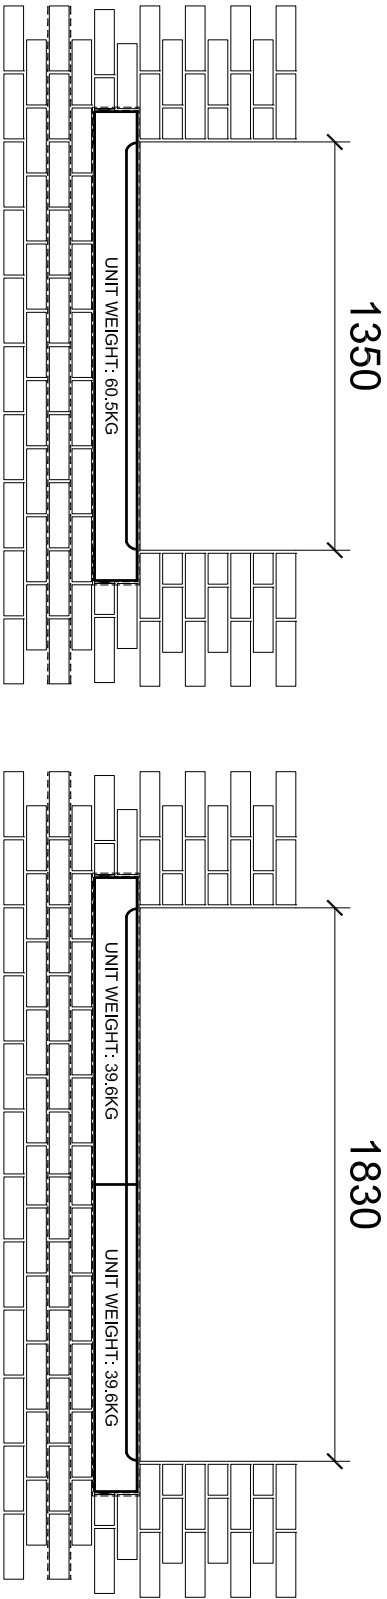
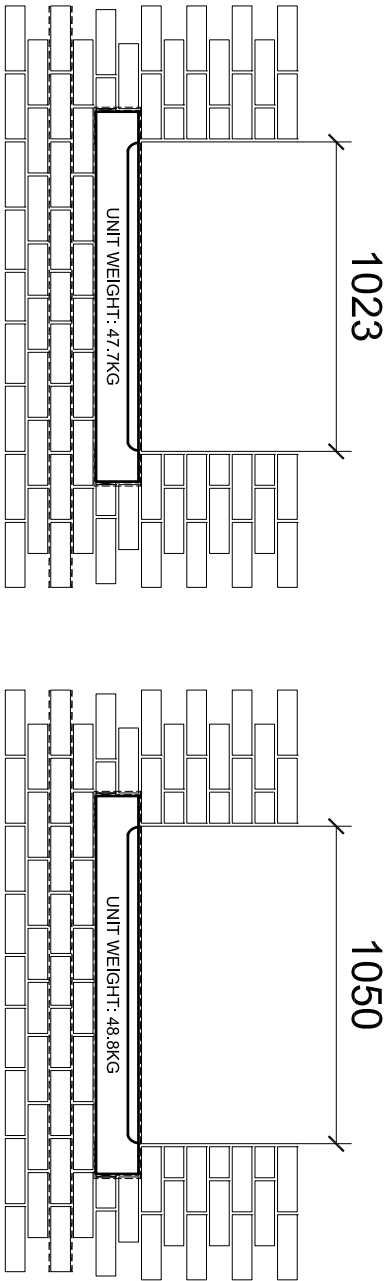


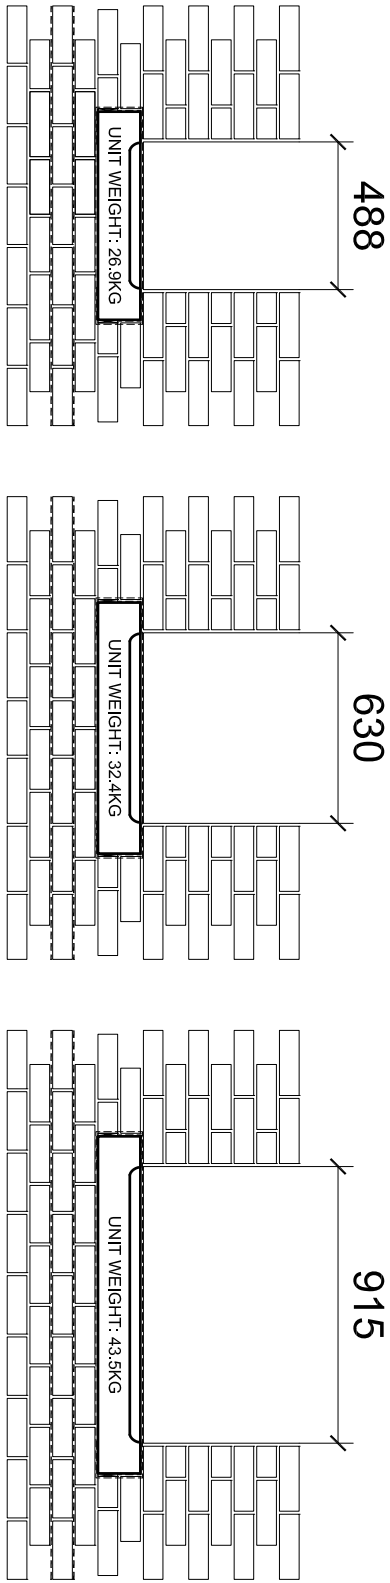



NOTE:

All cills to overhang 100mm.


KEY:

Weep Hole = 


All cills to overhang 100mm.
Bed joint reinforcement 2
courses below opening
extending min 600mm either side =

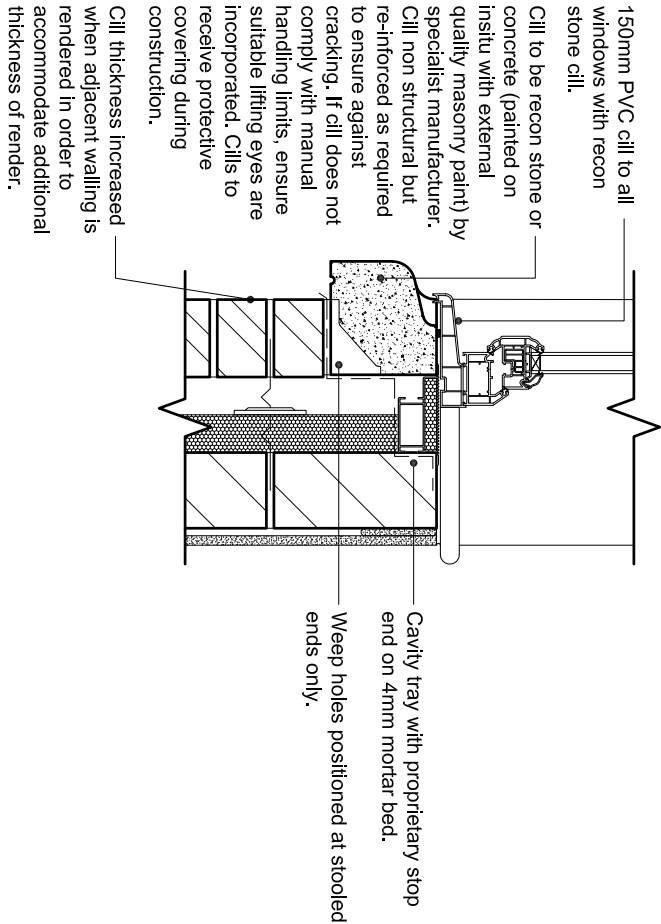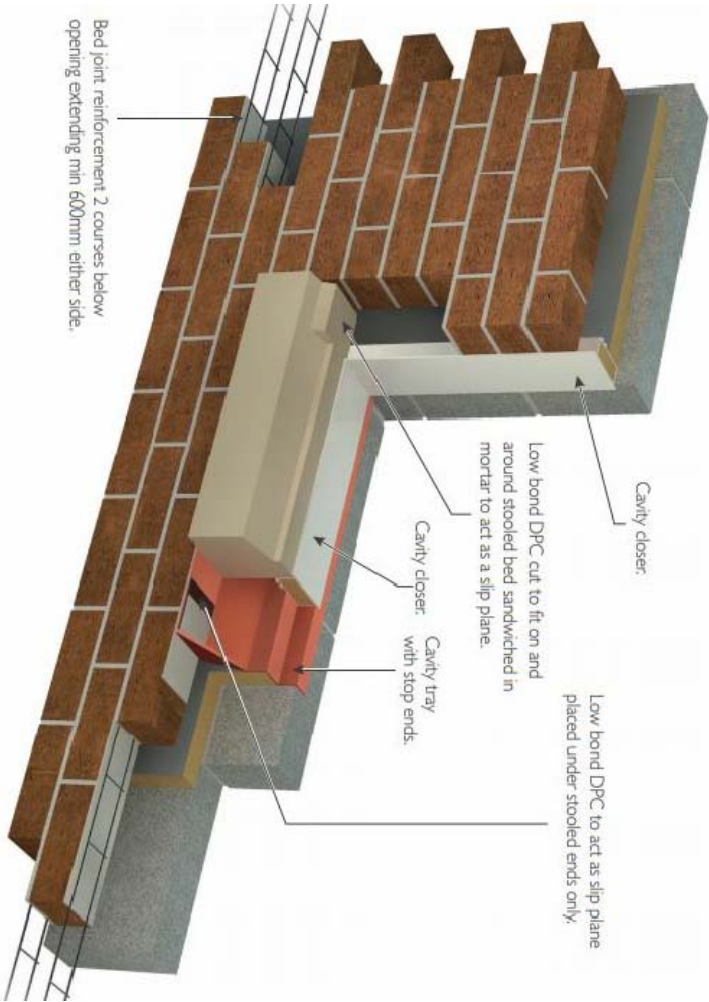

SECTION THROUGH STOOPED CILL
SCALE 1:10

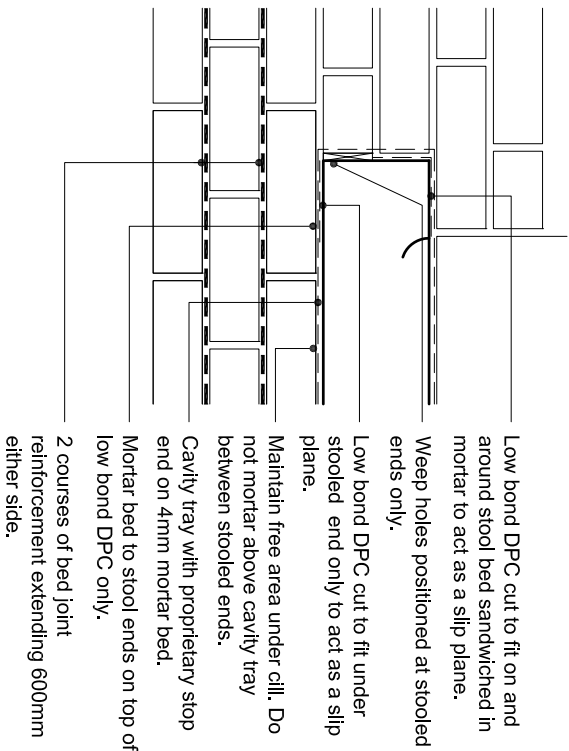

STOOPED CILL DETAIL (ELEVATION)
SCALE 1:10

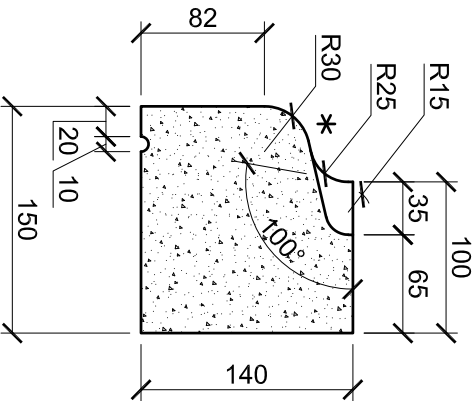

FORTICRETE STOOPED CILL
SCALE 1:5

EXTERNAL REFERENCE :

Brand: DAVID WILSON HOMES Range: -5 / -7 Title: Recon Stone Cill Details Detail No: DW-SD07-018 Drawn: GDT Checked: GDT Scale: 1:25 Date: APR 19	Rev: Description:	Date:	DAVID WILSON HOMES 
--	---------------------------------	--------------	--