




Drawn by : SJW		Checked by :	
Date: 09/02/21			
Revisions			
Rev	Date	Drawn	Checked

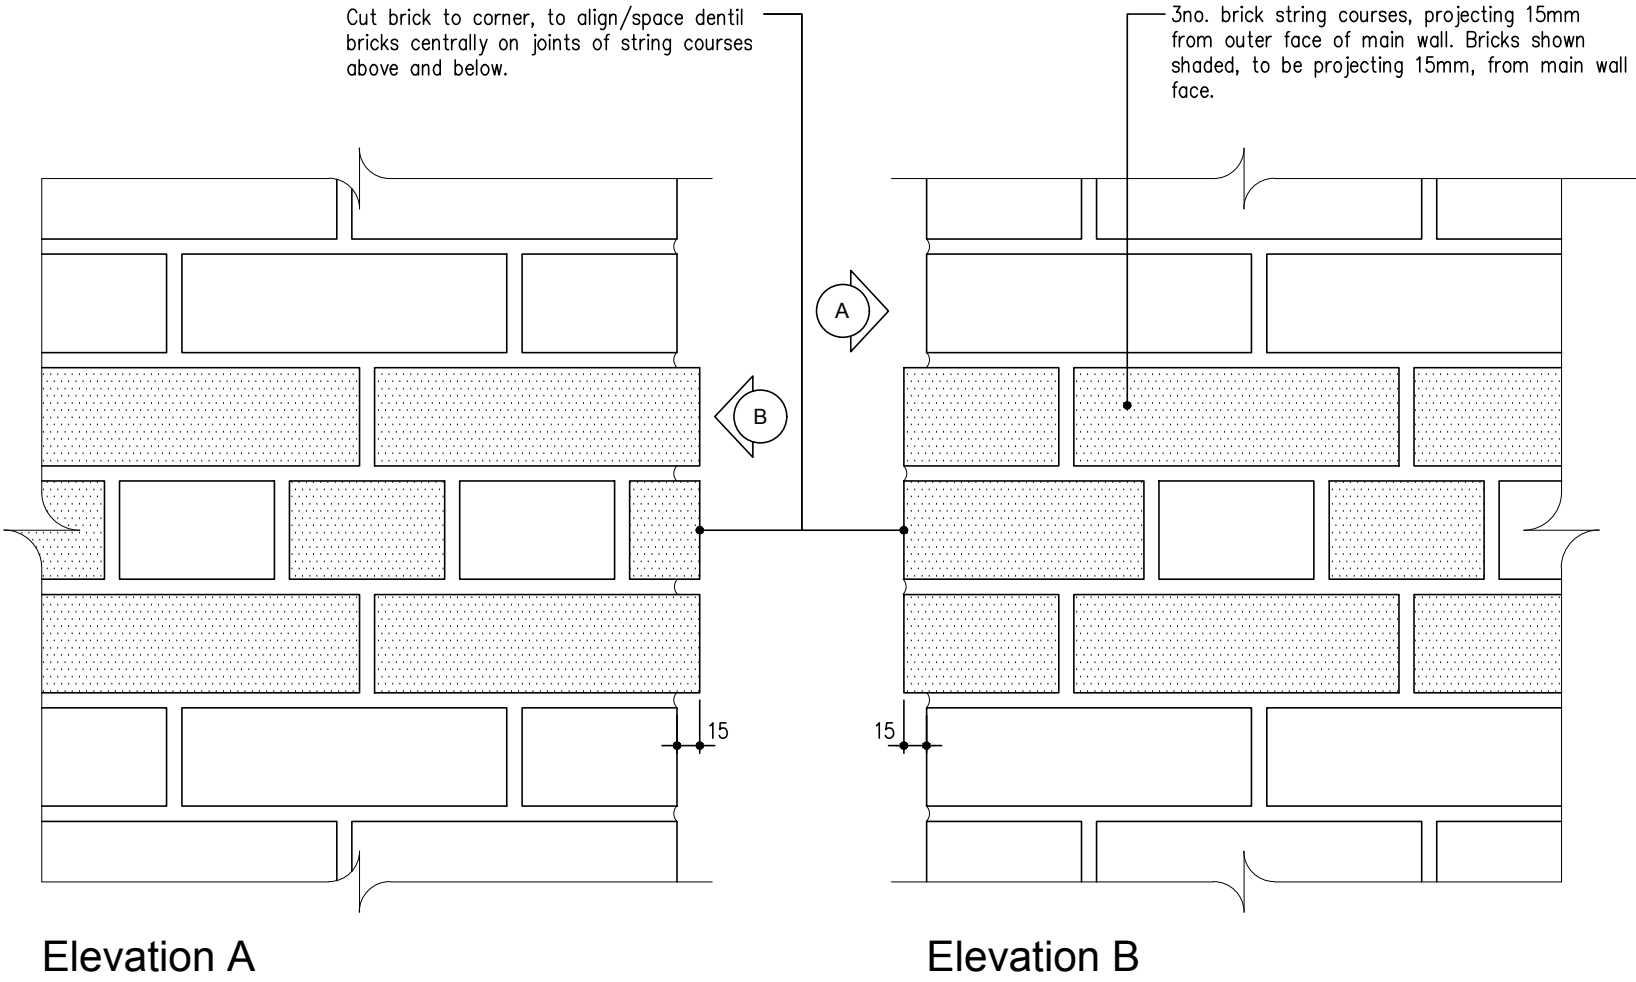


DENTIL/STRING BRICK COURSE.

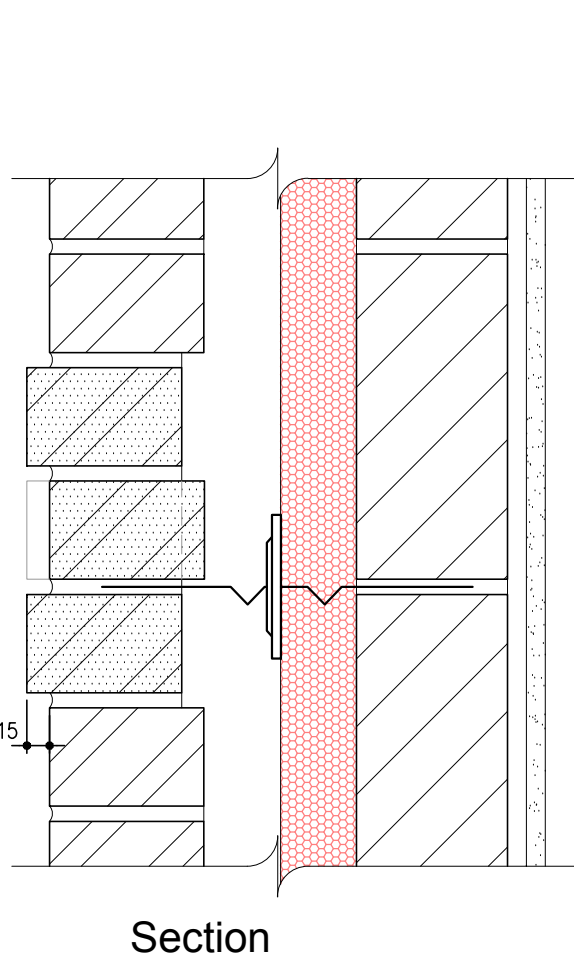


Section

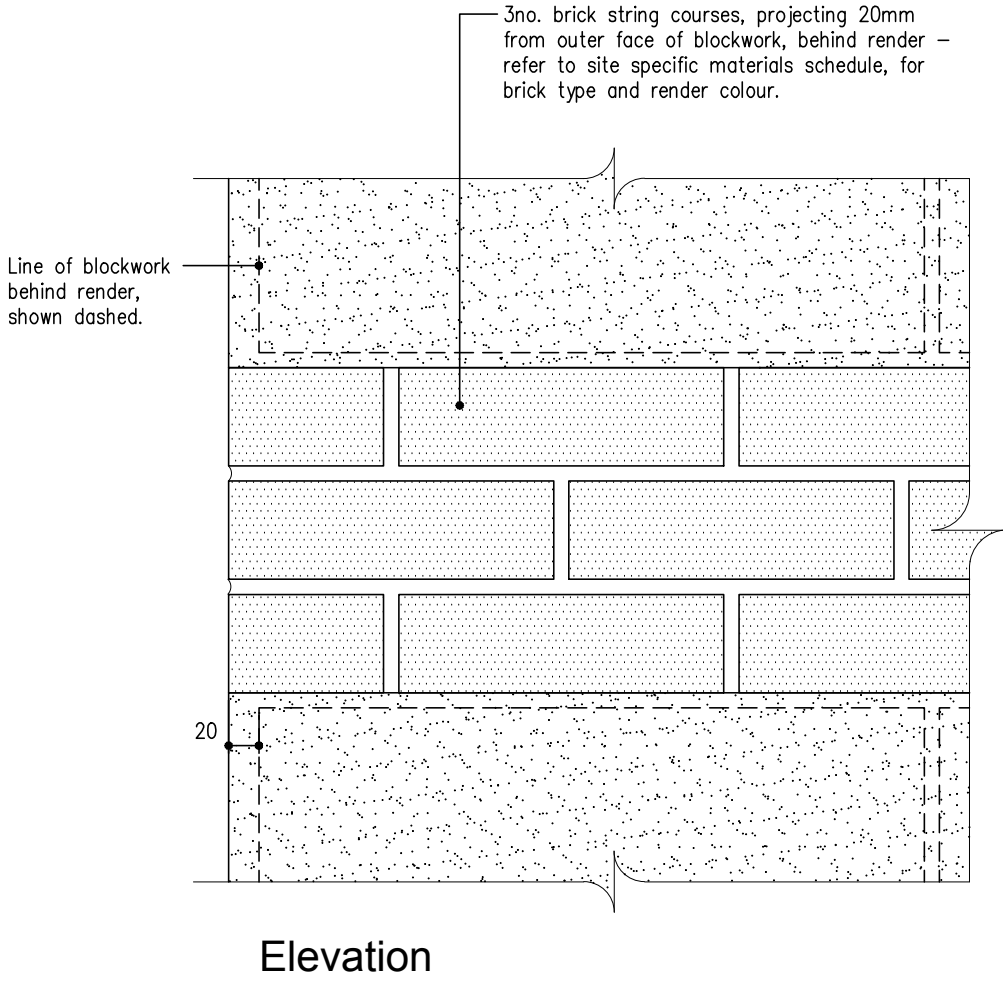


THREE BRICK STRING COURSE IN RENDERED WALL.

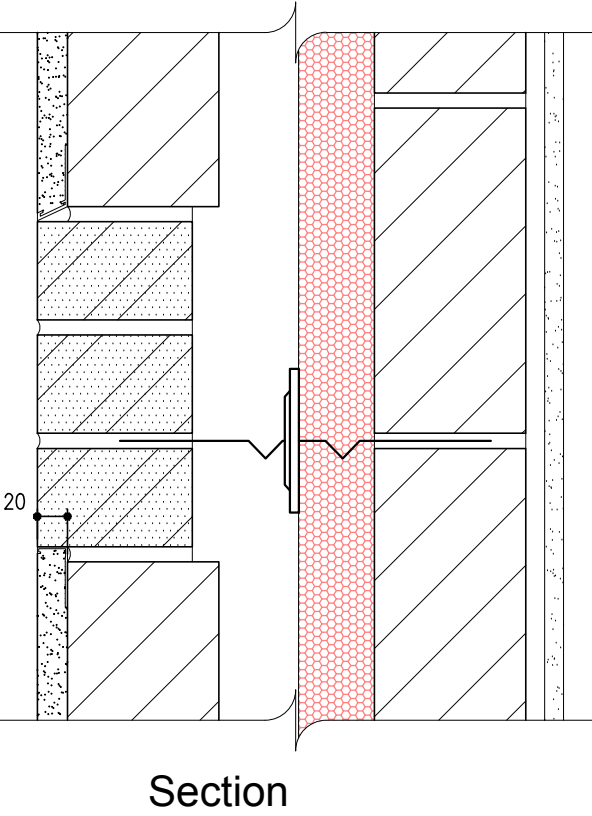

Section

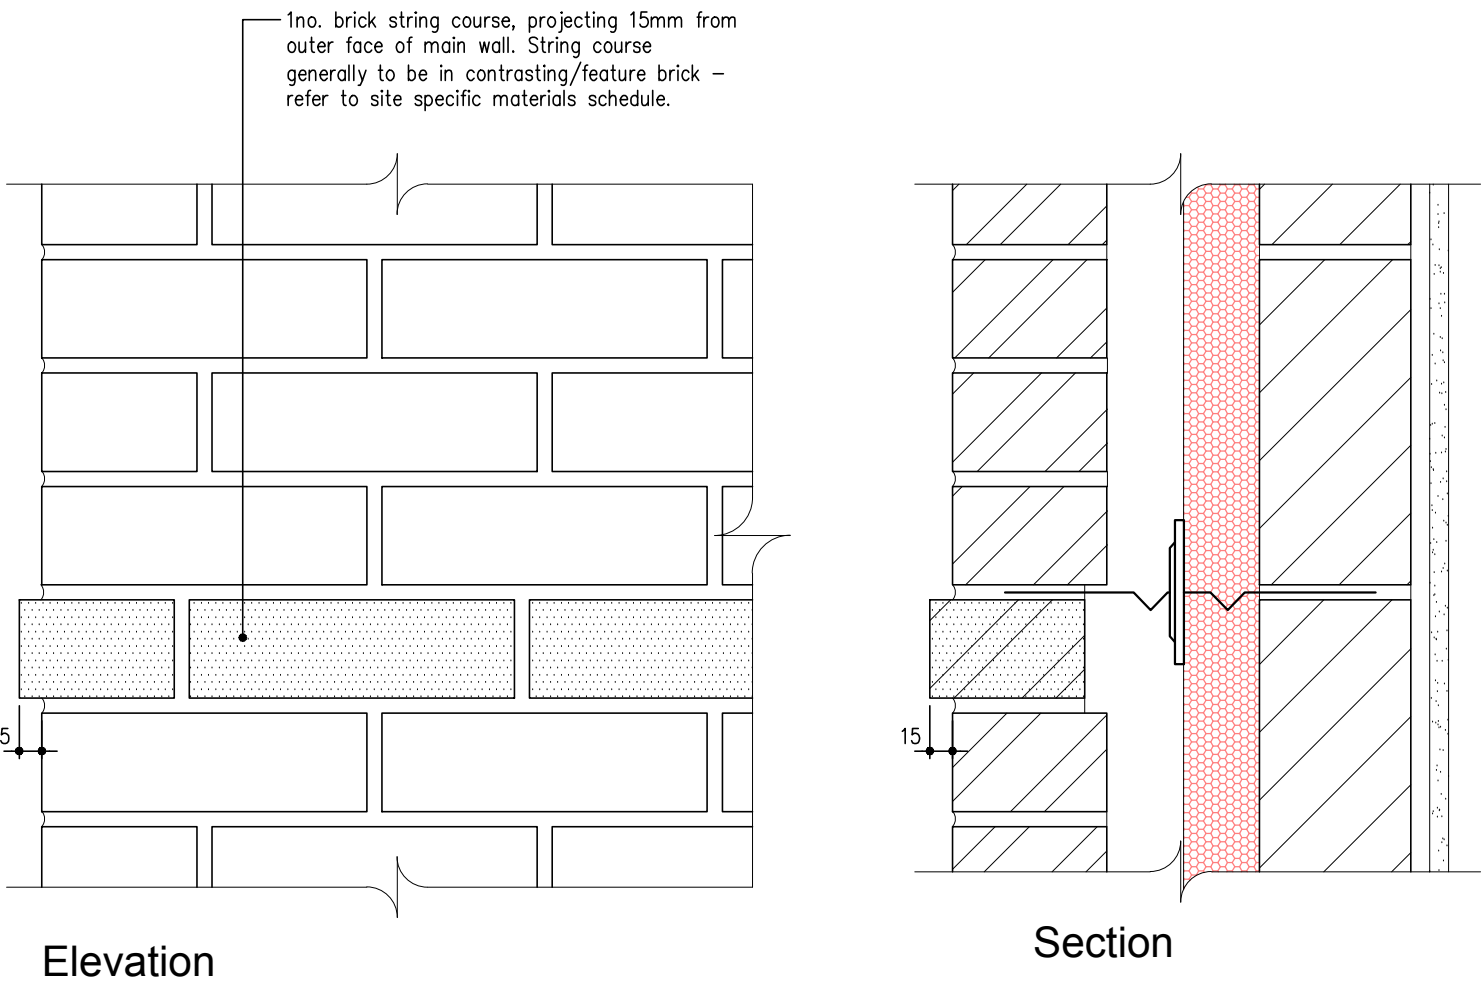

SINGLE BRICK STRING COURSE.

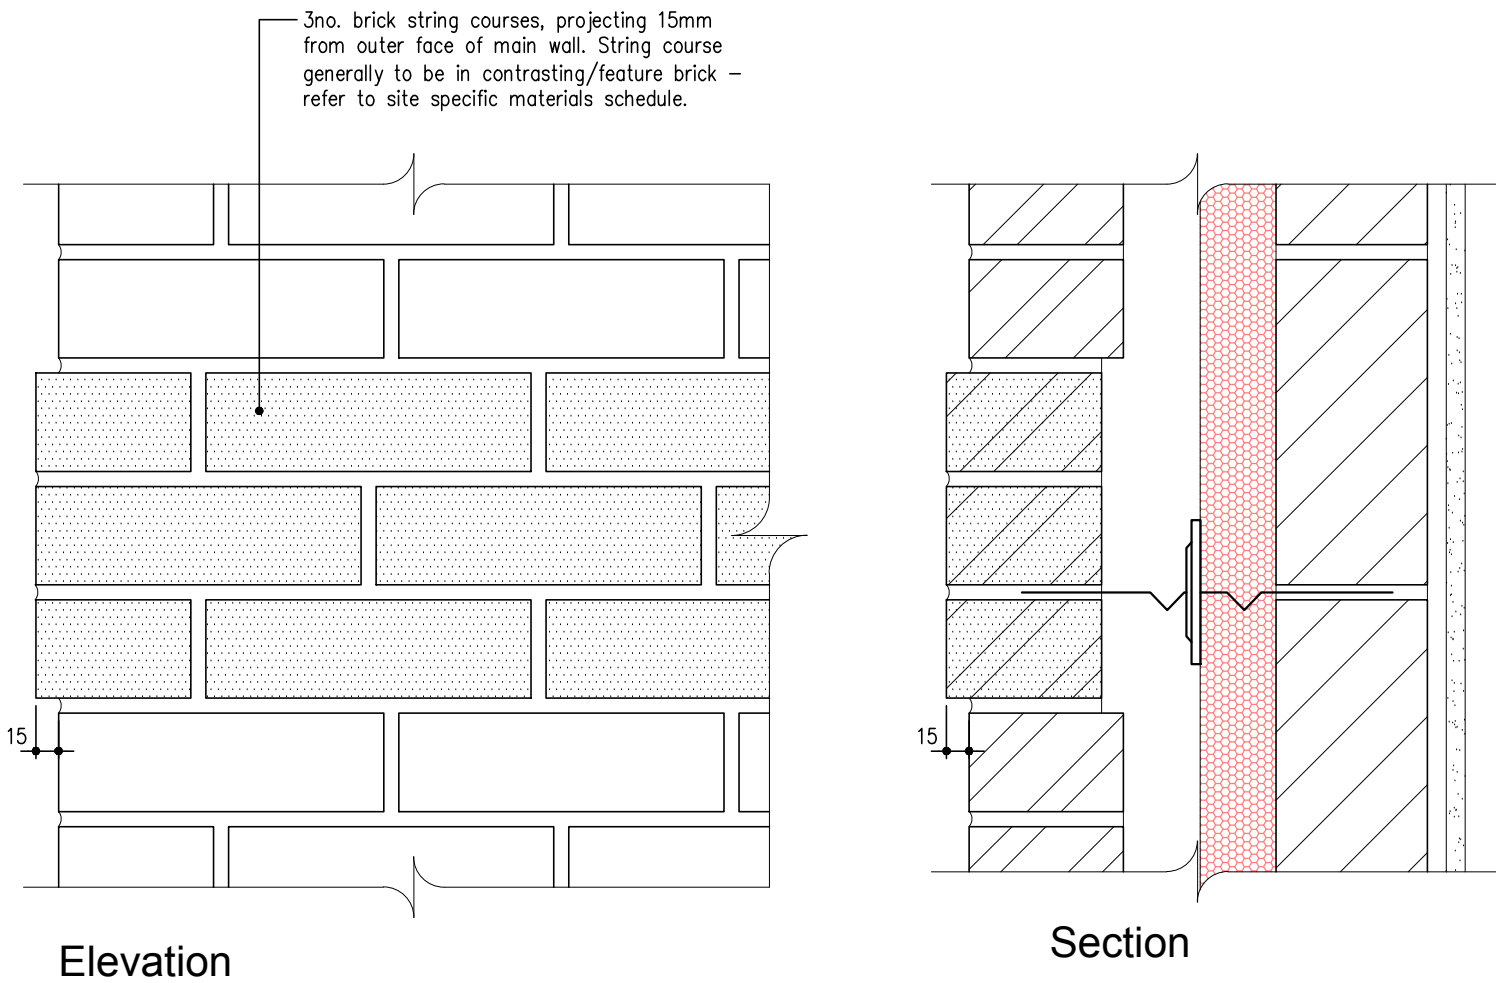

THREE BRICK STRING COURSE.



© Copyright of Faber Technical Limited 2021

Project:

H8150 - WATER LANE
ANGMERING

Drawing Title:

ELEVATION BRICK STRING
COURSE TYPES/DETAILS

Client:

Where quality lives
David Wilson Homes

FABER

Faber Technical Limited
Austin House, 43 Poole Road,
Westbourne, Dorset, BH4 9DN
Tel. 01202 761370 Fax. 01202 765885

Scale: 1:5 @ A2

Drg No: ARCH-1-3406

Rev: