




Drawn by:	SJW	Checked by:	
Date:	10/02/21		
Revisions			
Rev	Date	Drawn	Checked

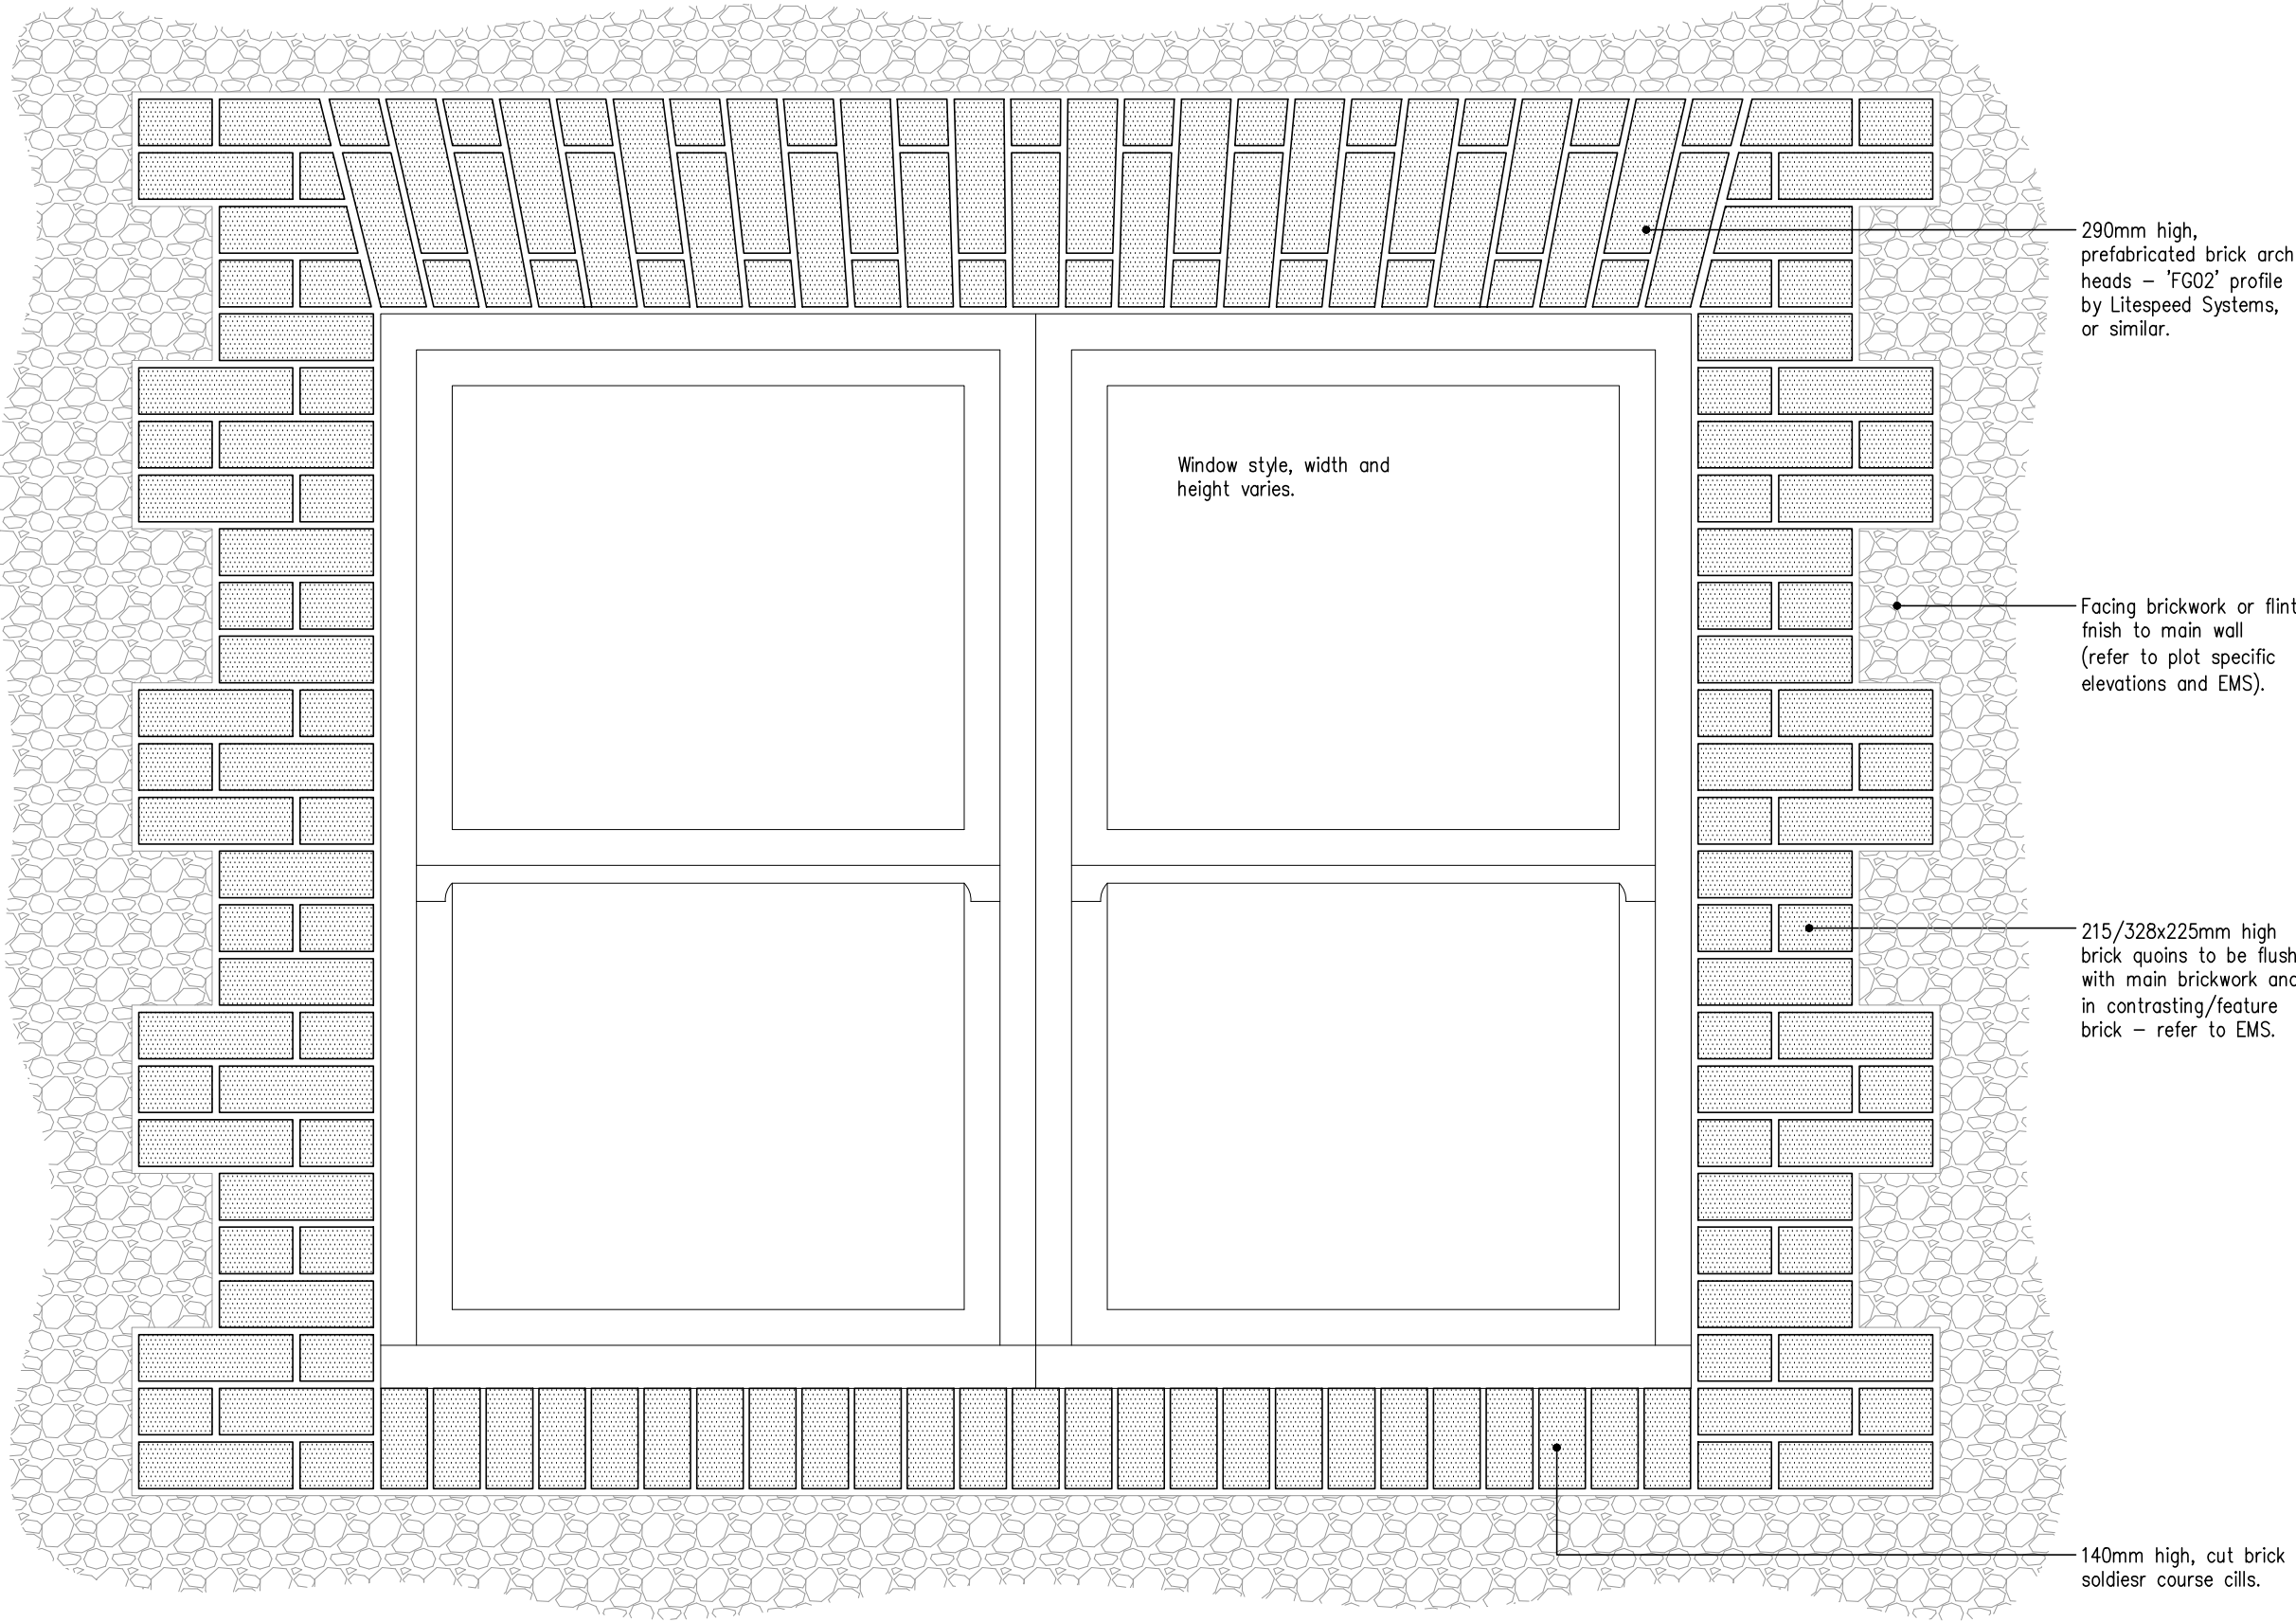


TYPICAL BRICK WINDOW QUOIN WITH 300MM HIGH HEAD AND 140MM High CILL

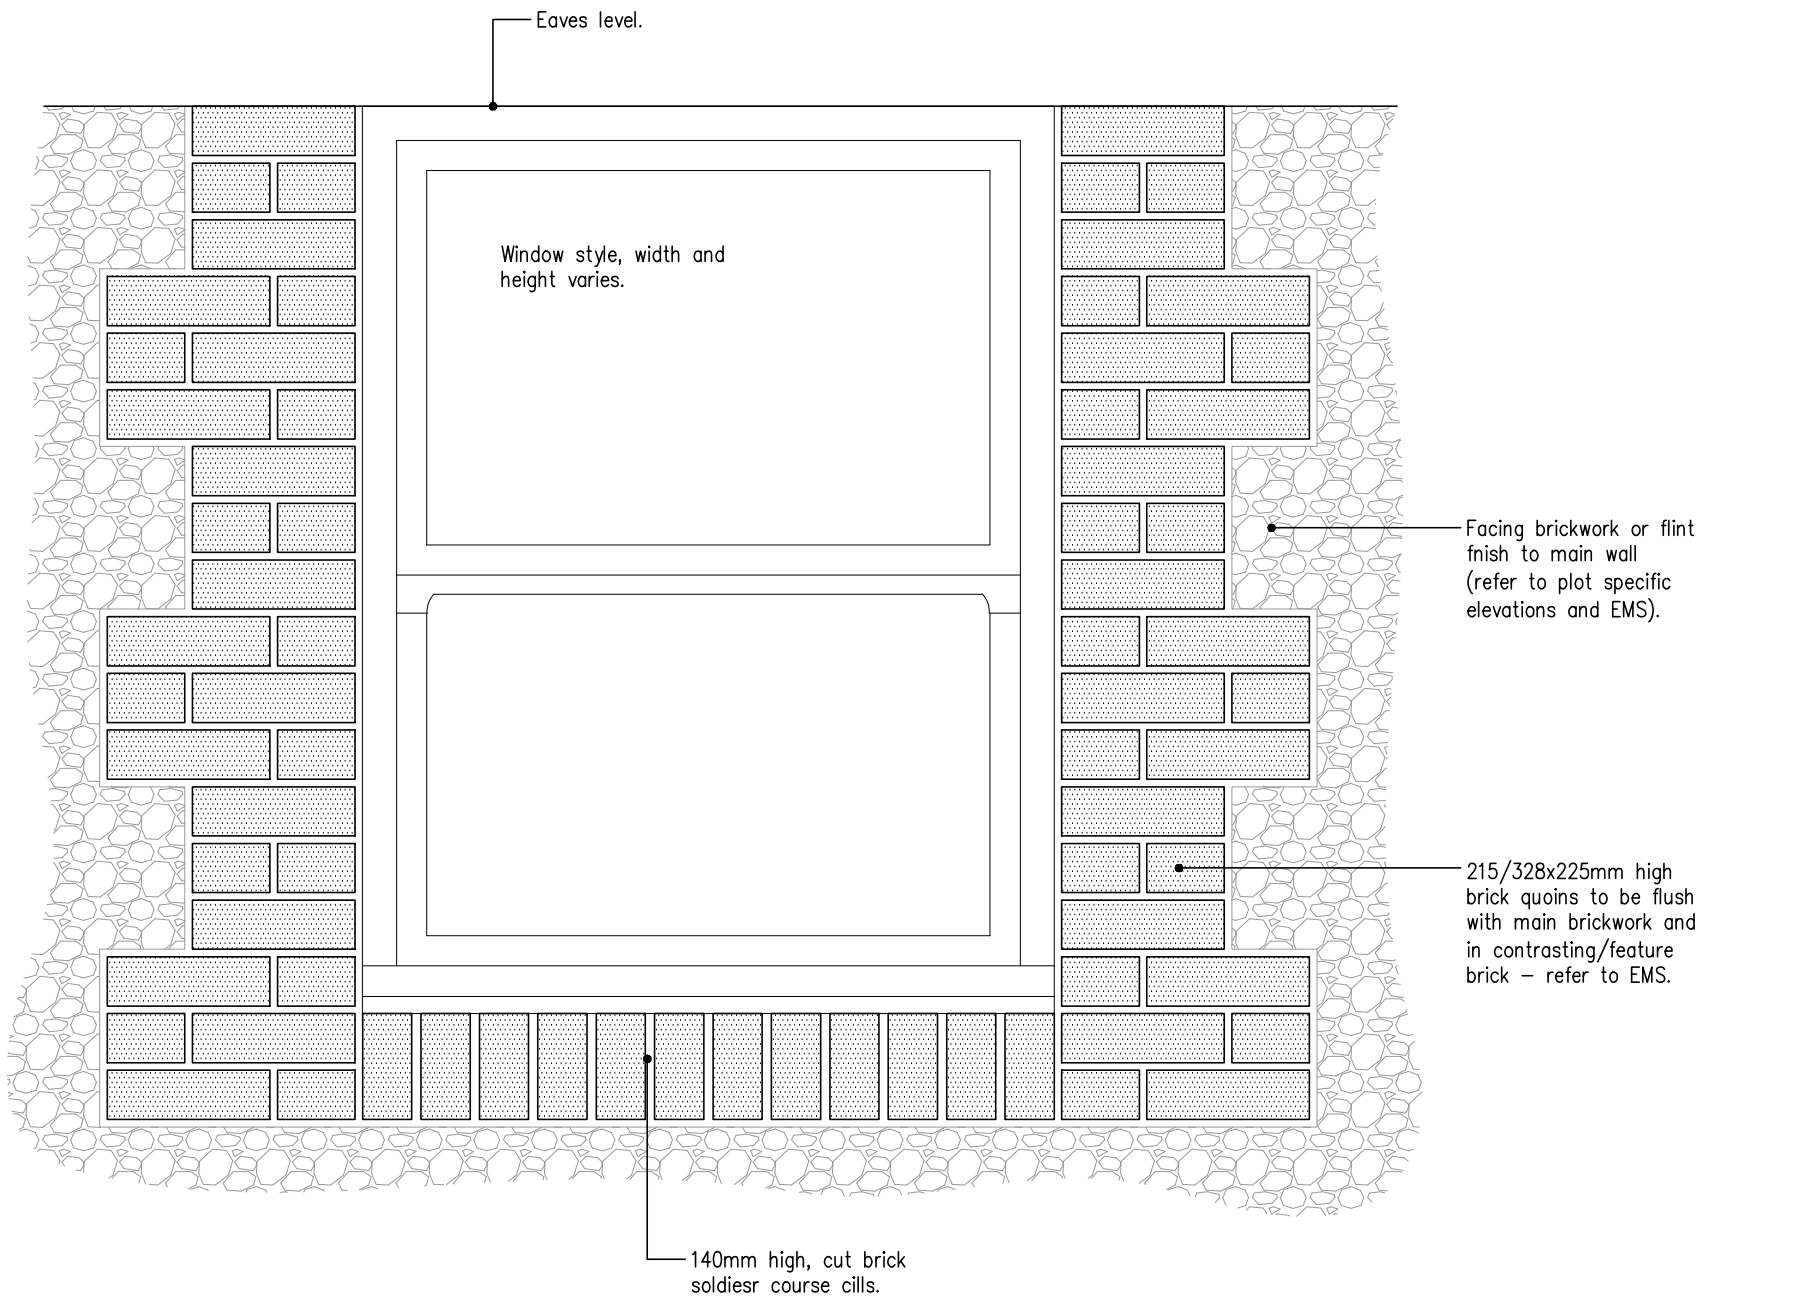

TYPICAL BRICK WINDOW QUOIN AND CILL AT EAVES LEVEL

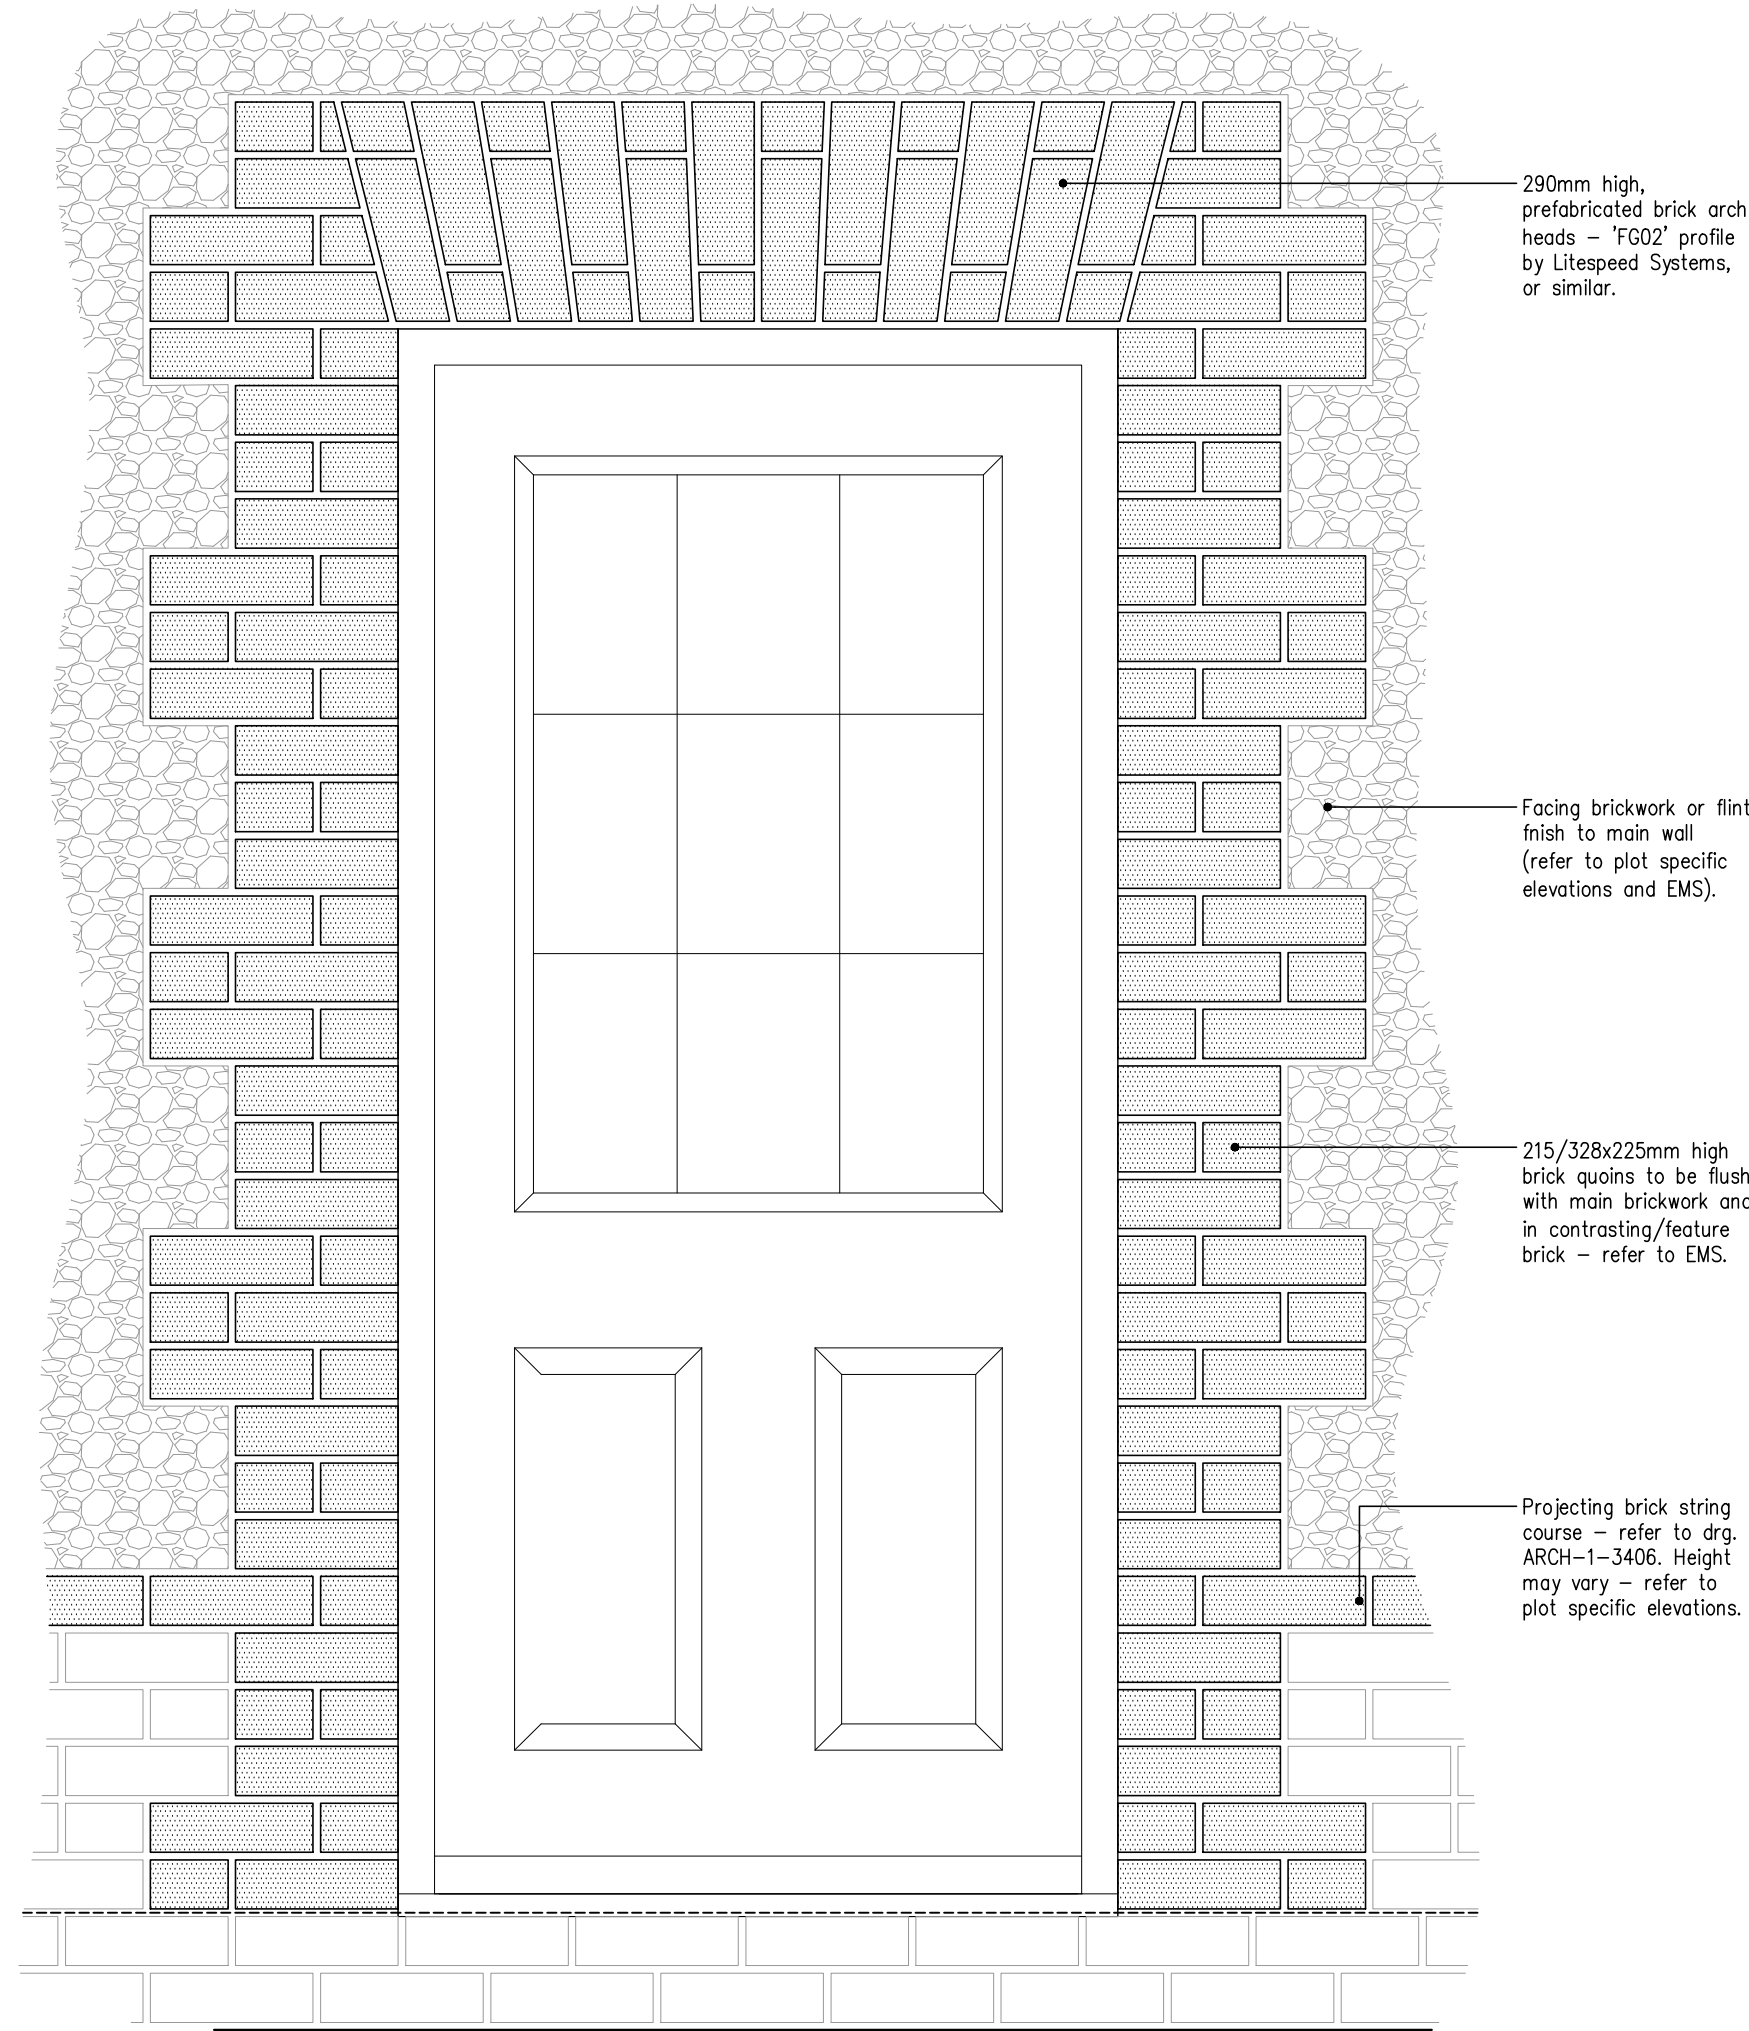

TYPICAL SIDE/REAR DOOR

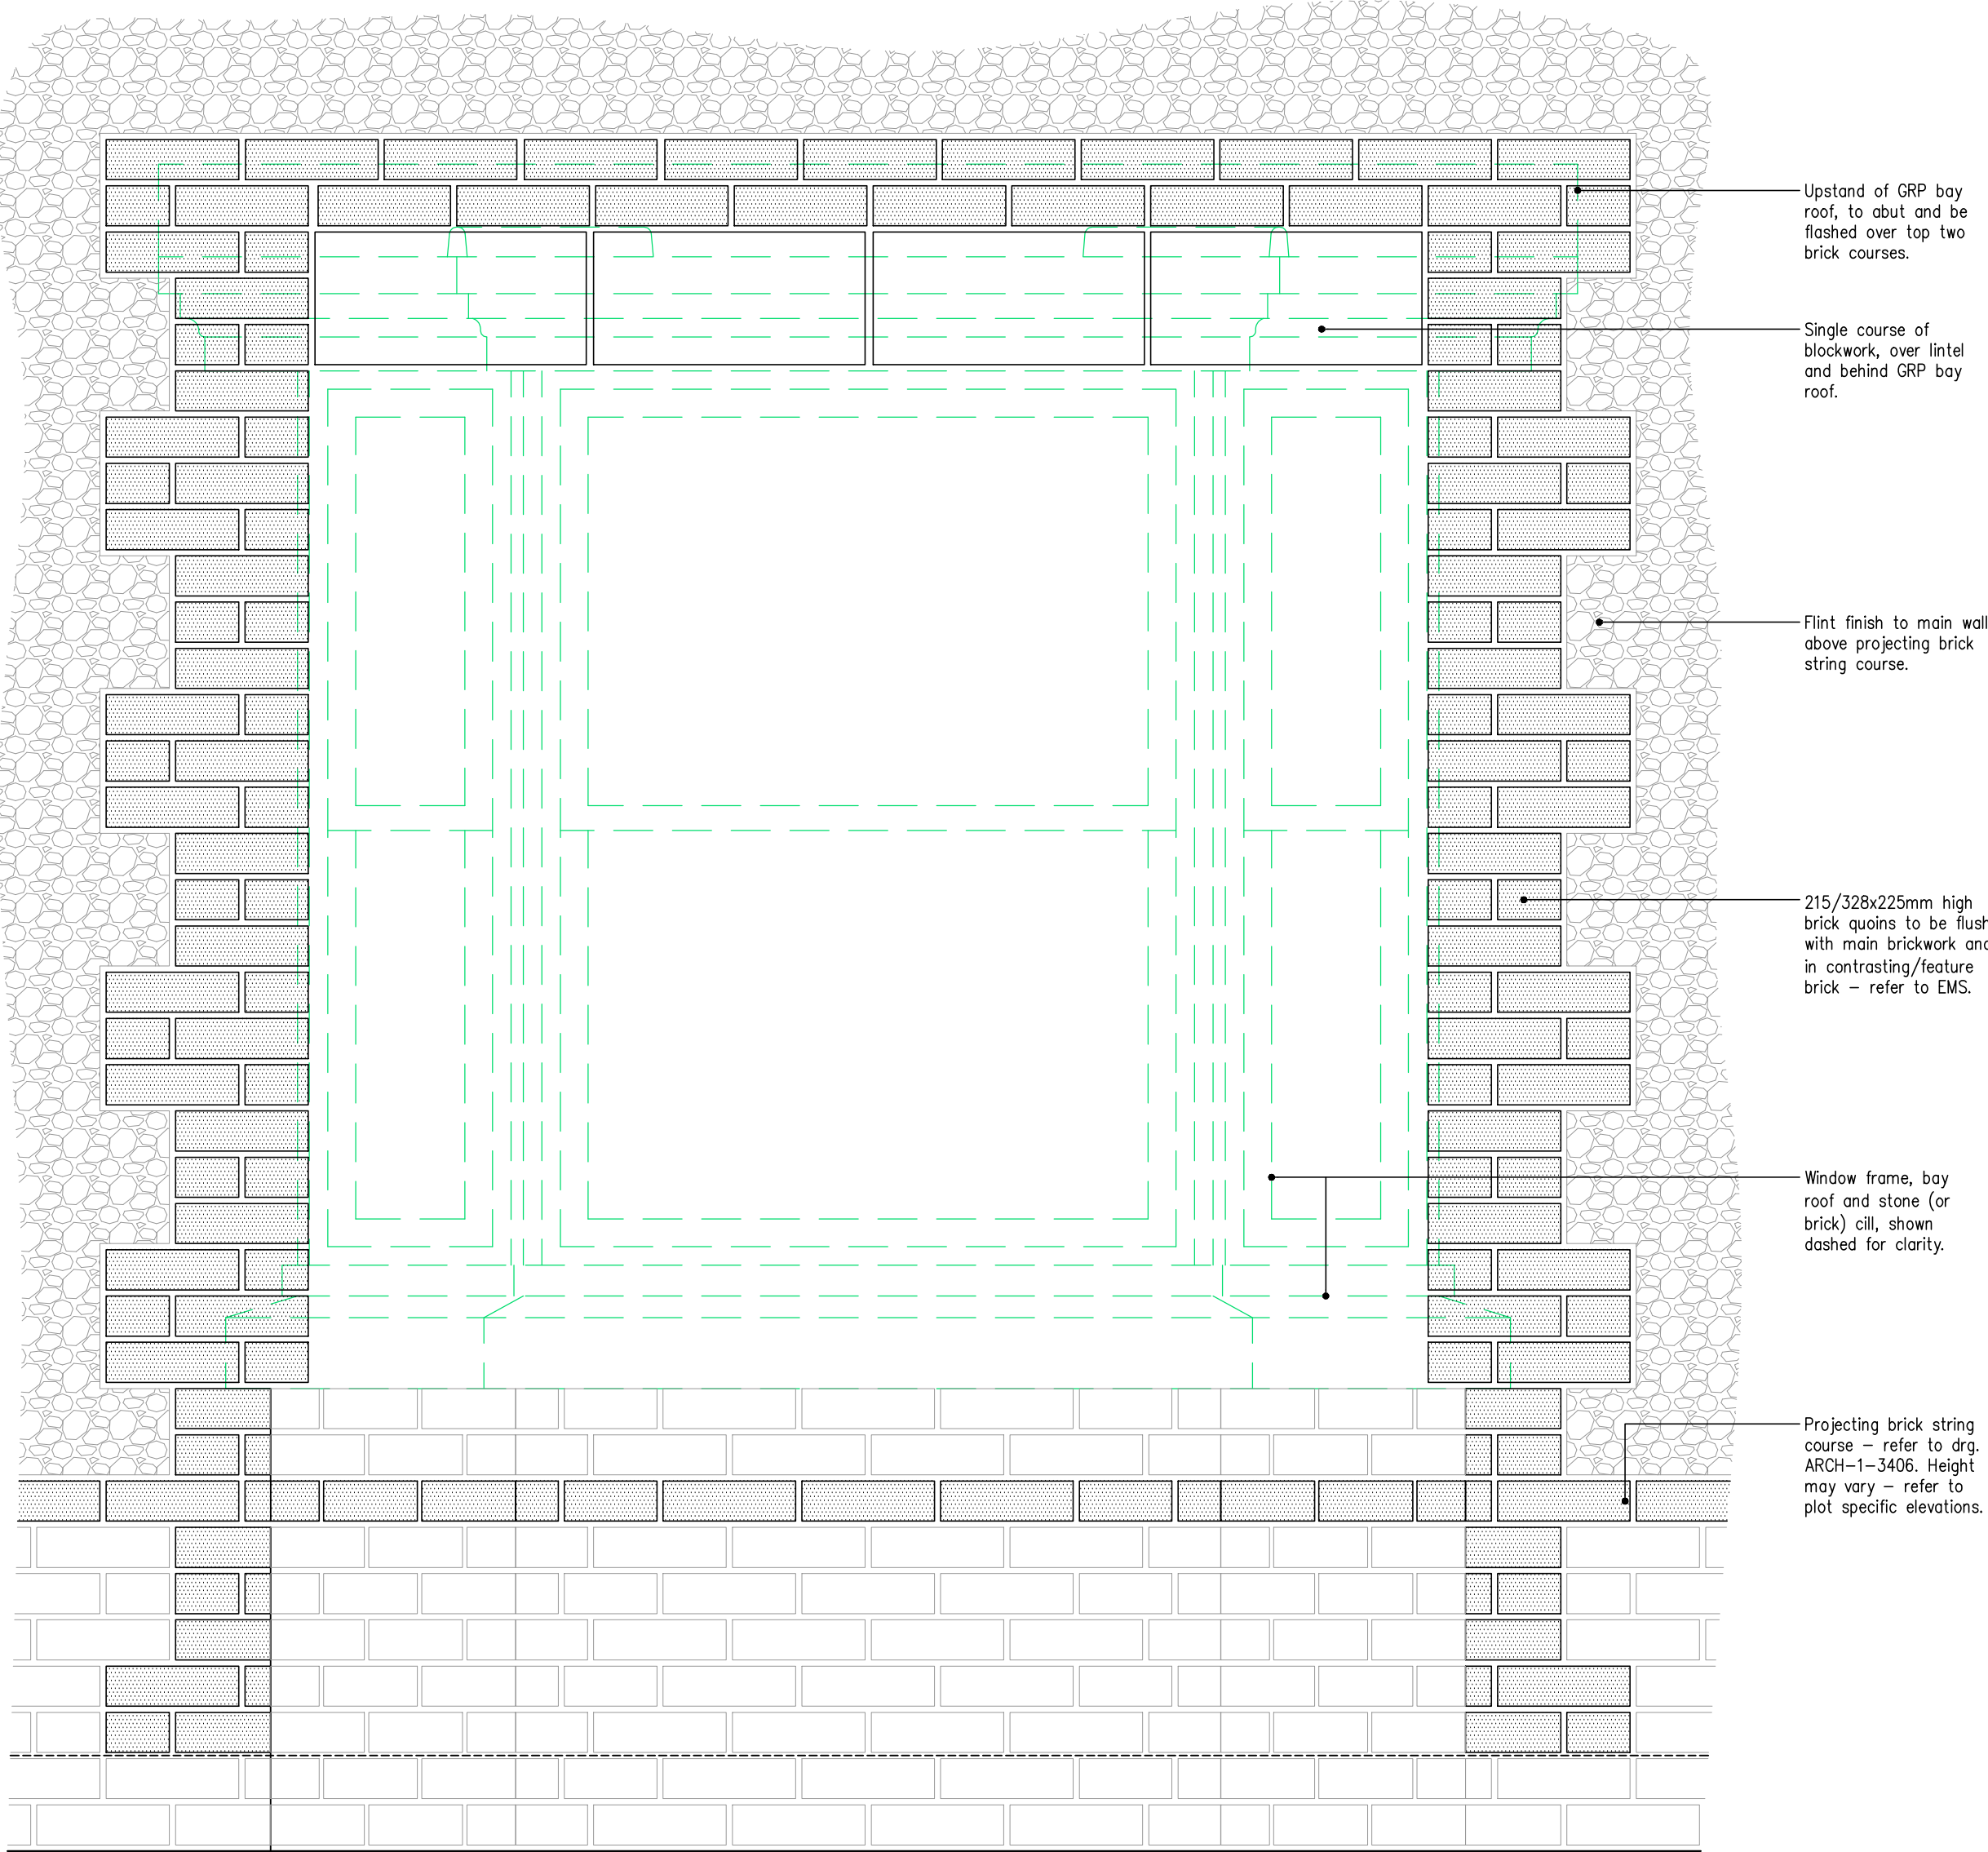

TYPICAL SPLAY BAY WINDOW IN FLINT WALL



© Copyright of Faber Technical Limited 2021

Project:
H8150 - WATER LANE
ANGMERING

Drawing Title:
DOOR & WINDOW BRICK QUOIN
SETTING OUT DETAILS

Client:
Where quality lives
David Wilson Homes

FABER
Faber Technical Limited
Austin House, 43 Poole Road,
Westbourne, Dorset, BH4 9DN
Tel. 01202 761370 Fax. 01202 765885

Scale: 1:10 @ A1
Drg No: ARCH-1-3408 Rev:

