
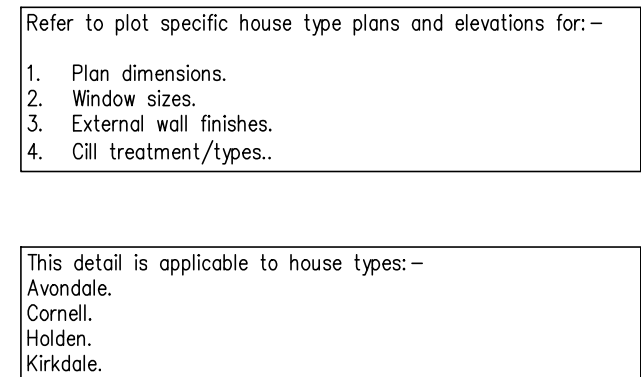


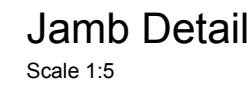

Project

H8150 - WATER LANE
ANGMERING

Drawing Title:

SQUARE BAY WINDOW DETAIL

Client

Where quality lives

David Wilson Homes

FABER

Faber Technical Limited
Austin House, 43 Poole Road,
Westbourne, Dorset, BH4 9DN
Tel. 01202 761370 Fax. 01202 765885

Scale: AS NOTED @ A1

Drg No: ARCH-1-3400

Rev: