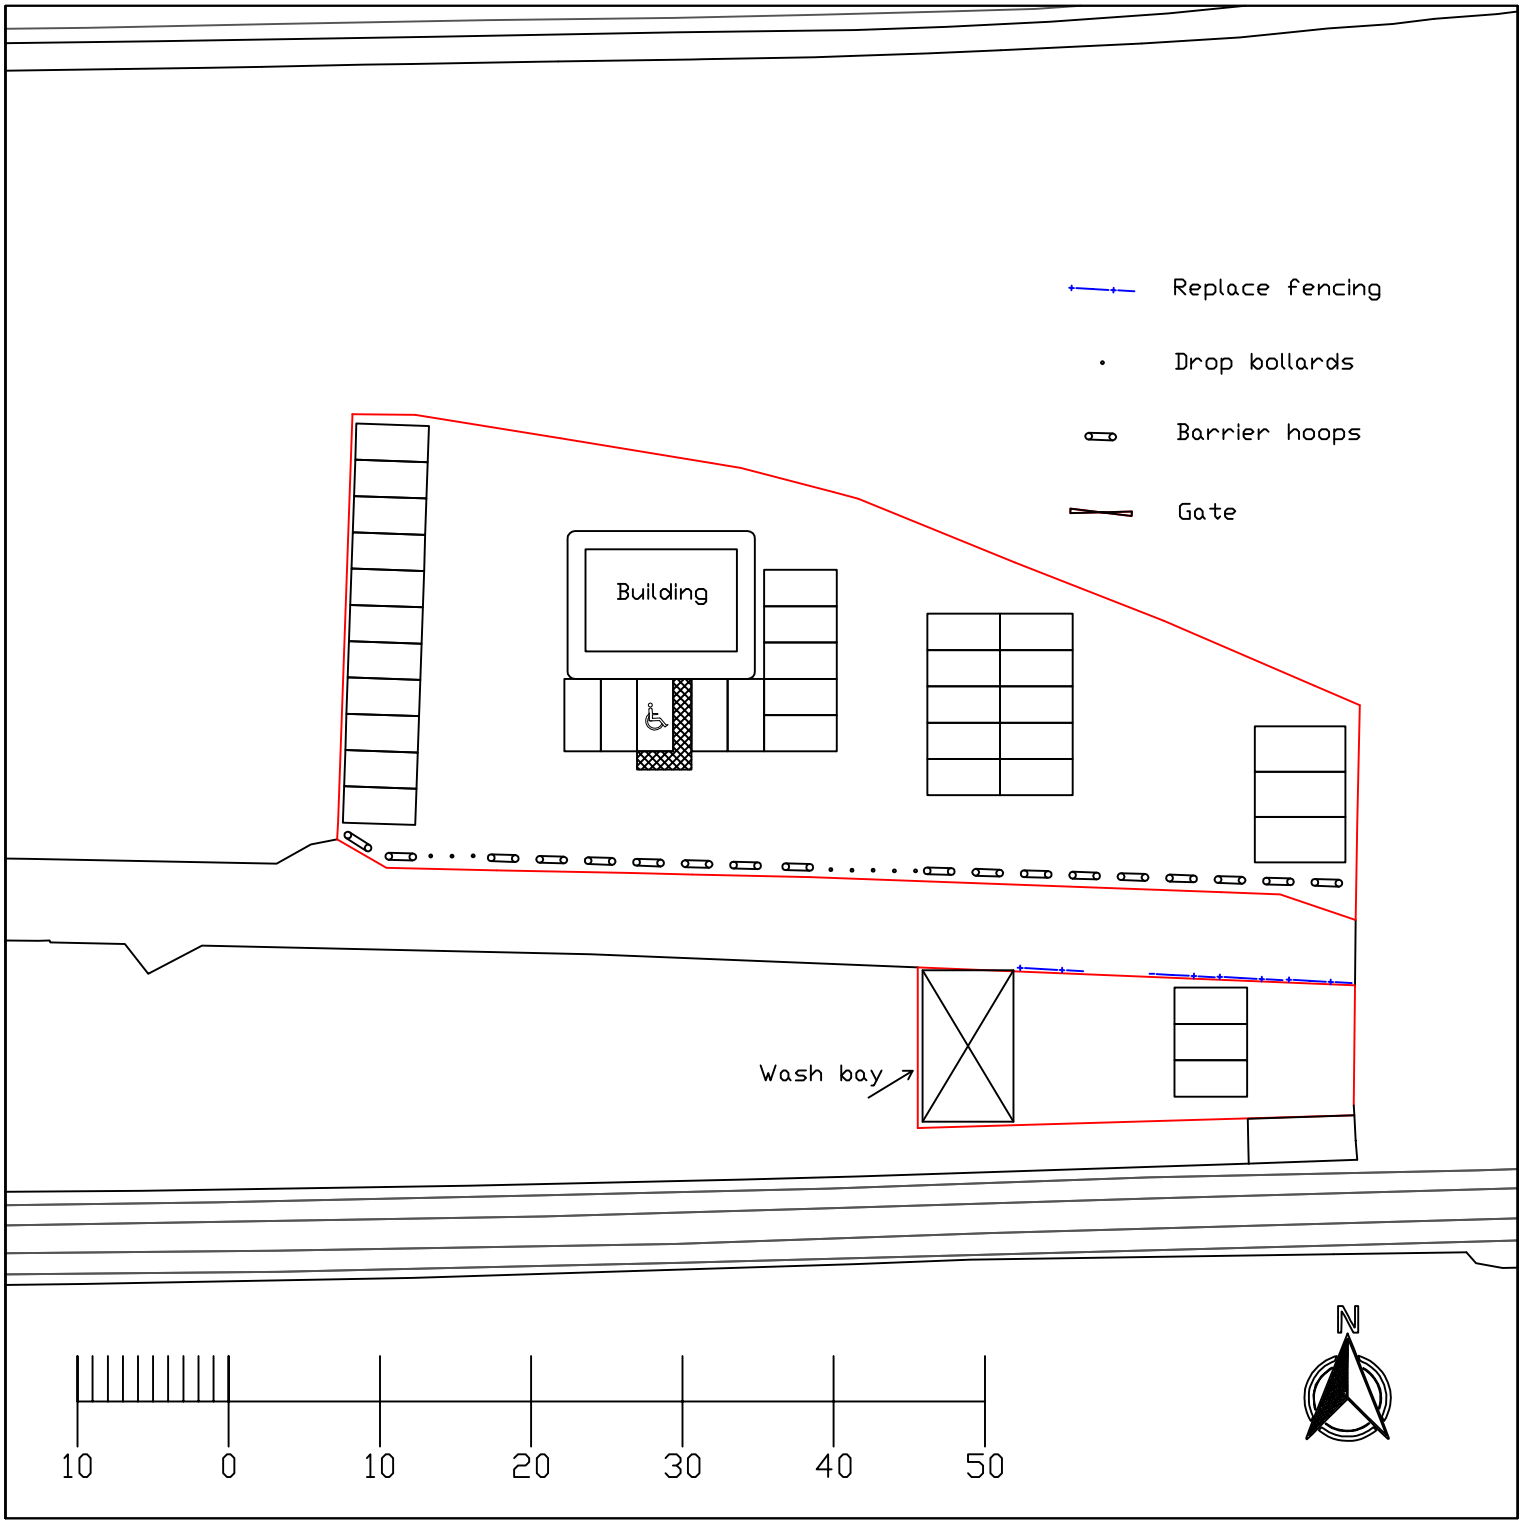

D103 - PROPOSED SITE PLAN

Station Road Angmering, East Preston, Littlehampton, BN16 3RE

Print on A4
Scale 1:500

Produced on 17 March 2023 from the Ordnance Survey National Geographic Database and incorporating surveyed revision available at this date.
This map shows the area bounded by 506595 102954,506695 102954,506695 103054,506595 103054,506595 102954
Crown copyright and database rights 2023 OS 100054135. Supplied by copia ltd trading as UKPlanningMaps.com a licensed Ordnance Survey partner (OS 100054135).
Data licence expires 17 March 2024. Unique plan reference: vic//923382/1246119

ARUN DISTRICT COUNCIL A/82/23/A