


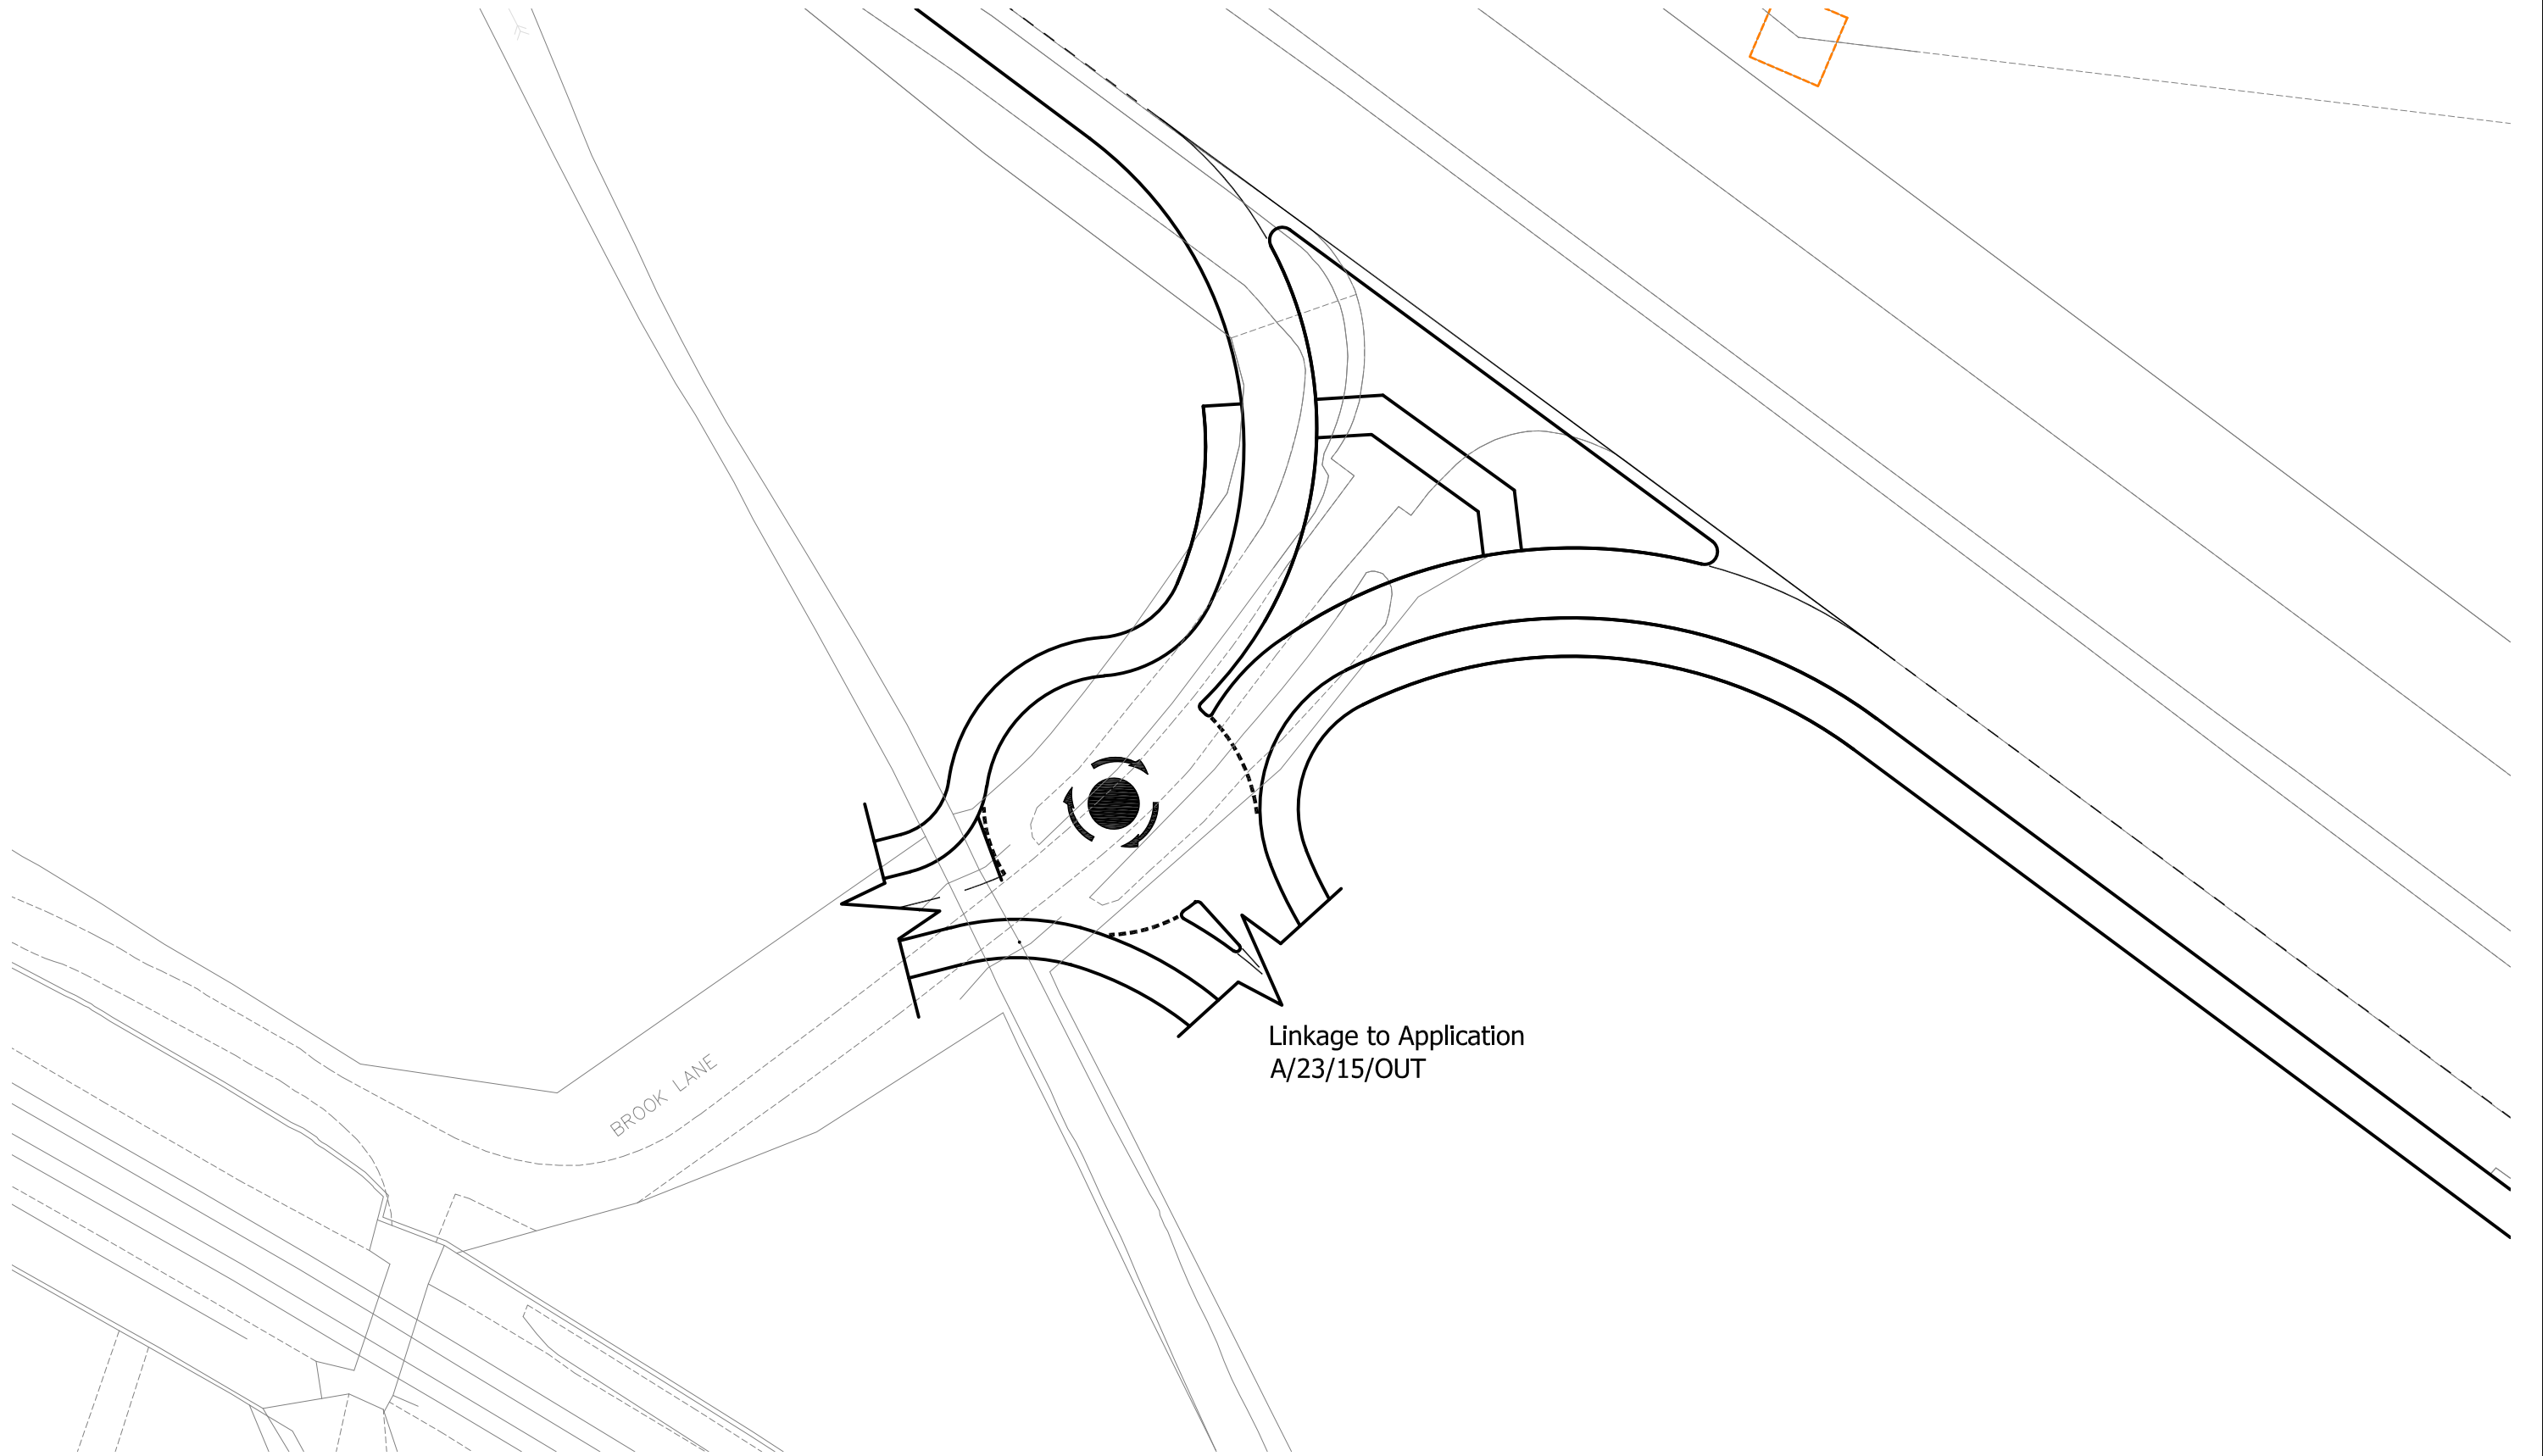

This map is reproduced from Ordnance Survey material with the permission of Ordnance Survey on behalf of the Controller of Her Majesty's Stationery Office © Crown copyright. Unauthorised reproduction infringes Crown copyright and may lead to prosecution or civil proceedings. Mayer Brown Ltd. Licence No - AL 100002189



Mayer Brown Limited Lion House
Oriental Road Woking Surrey GU22 8AR
Telephone 01483 750 508 Fax 01483 750 437
wokingoffice@mayerbrown.co.uk www.mayerbrown.co.uk

client
STORE PROPERTY INVESTMENTS LTD

project
BROOK LANE, RUSTINGTON

title
PROPOSED SITE ACCESS

scale 1:500@A3 drawn by OAN checked by VL

date JULY 2018 cad file Master 2018-07-25.DWG

drawing number SPRUST(BROOK LANE).1/10 rev. D